

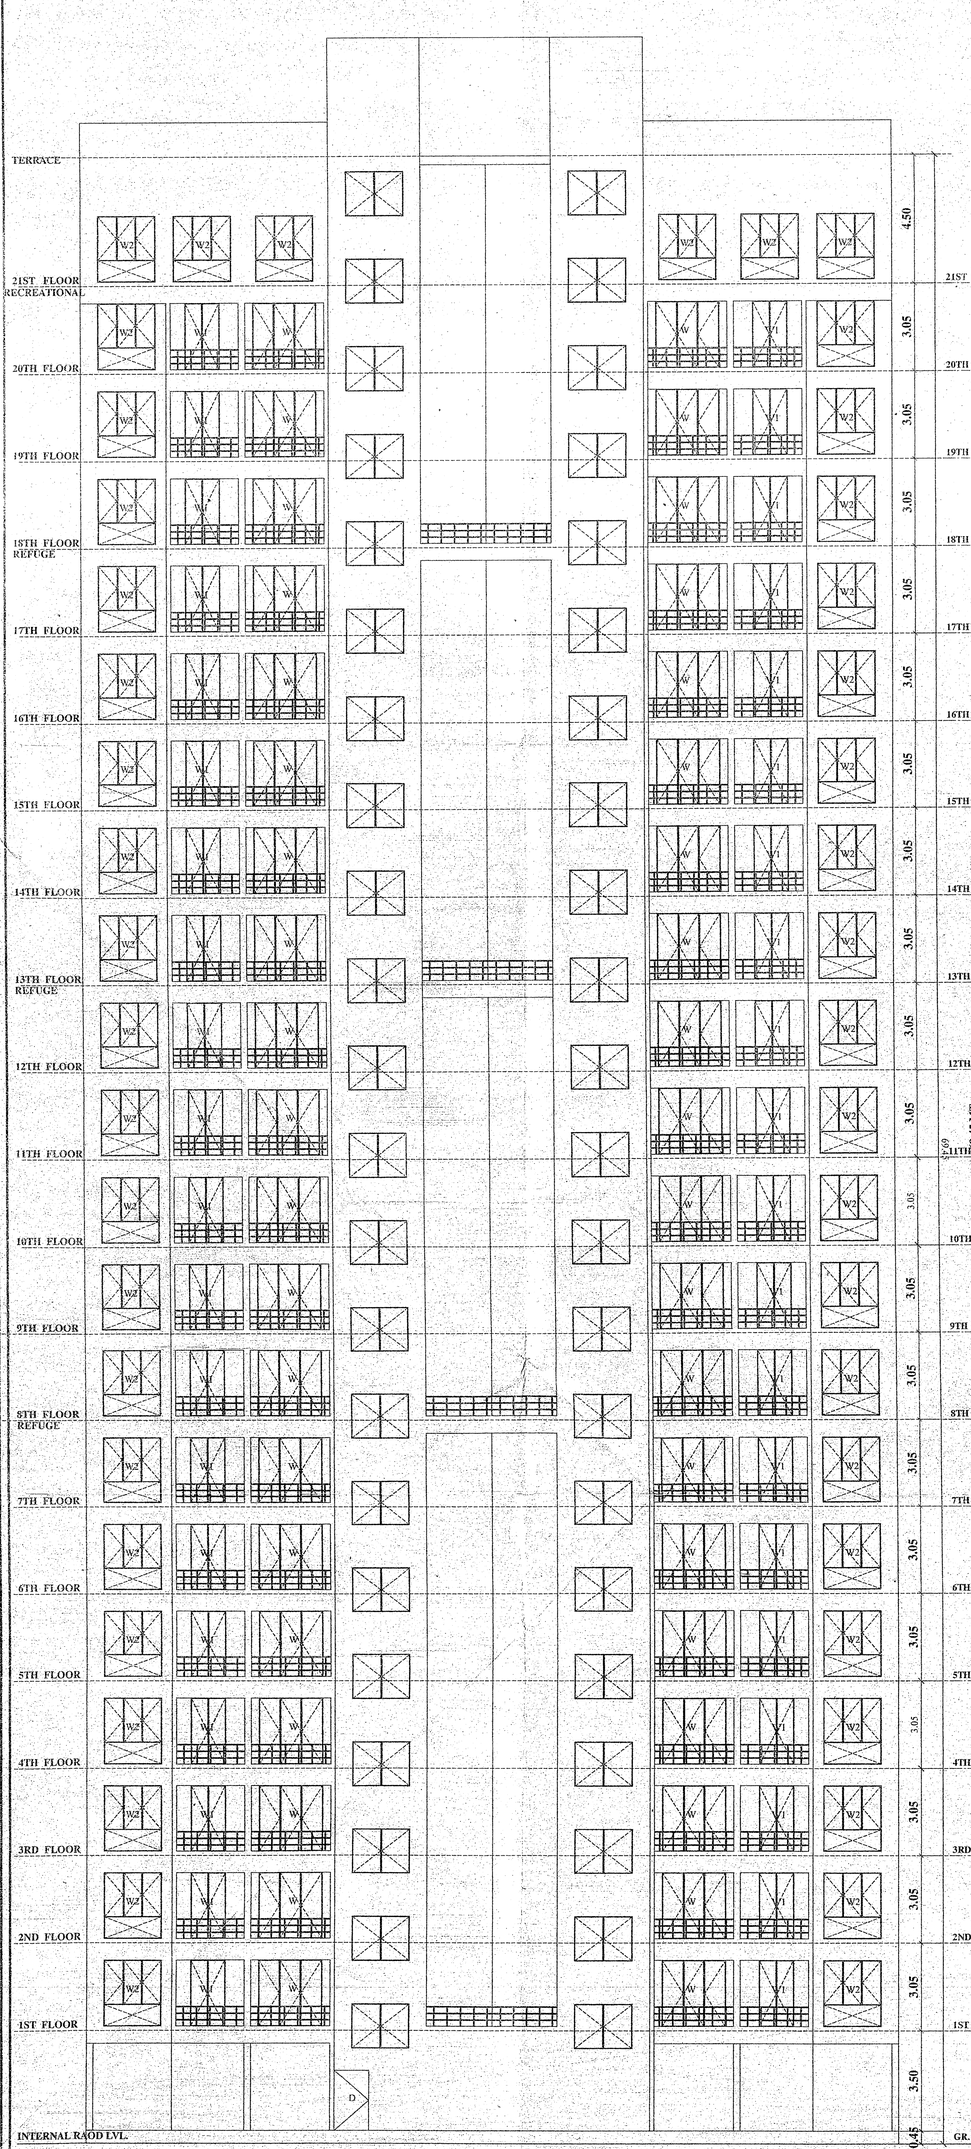


FRONT ELEVATION
SCALE = 1:100

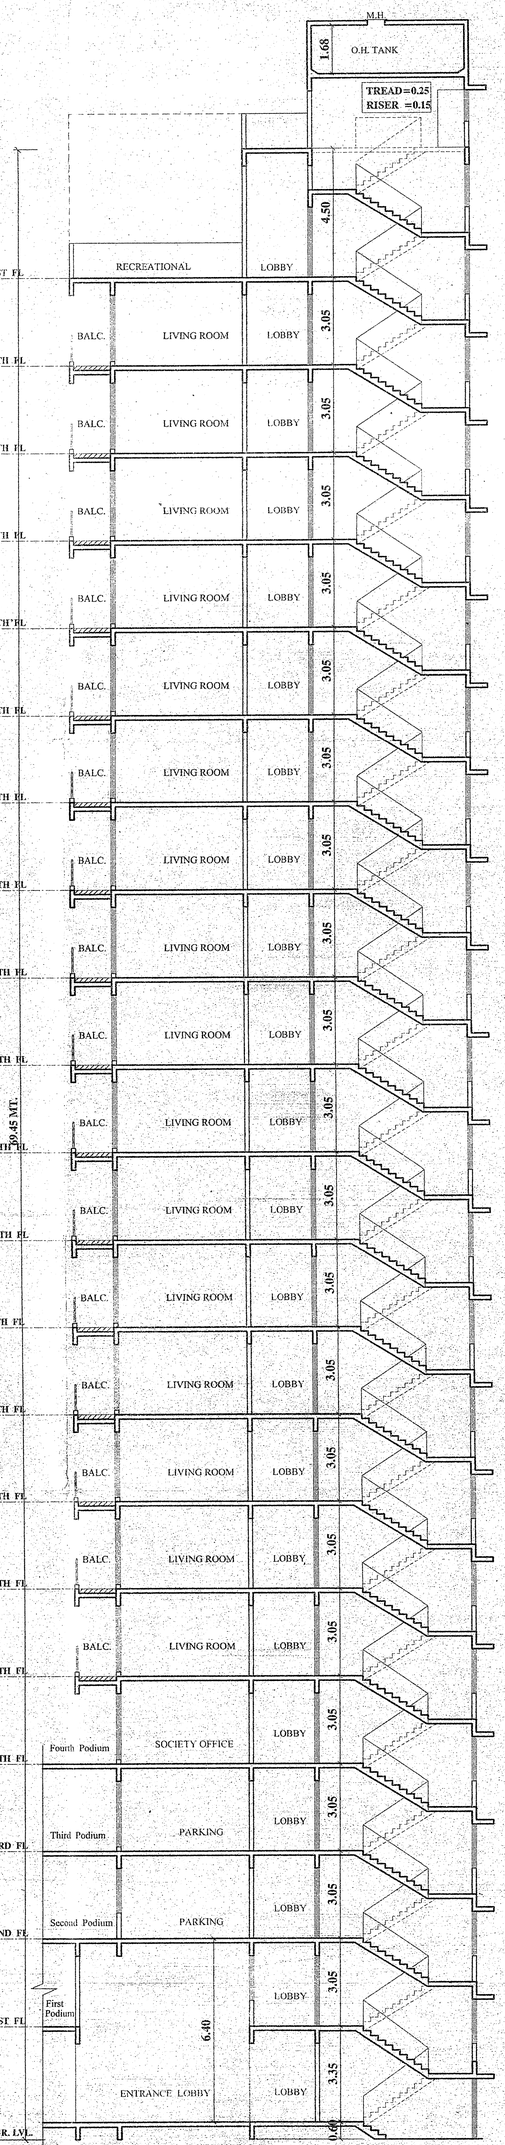

SECTION = A-A
SCALE = 1:100

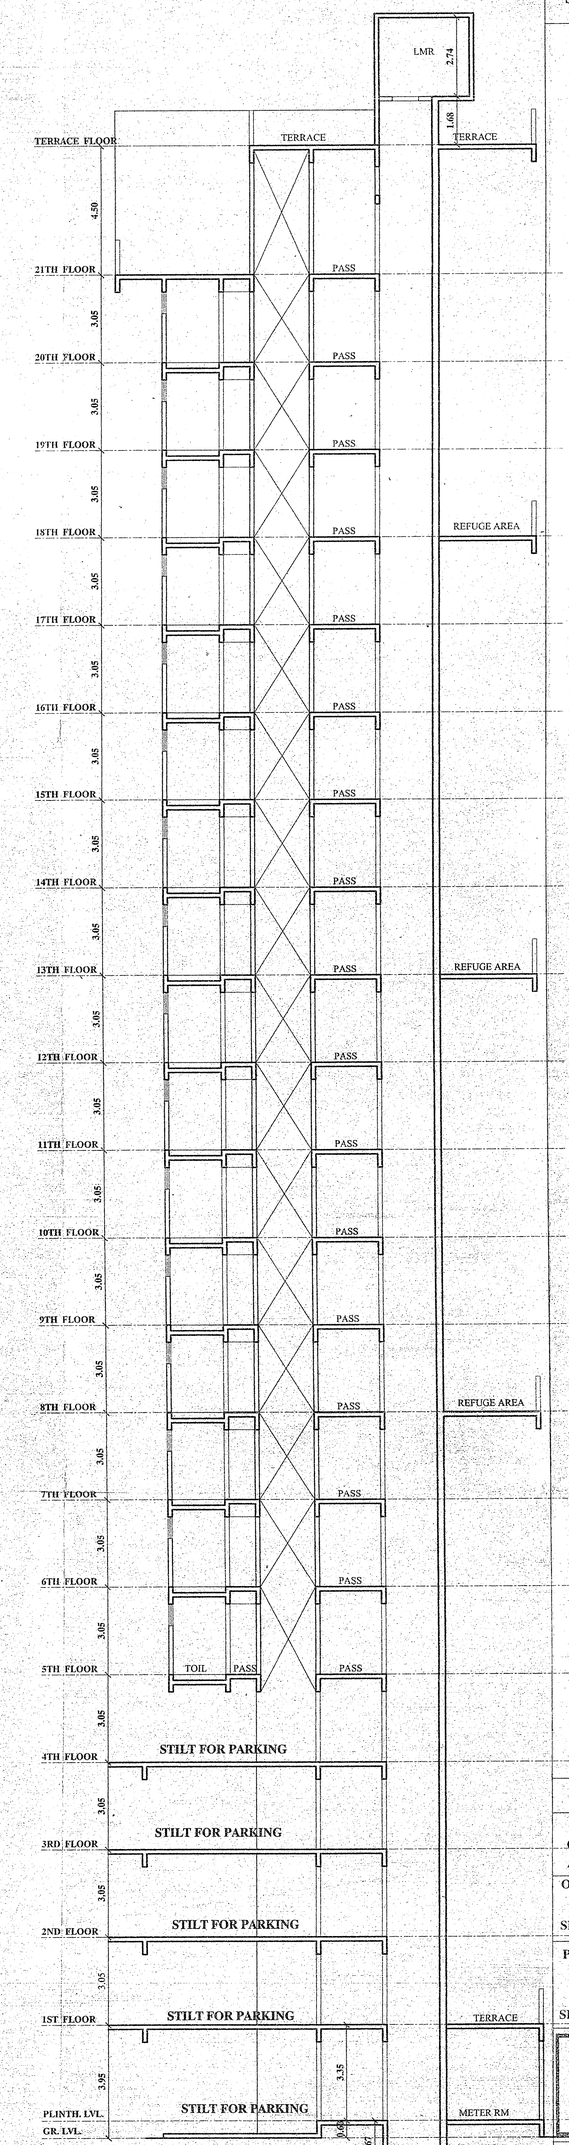

STAMP OF APPROVAL OF PLANS.

TOWER - 3

SHEET NO. - 18 / 20

OFFICE OF THE KALYAN DOMBIVLI MUNICIPAL CORPORATION, KALYAN.

Building Permit No. : KDMC/TPD/BP/KD/2022-23/40

Date :- 04/08/2022

SANCTIONED

KALYAN DOMBIVLI MUNICIPAL CORPORATION कल्याण डोंबिवली महानगरपालिका घि. ठाणे. DIST. THANE

ASSISTANT DIRECTOR OF TOWN PLANNING for Kalyan-Dombivli Municipal Corporation

DESCRIPTION OF PROPOSAL AND PROPERTY

PROPOSED RESIDENTIAL / COMMERCIAL COMPLEX ON PLOT BEARING S. NO. 164, 194, 197/2/A, 197/2/B, 197/2/C, 228/1/2(pt.), AT. VILLAGE - TITWALA , TAL. : KALYAN, DIST. - THANE.

OWNERS :

SHRI :- NAVIN J. PATEL & OTHERS

P. O. A. HOLDER

SHRI:- NAVIN J. PATEL. SIGNATURE

SHOBHANA DESHPANDE
Architect

CREATIONS
ARCHITECTS & INTERIOR DESIGNERS
EVEREST TOWER SANTOSHI MATA ROAD, KALYAN (W) 421301 PH NO. 0251-2313140

SCALE	DATE	DRAWN BY	CHECKED BY	JOB. NO.	DRG. NO.
AS SHOWN	24/03/2022	SAVITA	S.D.	KYN/ BLD/ 320	MUN/TOWER - 3