
STAMP OF APPROVAL

या कार्यालयाचे सांकेतांक सार्वत्र प्रमाणपत्र क्रमांक
जावेवि/८- /१८४३८/वि.२७/०८/२०२३
तसेच पर्यावरण अटींस अधीन राहून मंजूर
सुपरवाईजिंग ऑफिसर/प्राधिकृत अधिकारी नियंत्रक नवी मुंबई
सहायक संचालक नगररचना / सहायक नगररचनाकार मंजूर
सहायक संचालक नगररचना
नवी मुंबई महानगरपालिका

EXISTING 6.0M WIDE TO PROPOSED 12.0M ROAD

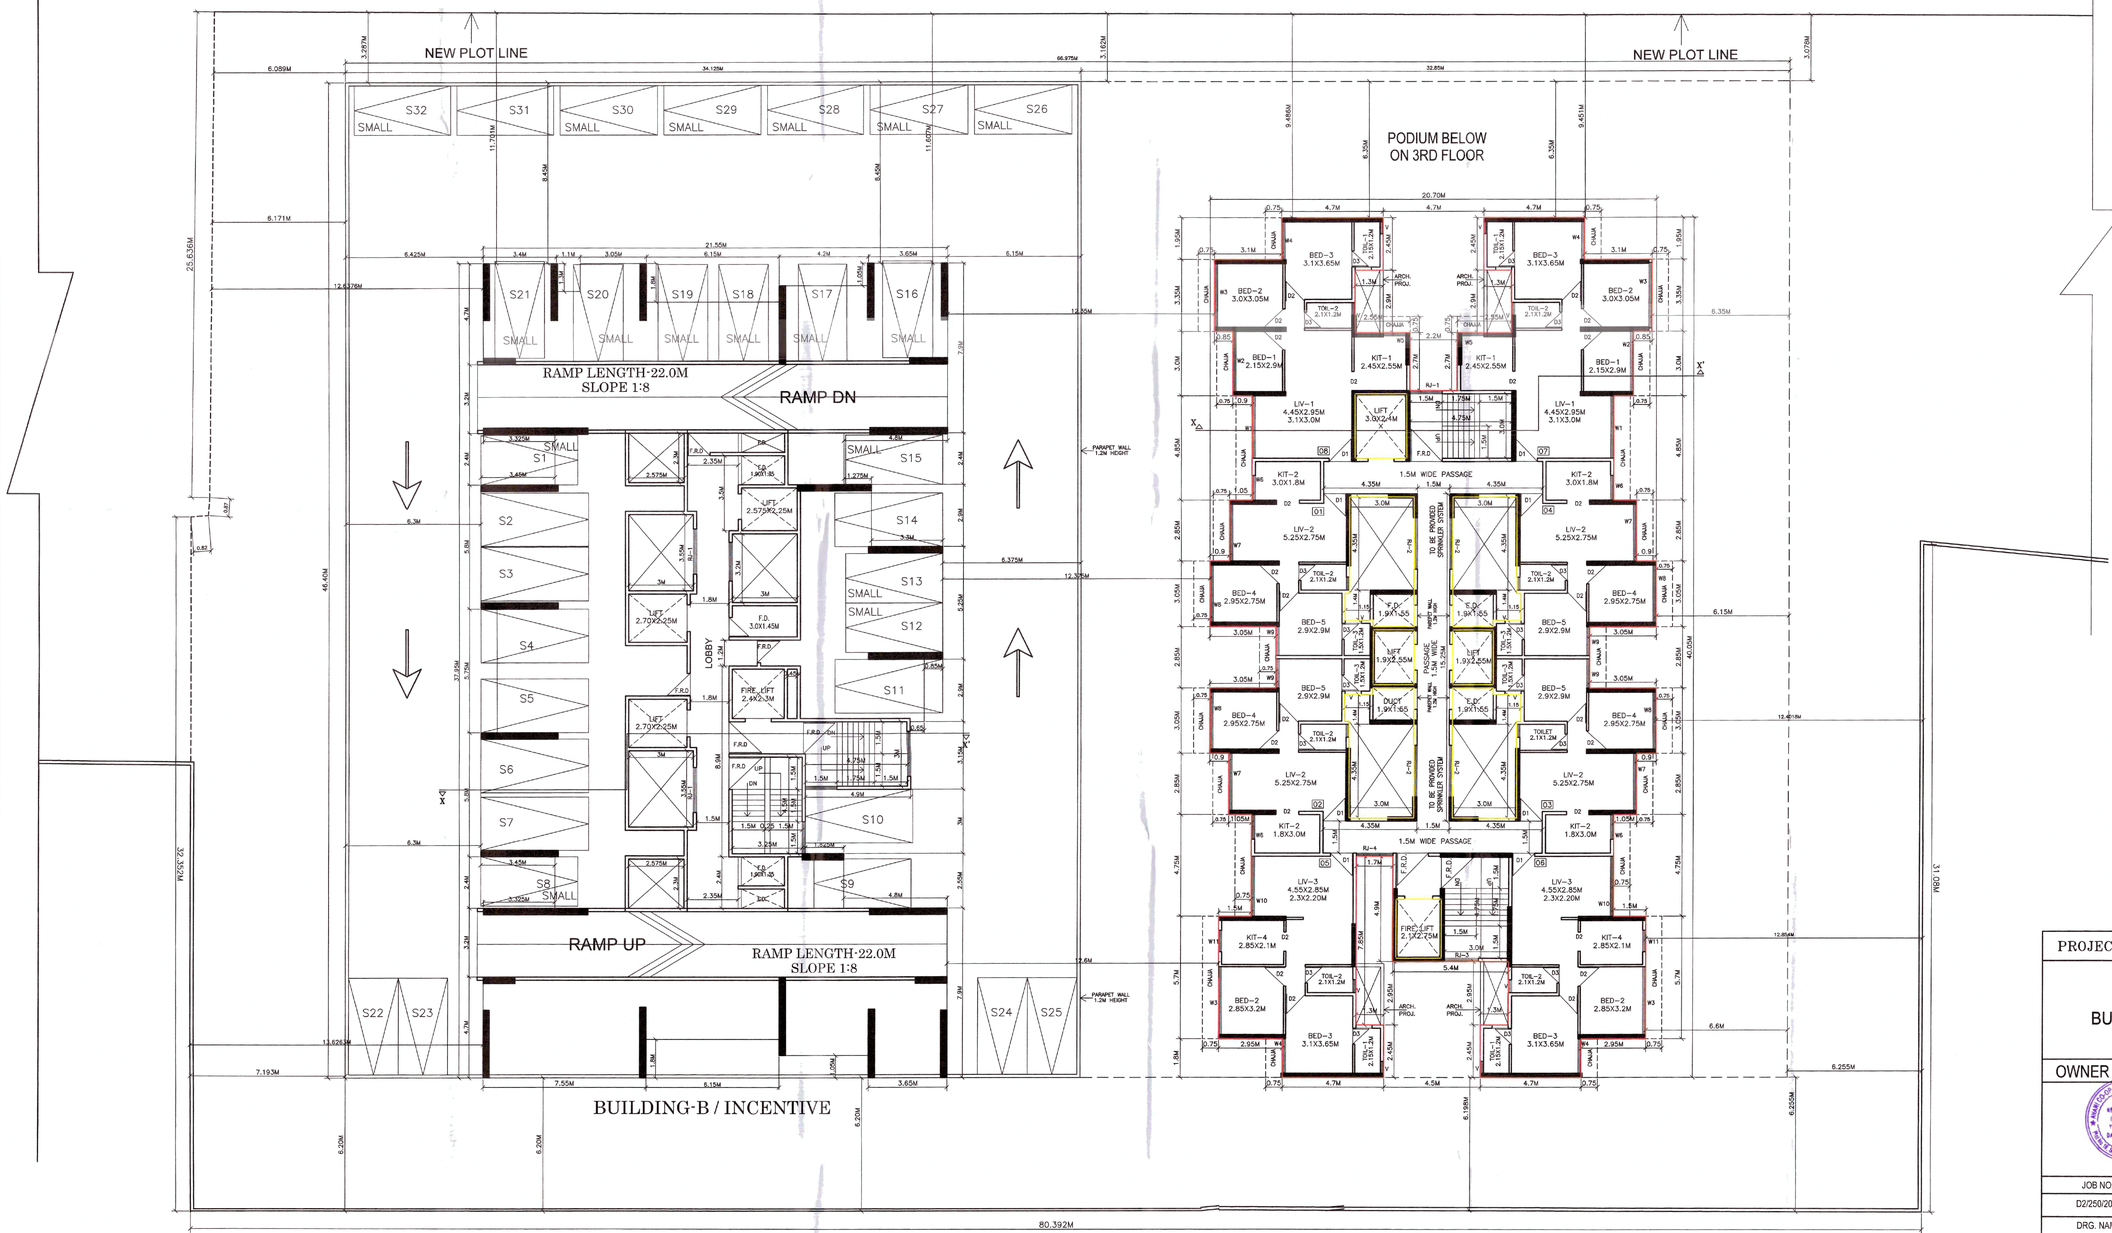

FLOOR	FOUR WHEELER	TWO WHEELER
FOURTH (REHAB)	-	-
FOURTH (INCENTIVE)	32 NOS	-
TOTAL	32 NOS	-

FLOOR	FOUR WHEELER	TWO WHEELER
FIFTH (REHAB)	-	-
FIFTH (INCENTIVE)	32 NOS	-
TOTAL	32 NOS	-

FLOOR	FOUR WHEELER	TWO WHEELER
SIXTH (REHAB)	-	-
SIXTH (INCENTIVE)	32 NOS	-
TOTAL	32 NOS	-

FLOOR	FOUR WHEELER	TWO WHEELER
SEVENTH (REHAB)	-	-
SEVENTH (INCENTIVE)	32 NOS	-
TOTAL	32 NOS	-

LVL+11.15M
LVL+14.05M
LVL+16.95M
LVL+19.85M

TYPICAL FLOOR PLAN (4TH, 5TH, 6TH & 7TH)

N

PROJECT

PROPOSED REDEVELOPMENT OF JN2 (VS-II)
CONDOMINUM: 16,
BUILDING NO: 47 TO 58, PLOT NO: 16, SECTOR-09,
VASHI, NAVI MUMBAI

OWNER

ANJANEYA CO-OP. HOUSING SOCIETY LTD.
Reg. No. NRM/(S)CO/HSG (TC)/7631/(TR) Year 2018-2019 DATED-29/11/2018
For AVANI CO-OP. HOUSING SOCIETY LTD.
Chairman
(AVANI CO-OP. HSG. STY. LTD.)

JOB NO:	SCALE		DATE
D2/2250/2015	AS SHOWN		11/09/2023
DRG. NAME	DRAWN BY		DRG. NO:
ALT-36 NMMC-11-SEPT-2023.DWG	VISHAL		08 OF 14

ARCHITECTS

(AR. VINOD TANDON)
REGN. NO. CA/98/23454

DESSIN 2000
220, VARDHMAN CHAMBERS, PLOT-84,
SECTOR-17, VASHI, NAVI MUMBAI. TEL: 27896864
E-Mail: dessin2000@gmail.com