
STAMP OF APPROVAL

या आराखड्यास बांधकाम प्रारंभ प्रमाणपत्र प्रस्तावित
नवरचि/८- /१८४३८ दि. २०/०८/२०२३
मंजीत पर्यंत पार्कींग अधिन राहुन शाळ देणेत
दुरुपर नियंत्रकाकडुन "निवासी व वाणिज्य"
वापरासाठी मजला / सुधारित मजले मंजुर

सहाय्यक संचालक, नगररचना
नवी मुंबई महानगरपालिका

EXISTING 6.0M WIDE TO PROPOSED 12.0M ROAD

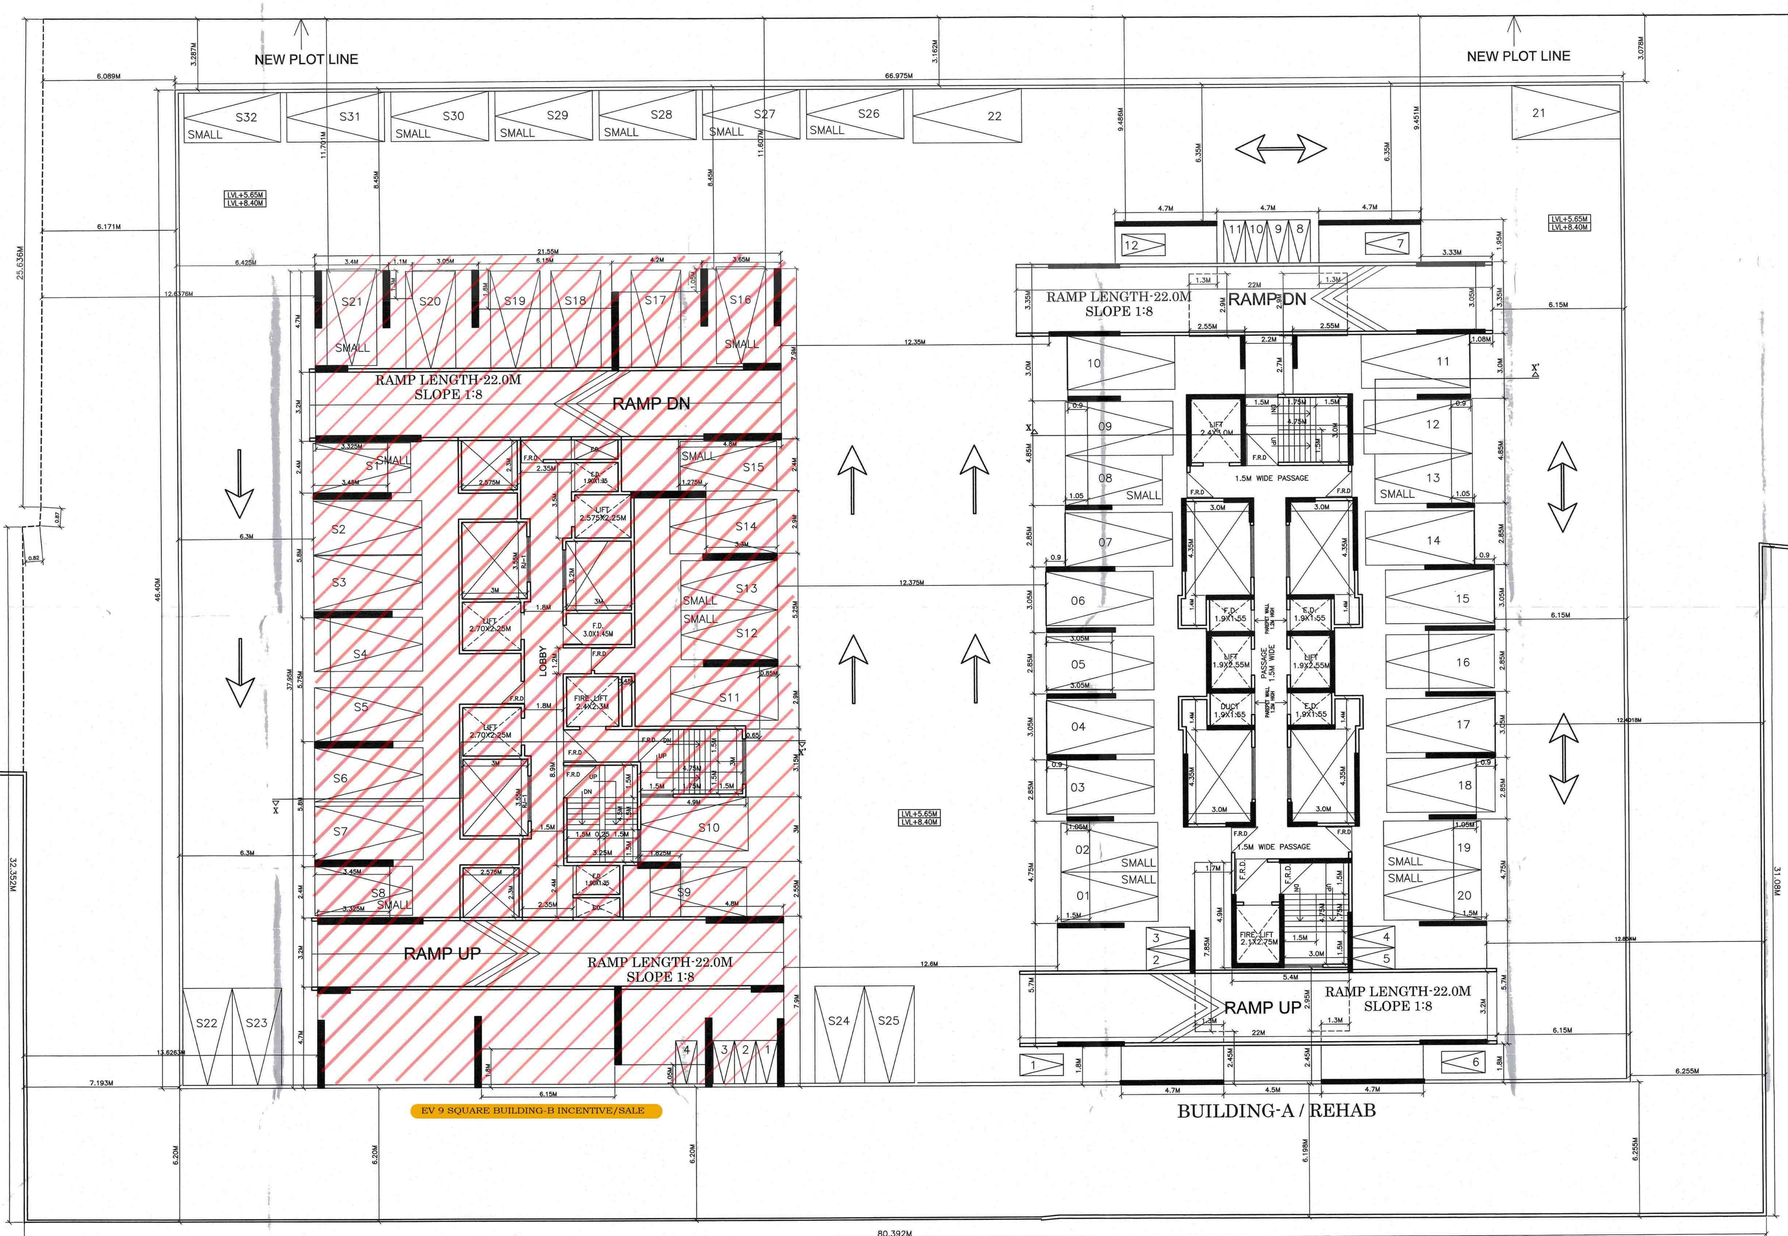

TYPICAL FLOOR PLAN
(2ND TO 3RD)

N

FLOOR	FOUR WHEELER	TWO WHEELER
SECOND (REHAB)	22 NOS	12 NOS
SECOND (INCENTIVE)	32 NOS	04 NOS
TOTAL	54 NOS	16 NOS

FLOOR	FOUR WHEELER	TWO WHEELER
THIRD (REHAB)	22 NOS	12 NOS
THIRD (INCENTIVE)	32 NOS	04 NOS
TOTAL	54 NOS	16 NOS

PROJECT

PROPOSED REDEVELOPMENT OF JN2 (VS-II)
CONDOMINUM: 16,
BUILDING NO: 47 TO 58, PLOT NO: 16, SECTOR-09,
VASHI, NAVI MUMBAI

OWNER

For AVANI CO-OP. HOUSING SOCIETY LTD.
Chairman Secretary Treasurer
(AVANI CO-OP. HSG. STY. LTD.)

JOB NO:	SCALE		DATE
D2/250/2015	AS SHOWN		11/09/2023
DRG. NAME	DRAWN BY		DRG. NO:
ALT-38 NMMC-11-SEPT-2023.DWG	VISHAL		07 OF 14

ARCHITECTS

(AR. VINOD TANDON)
REGN. NO. CA/98/23454

DESSIN 2000
220, VARDHMAN CHAMBERS, PLOT-84,
SECTOR-17, VASHI, NAVI MUMBAI. TEL: 27896864
E-Mail: dessin2000@gmail.com