
STAMP OF APPROVAL

या कार्यालयाचे बांधकाम आरंभ प्रमाणपत्र क्रमांक
जावेवि/८- /९८४३८वि.२७/०८/२०२३
सहीत पर्वे शर्तीवर अंतिम सहाय्य तळ मंजूरी
सुधारित लेआऊटनुसार निवासी व वाणिज्य
सहायासाठी मंजूरी / सुधारित नकाशे मंजूर

सहाय्यक संचालक, नगररचना
नवी मुंबई महानगरपालिका

EXISTING 6.0M WIDE TO PROPOSED 12.0M ROAD

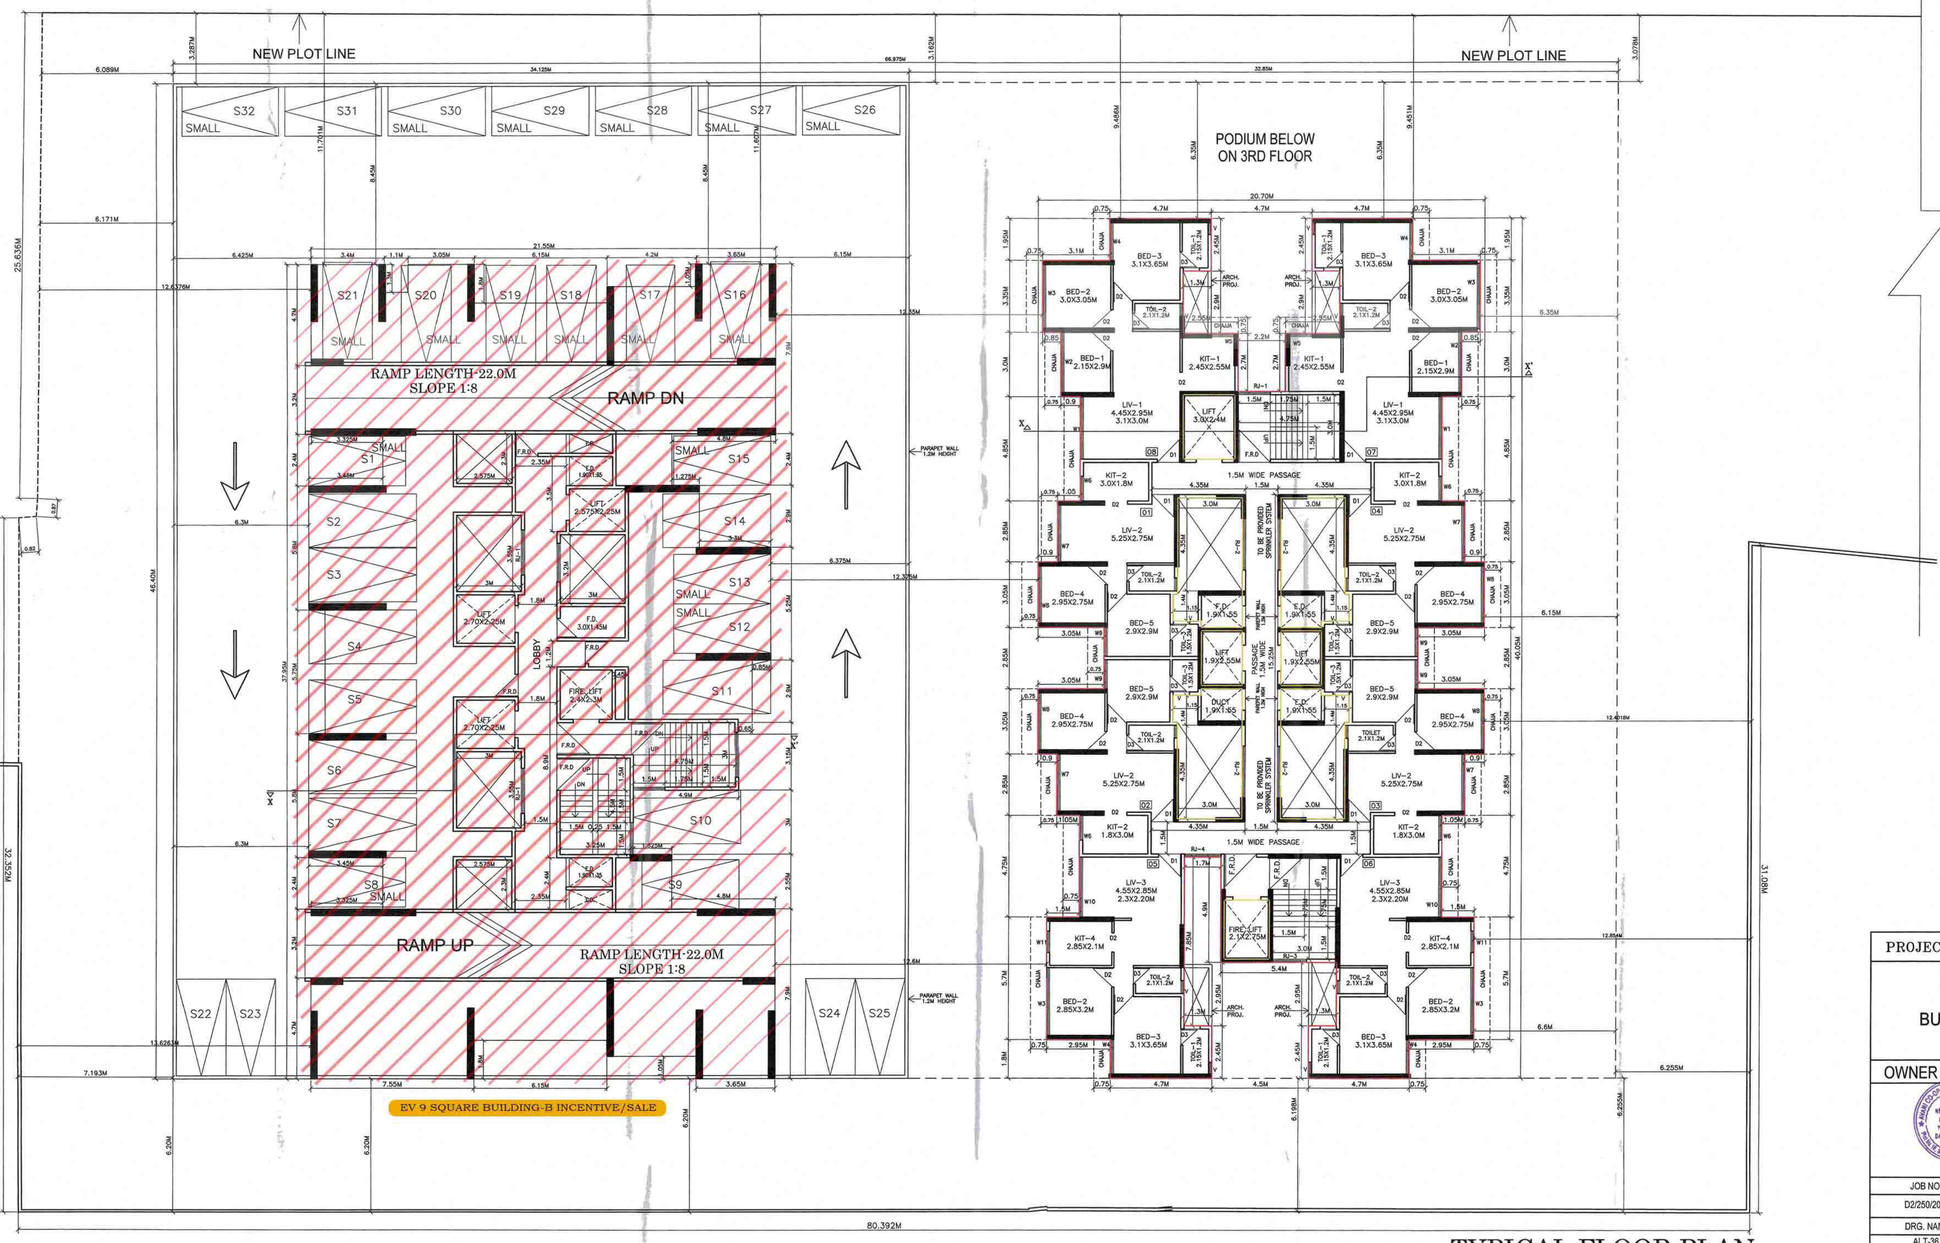

FLOOR	FOUR WHEELER	TWO WHEELER
FOURTH (REHAB)	-	-
FOURTH (INCENTIVE)	32 NOS	-
TOTAL	32 NOS	-

FLOOR	FOUR WHEELER	TWO WHEELER
FIFTH (REHAB)	-	-
FIFTH (INCENTIVE)	32 NOS	-
TOTAL	32 NOS	-

FLOOR	FOUR WHEELER	TWO WHEELER
SIXTH (REHAB)	-	-
SIXTH (INCENTIVE)	32 NOS	-
TOTAL	32 NOS	-

FLOOR	FOUR WHEELER	TWO WHEELER
SEVENTH (REHAB)	-	-
SEVENTH (INCENTIVE)	32 NOS	-
TOTAL	32 NOS	-

LVL+11.15M
LVL+14.05M
LVL+16.95M
LVL+19.85M

TYPICAL FLOOR PLAN (4TH, 5TH, 6TH & 7TH)

N

PROJECT

PROPOSED REDEVELOPMENT OF JN2 (VS-II)
CONDOMINUM: 16,
BUILDING NO: 47 TO 58, PLOT NO: 16, SECTOR-09,
VASHI, NAVI MUMBAI

OWNER

For AVANI CO-OP. HOUSING SOCIETY LTD.
Chairman

(AVANI CO-OP. HSG. STY. LTD.)

JOB NO:	SCALE		DATE
D2/2250/2015	AS SHOWN		11/09/2023
DRG. NAME	DRAWN BY		DRG. NO:
ALT-36 NMMC-11-SEPT-2023.DWG	VISHAL		08 OF 14

ARCHITECTS

(AR. VINOD TANDON)
REGN. NO. CA/98/23454

DESSIN 2000
220, VARDHMAN CHAMBERS, PLOT-84,
SECTOR-17, VASHI, NAVI MUMBAI. TEL: 27896864
E-Mail: dessin2000@gmail.com