
STAMP OF APPROVAL

या जागेसंबंधीचे सोबतचे नकाशे प्रमाणपत्र क्रमांक
CIDCO/BP-20108/2023
दिनांक- 12/09/2023
यांनी दिलेल्या अटींस अधीन राहून मंजूर करण्यात
येत आहेत. / Sanctioned subject to terms
and conditions mentioned in / मंजूरीचे प्रमाणपत्र
क्रमांक व / सूचनेनुसार नमूद केलेल्या अटींस अधीन

सहायक संचालक, नगररचना
नवी मुंबई महानगरपालिका

# EXISTING 6.0M WIDE TO PROPOSED 12.0M ROAD

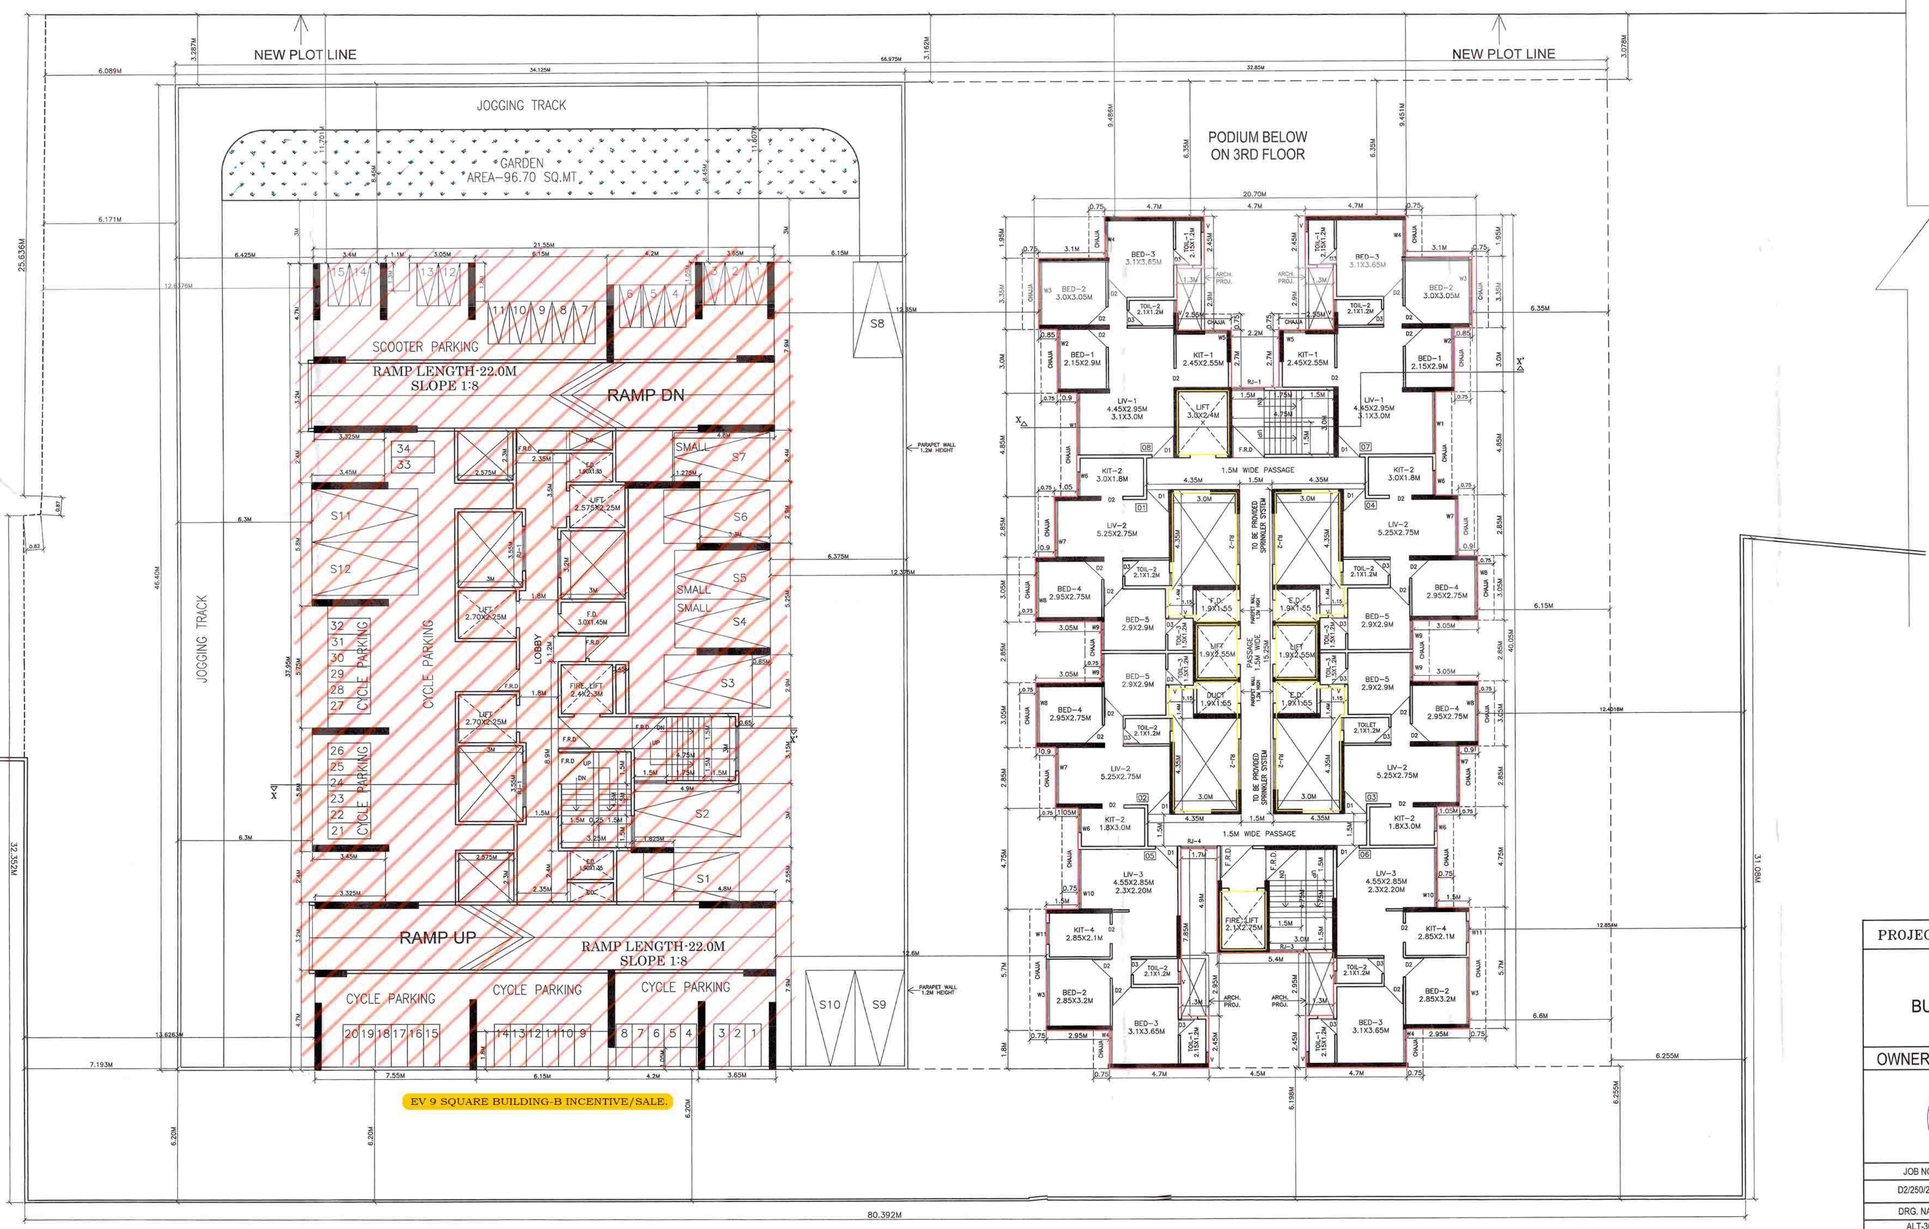


| FLOOR | FOUR WHEELER | TWO WHEELER |
|---|---|---|
| EIGHTH (REHAB) | - | - |
| EIGHTH (INCENTIVE) | 12 NOS | 15 NOS |
| TOTAL | 12 NOS | 15 NOS |

LVL+22.75M

## EIGHTH FLOOR PLAN

N

PROJECT

PROPOSED REDEVELOPMENT OF JN2 (VS-II)
CONDOMINUM: 16,
BUILDING NO: 47 TO 58, PLOT NO: 16, SECTOR-09,
VASHI, NAVI MUMBAI

OWNER

For AVANI CO-OP HOUSING SOCIETY LTD.
Chairman
(AVANI CO-OP. HSG. STY. LTD.)

| JOB NO: | SCALE | | DATE |
|---|---|---|---|
| D2/250/2015 | AS SHOWN | | 11/09/2023 |
| DRG. NAME | DRAWN BY | | DRG. NO: |
| ALT-36 NMMC-11-SEPT-2023.DWG | VISHAL | | 09 OF 14 |

ARCHITECTS

(AR. VINOD TANDON)
REGN. NO. CA/98/23454

**DESSIN 2000**
220, VARDHMAN CHAMBERS, PLOT-84,
SECTOR-17, VASHI, NAVI MUMBAI. TEL: 27896864
E-Mail: dessin2000@gmail.com