
PROJECT TYPE - Building Development


SEAL OF APPROVAL

BUILDING: 1 (BLDG)

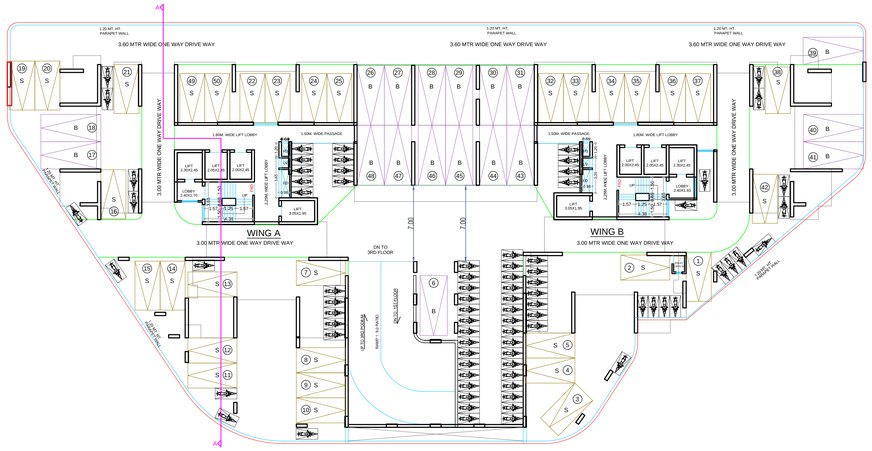


4TH PODIUM FLOOR PLAN

SCALE:- 1:200

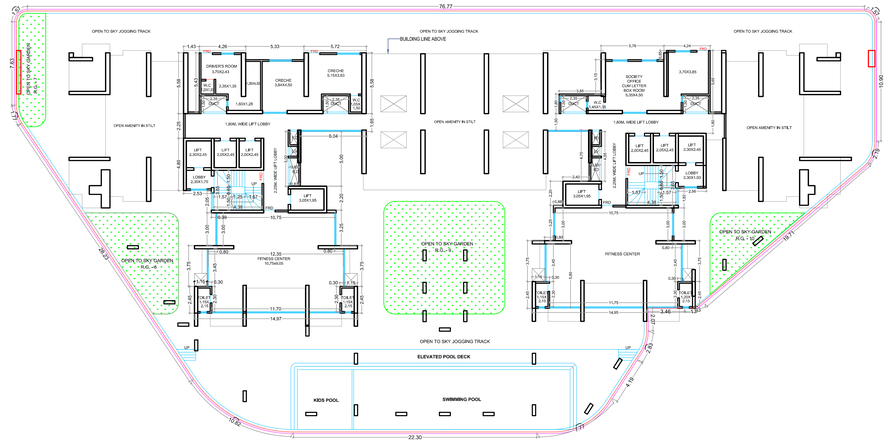


5TH FLOOR E- DECK LEVEL PLAN

SCALE:- 1:200

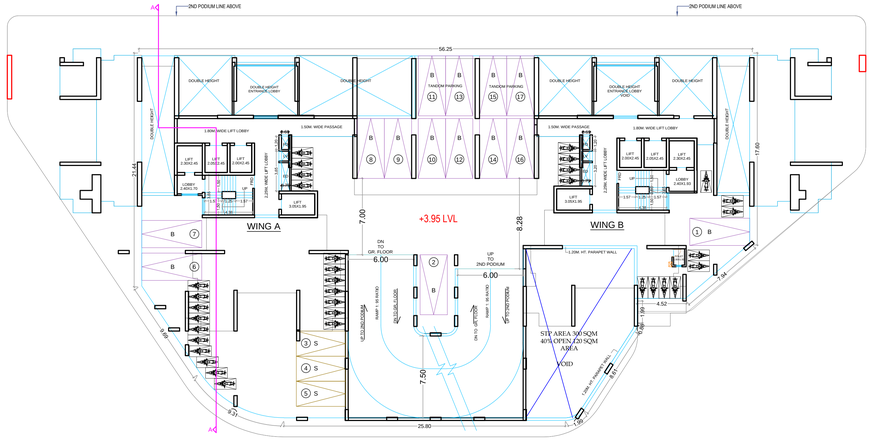

1ST PODIUM FLOOR PLAN


SCALE:- 1:200

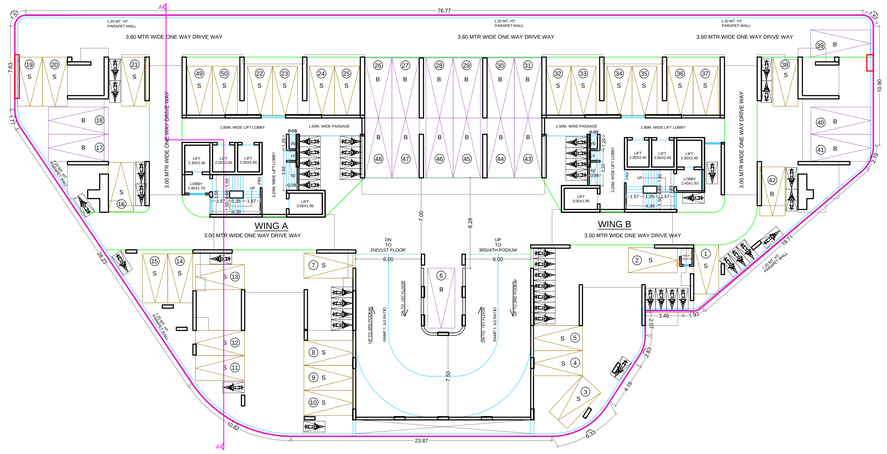

2ND & 3RD PODIUM FLOOR PLAN


SCALE:- 1:200

PODIUM 5 FLOOR PLAN-A (BUILDING)

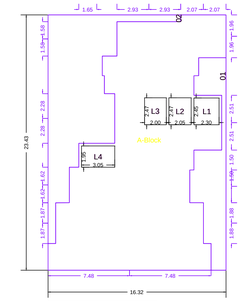


Polygon	Area
A-Block	382.31
01	37.82
02	88.02
L1	5.64
L2	5.05
L3	4.93
L4	5.95
Total	234.91

PODIUM 5 FLOOR PLAN-A (BUILDING)

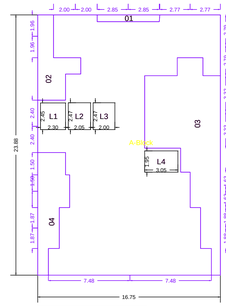

Polygon	Area
A-Block	399.92
01	3.58
02	17.74
03	75.87
04	23.84
L1	5.64
L2	5.05
L3	4.93
L4	5.95
Total	257.32

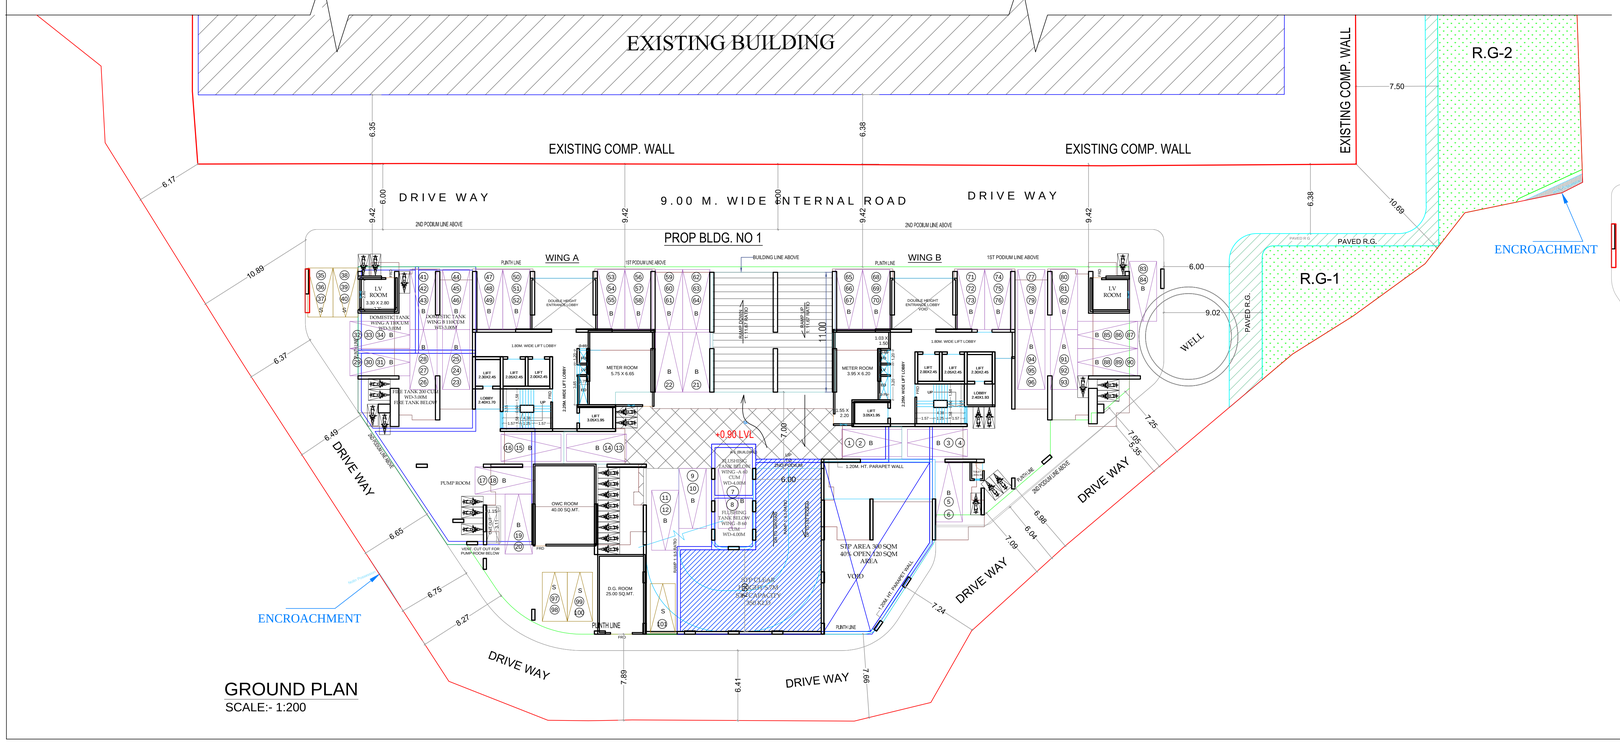

GROUND PLAN

SCALE:- 1:200



SERVICE BASEMENT FLOOR PLAN

SCALE:- 1:200

OWNERS NAME & SIGN :
M/S Shree Salasar
Sahakar Mr. Sanju
B. Thakkar

ARCH.NAME,SIGN & ADD
Tushar Somnath Salk
M/s Point To Point Consultants

PROJECT INFORMATION

PLOT NO	:	2/3,2/4, Adajan, Adajan, R.S. 2/3, 2/4, 2/5, 2/999, 2/1000
USE	:	Mix Use
SUBUSE	:	Residential cum Commercial Building
NODE/SURVEY	:	
SECTOR NO		
PLOT ADDRESS	:	Mahajanwadi,Mira Road,Near Lata Mangeshkar Hall Audotorium

PERMIT NO			
INWARD NO	MBMCB/7008/2023088/AutoDCR		
KEY NO	8128	SCALE	1:100
DATE	20-02-2025	SHEET NO	2 / 8