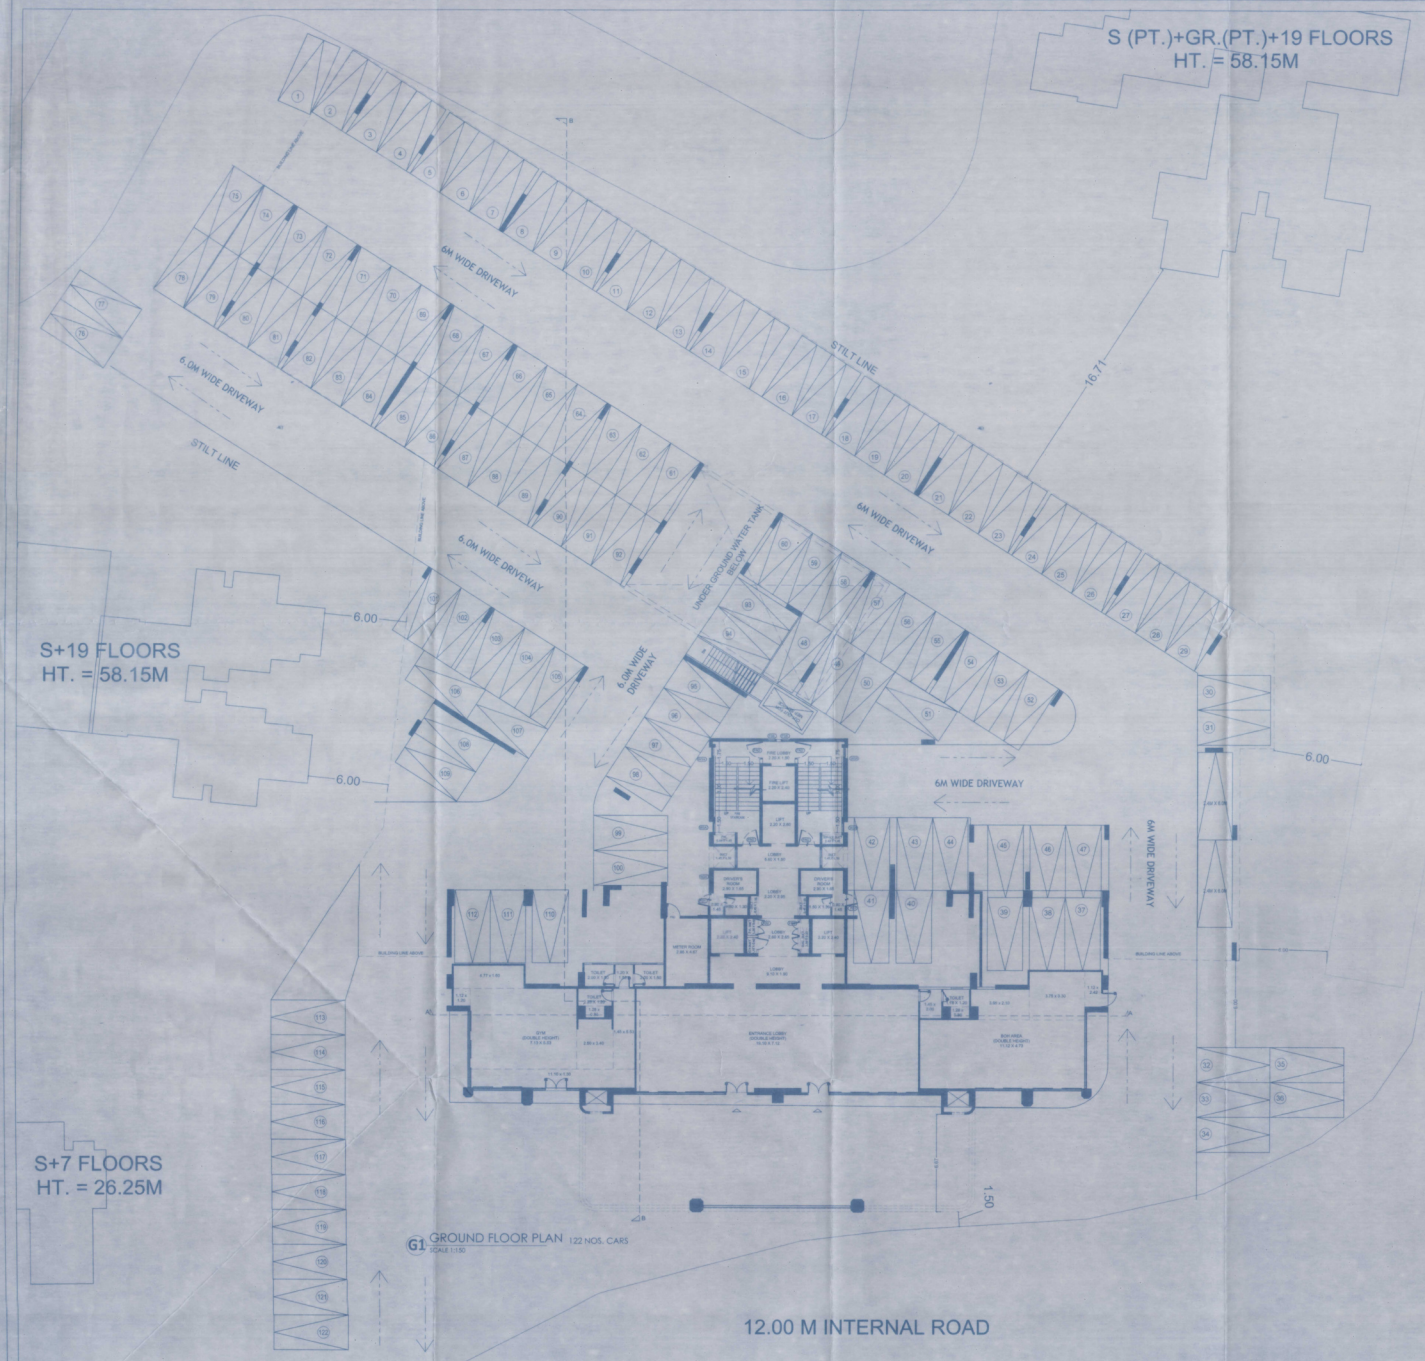

G1 GROUND FLOOR PLAN 122 NOS. CARS
SCALE 1:150

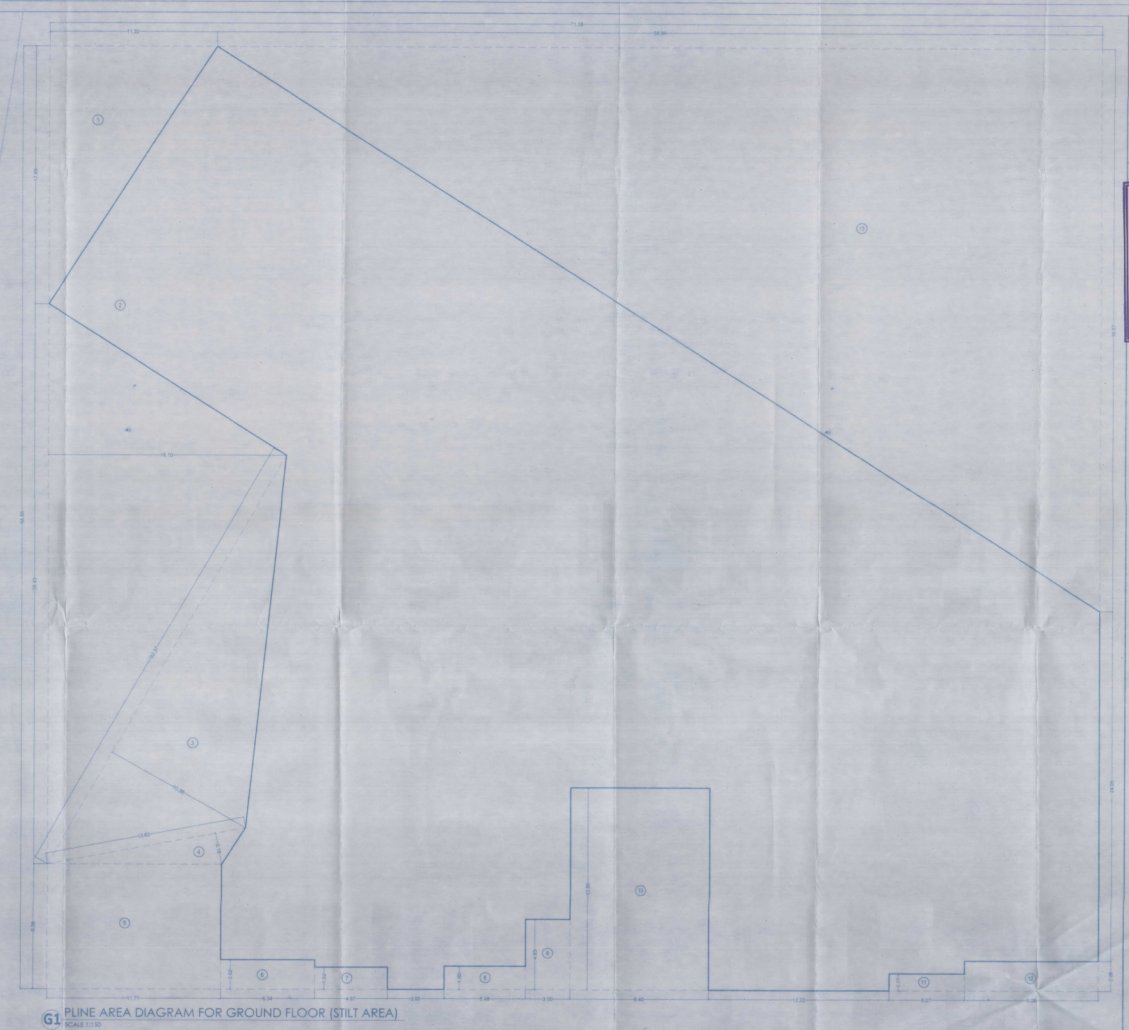

G1 PLINE AREA DIAGRAM FOR GROUND FLOOR (STILT AREA)
SCALE 1:150

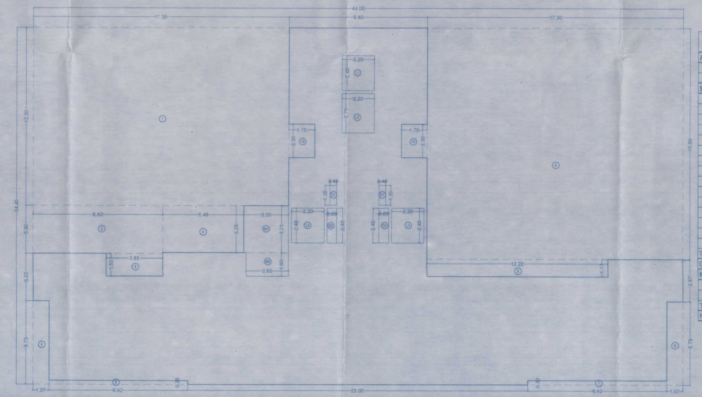

G1 PLINE AREA DIAGRAM FOR GROUND FLOOR
SCALE 1:150

G1	BUILT-UP AREA CALCULATION							
	GROUND FLOOR							
AREA OF THE BLOCK								
44.06	X	24.65	X	1	=	1075.80 SQM		
				TOTAL AREA	=	1075.80 SQM	A	
STANDARD DEDUCTION								
1	12.30	X	17.00	X	1	=	213.06 SQM	
2	6.82	X	3.30	X	1	=	29.51 SQM	
3	3.85	X	1.52	X	1	=	5.85 SQM	
4	5.48	X	3.20	X	1	=	17.70 SQM	
5	3.07	X	5.79	X	2	=	32.26 SQM	
6	0.42	X	0.76	X	1	=	3.46 SQM	
7	5.40	X	0.30	X	1	=	3.83 SQM	
8	12.22	X	3.17	X	1	=	34.30 SQM	
9	17.30	X	15.89	X	1	=	274.85 SQM	
10	1.75	X	2.30	X	2	=	8.05 SQM	
D1	0.45	X	3.35	X	2	=	1.72 SQM	
D2	0.65	X	2.40	X	2	=	3.12 SQM	
L1	2.20	X	2.40	X	1	=	5.26 SQM	
L2	1.20	X	2.72	X	1	=	3.26 SQM	
L3	2.30	X	2.40	X	1	=	5.52 SQM	
TOTAL DEDUCTION AREA						=	604.58 SQM	B
GROSS AREA (A - B)						=	471.22 SQM	C
METER ROOM CALCULATION								
M1	3.00	X	3.23	X	1	=	9.69 SQM	
M2	2.85	X	1.60	X	1	=	4.56 SQM	
TOTAL METER ROOM AREA						=	14.25 SQM	D
NET B-UP AREA (C - D)						=	456.97 SQM	E

G1	AREA CALCULATION							
	STILT AT GROUND FLOOR							
AREA OF THE BLOCK								
71.16	X	64.98	X	1	=	4601.82 SQM		
				TOTAL AREA	=	4601.82 SQM	A	
STANDARD DEDUCTION								
1	11.50	X	17.00	X	0.5	=	130.13 SQM	
2	38.43	X	16.10	X	0.5	=	309.36 SQM	
3	32.37	X	10.38	X	0.5	=	167.69 SQM	
4	13.62	X	2.10	X	0.5	=	14.80 SQM	
5	13.77	X	8.56	X	1	=	190.75 SQM	
6	6.34	X	2.02	X	1	=	12.81 SQM	
7	4.97	X	3.50	X	1	=	7.66 SQM	
8	5.48	X	3.40	X	1	=	8.77 SQM	
9	3.05	X	4.83	X	1	=	14.40 SQM	
10	9.40	X	13.46	X	1	=	180.28 SQM	
11	5.07	X	1.17	X	1	=	5.83 SQM	
12	9.08	X	2.06	X	1	=	18.70 SQM	
13	31.68	X	16.57	X	0.5	=	1314.40 SQM	
TOTAL DEDUCTION AREA						=	2045.30 SQM	B
TOTAL GROSS AREA (A - B)						=	2556.22 SQM	C

TOTAL CONSTRUCTION AREA FOR GROUND FLOOR
2558.22 + 471.22 = 3029.44 SQ.MT

PROFORMA -B 01/04

DESCRIPTION OF SHEET

PROPOSED MEGA CITY PROJECT
SECTOR : SECTOR 1
BUILDING TYPE : RESIDENTIAL
NO. OF FLOORS : GR+MEZZ +25 FLOORS+26 PART FLOOR
CLUSTER NO. : CLUSTER 16 (GOLF VIEW)

GROUND FLOOR PLAN, AREA DIAGRAM & CALCULATION

STAMP AND DATE OF APPROVAL OF PLAN

PLANS APPROVED (5 NOS OF DRAWINGS) WHICH ARE TO BE READ ALONG WITH BUILDING PERMISSION & COMMENCEMENT CERTIFICATE/AMENDED BUILDING PERMISSION & COMMENCEMENT CERTIFICATE BEARING NO. SRO/TPO/KDMC/ /0390/2024 DATE: 20/03/2024 AND THE CONDITIONS MENTIONED THEREIN.

Planner, Sub-Regional Office, Thane
MMRDA

NOTE :
ALL DIMENSIONS IN MTRS (EXCEPTING STATED AND SLOAN DIMENSIONS) I.E. UNFINISHED DIMENSIONS IN PLANS.
CARPET AREA IS FOR PARKING OR LOCATION ONLY.

DESCRIPTION OF PROPOSAL & PROPERTY

PROPOSED RESIDENTIAL BUILDING CLUSTER-16 (GOLF VIEW) WING A IN SECTOR-I ON LAND BEARING S. NO. 186/1A(PT) (OLD) - 212/1A(PT) (NEW) & 186/3(PT) (OLD) - 112/3 (NEW) OF VILLAGE NILJE, AT MEGACITY PROJECT SITUATED AT VILLAGE - NILJE, KATAI, USARGHAR, GHESAR, TAL. KALYAN & DIST. THANE.

JOB NO.	REVISION NO.	DRAWN BY	CHECKED BY
PALAVA I	R0	11975	
SHEET NO.	SHEET SIZE	DATE	SCALE
01/04		12/03/2024	1:150

NAME & ADDRESS OF OWNER	SIGNATURE
M/S. MACROTECH DEVELOPERS LTD. 412, 4TH FLOOR, 17G VARDHAMAN CHAMBER, CAWASJI PATEL ROAD, HORNIMAN CIRCLE, FORT, MUMBAI-400001	

NAME & ADDRESS OF ARCHITECT	SIGNATURE
PRADEEP KAMBLE & ASSOCIATES B-101,1st FL.,JAKH BUTERA COMPLEX, PANDIT MALVIYA PATH, RAMNAGAR, DOMBIVALI (W) - 421 201. TEL - 2862642	PRADEEP KAMBLE