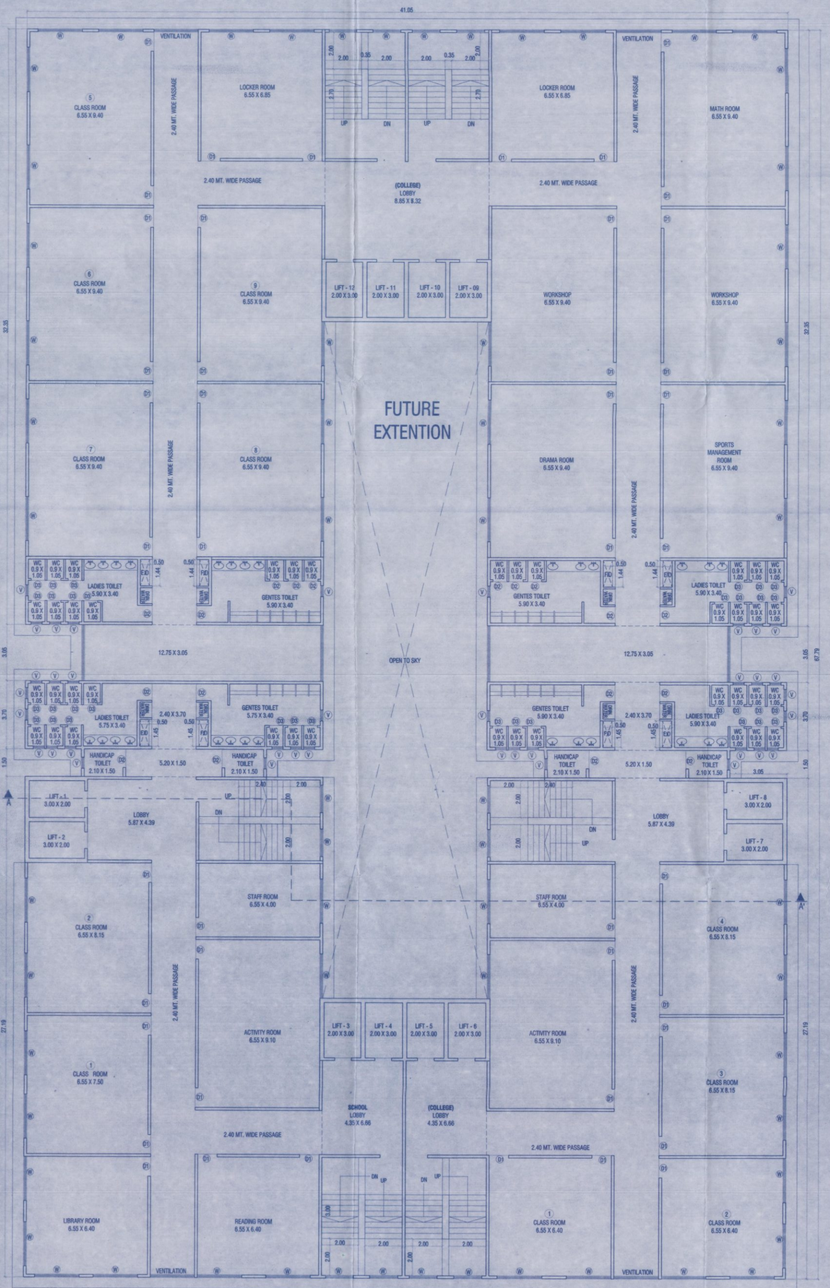

3RD FLOOR PLAN (SCHOOL & COLLEGE)

SCALE - 1:100

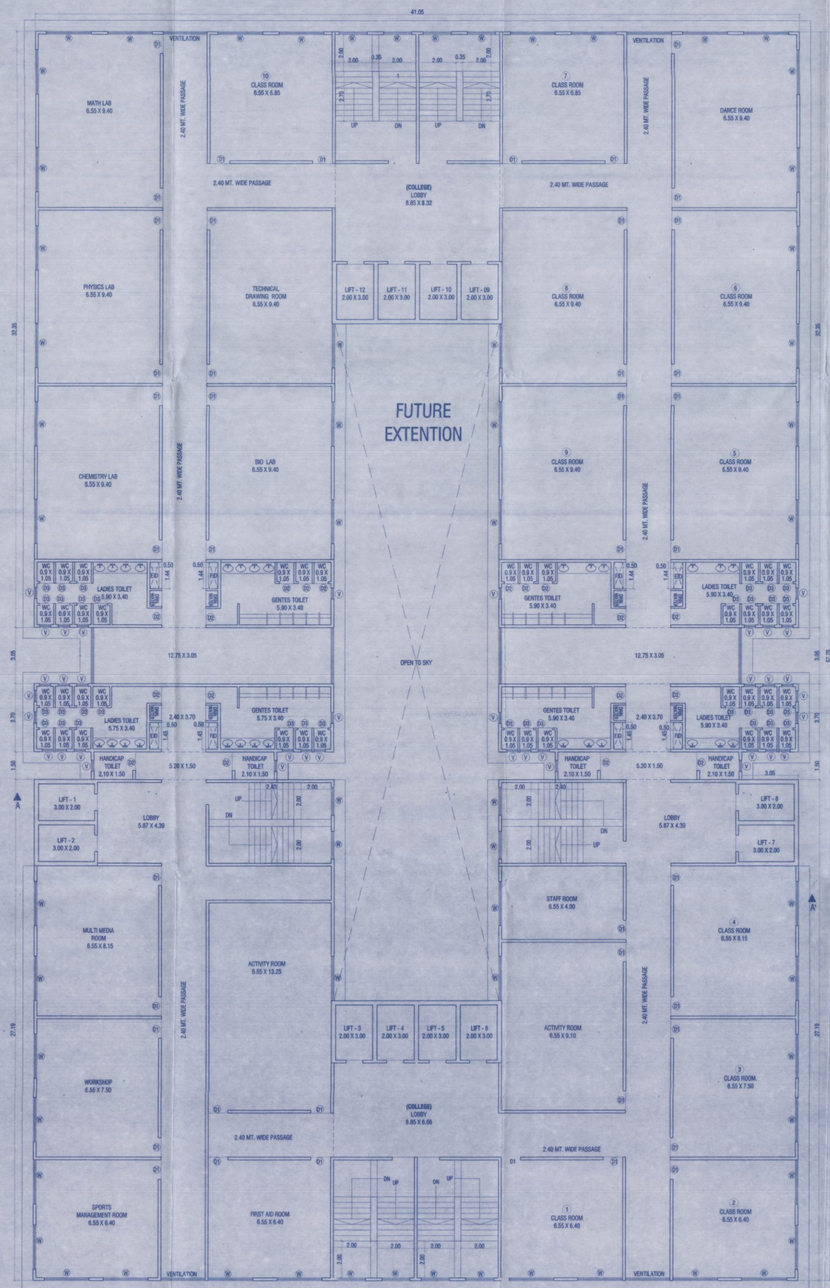

4TH FLOOR PLAN (SCHOOL PART & COLLEGE PART)

SCALE - 1:100

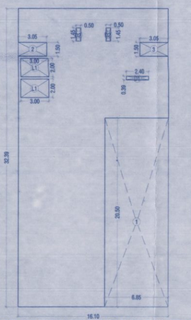

P-LINE AREA LINE DIAGRAM OF 4TH FLOOR PLAN (COLLEGE)

SCALE 1:200

P-LINE AREA CALCULATION OF 4TH FLOOR SCHOOL ADDITION								
B1	16.10	X	32.39	X	1	=	521.48	
TOTAL ADDITION						=	521.48	
DEDUCTION :								
1	6.85	X	20.50	X	1	=	140.43	
2	3.05	X	1.50	X	1	=	4.58	
3	3.05	X	1.50	X	1	=	4.58	
TOTAL DEDUCTIONS (a)						=	149.60	
DUCT AREA CALCULATIONS :								
D1	0.30	X	2.40	X	1	=	0.84	
D2	0.50	X	1.45	X	2	=	1.45	
TOTAL DUCT AREA (b)						=	2.29	
LIFT AREA CALCULATIONS :								
L1	3.00	X	2.00	X	2	=	12.00	
TOTAL LIFT AREA (c)						=	12.00	
TOTAL (A+B+C)						=	159.39	
TOTAL PROPOSED BUP AREA						=	362.09	
AS PER POLY LINE AREA						=	361.81	

P-LINE AREA CALCULATION OF 4TH FLOOR COLLEGE ADDITION								
B1	41.05	X	67.79	X	1	=	2782.79	
TOTAL ADDITION						=	2782.79	
DEDUCTION :								
1	3.05	X	3.05	X	2	=	18.60	
2	3.05	X	1.50	X	1	=	4.58	
3	9.25	X	20.50	X	1	=	189.63	
4	16.10	X	11.89	X	1	=	191.43	
TOTAL DEDUCTIONS (b)						=	404.23	
DUCT AREA CALCULATIONS :								
D	0.35	X	2.40	X	2	=	1.68	
D	0.35	X	2.70	X	2	=	1.89	
D1	0.30	X	2.40	X	1	=	0.84	
D2	0.50	X	1.45	X	2	=	1.45	
D3	0.50	X	1.44	X	4	=	2.88	
D4	3.05	X	1.50	X	1	=	4.58	
D5	6.85	X	36.75	X	1	=	251.74	
TOTAL DUCT AREA (b)						=	336.65	
LIFT AREA CALCULATIONS :								
L1	3.00	X	2.00	X	10	=	60.00	
TOTAL LIFT AREA (c)						=	60.00	
TOTAL (A+B+C)						=	802.66	
TOTAL PROPOSED BUP AREA						=	1679.90	
AS PER POLY LINE AREA						=	1678.88	

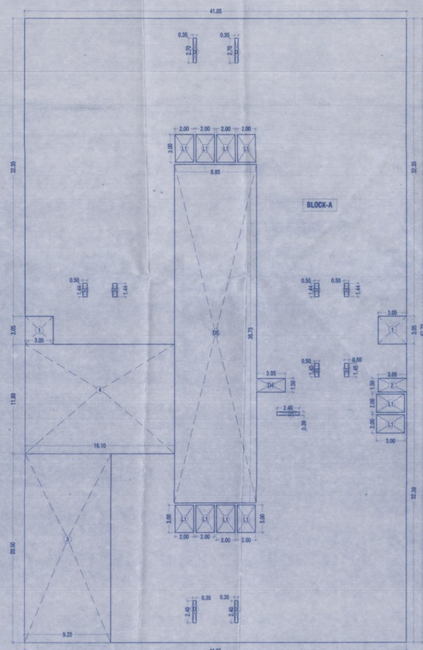

P-LINE AREA LINE DIAGRAM OF 4TH FLOOR PLAN (COLLEGE)

SCALE 1:200

FOR BUILDING PERMISSION SCHOOL & COLLEGE	DRAWING SHEET NO. 03 / 05

CONTENTS OF SHEET

3RD FLOOR PLAN,4TH FLOOR PLAN WITH AREA LINE DIAGRAM & CACULATION

STAMP OF APPROVAL OF PLAN

Plans are approved Subject to compliance prescribed in permit No. V.P.569/615/17-18 TMC/TDD/ est/Ta.38/ 08 Dated: 25/1/2018

Deputy Engineer (TDD) — Town Development Planning Officer (TDD)

Thane Municipal Corporation of The City of Thane

सशर्त मंजूरी

सक्षम प्राधिकाऱ्यांच्या मंजूरीनुसार बांधकाम व वापर परवाना देण्यात येत आहे. मंजूरीनुसार बांधकाम व वापर परवाना घेतल्याशिवाय इमारत भोगवटा करू नये. अन्यथा महाराष्ट्र प्रादेशिक व नगर रचना अधिनियम १९६६ कलम ५२ अन्वये कारवाई करण्यात येईल.

SCHEDULE OF DOOR & WINDOW			
S.NO.	TYPE DOOR & WINDOW	OPENING SIZE	DESCRIPTION
1	D	1.20 x 2.25	T.W FRAMED WITH PANNELED DOOR
2	D1	1.05 x 2.25	T.W FRAMED WITH PANNELED DOOR
3	D2	0.75 x 1.80	T.W FRAMED WITH PANNELED DOOR
4	W	1.50 x 1.50	T.W GLAZED WINDOW
6	V	0.60 x 0.90	LOUVERED VENTILATOR

DESCRIPTION OF PROPOSAL

DETAILS OF PLOT AREA STATEMENT UNDER ACCOMMODATION RESERVATION OF SECONDARY SCHOOL RESERVATION & COLLEGE RESERVATION ON PLOT BEARING S.NO.- 47, 48, 49, 51A/1, 118/A1, 120/A1, 121, 122, AT VILLAGE MUMBRA, THANE

NAME AND ADDRESS OF OWNER / P.O.A.H.

YES REALTY
S.NO.55,CENTRAL EMPIRE, OPP CENTRAL HEIGHTS, NEXT TO KAUSA TMC STADIUM,KAUSA MUMBRA, DISTRICT THANE-400612

NAROTTAM NAGAR CO. OPERATIVE HOUSING SOCIETY
AMRUT NAGAR,OLD PUNE ROAD,MUMBRA, TAL.-THANE DIST THANE

SIGNATURE OF OWNER/ P.O.A.H.

Narottam Nagar Co-operative Housing Society Ltd.
Chairman Secretary Director

SIGNATURE OF ARCHITECT

ARCHITECTS

Sakar ARCHITECTS
2ND FLOOR, NAKSHATRA, A WING,
NEAR TMC, ALMEIDA ROAD,
PANCHPAKHADI, THANE (W). 400 602
PHONE - 2537 8701,TELEFAX - 2536 4700
E MAIL - saakaararchitects@yahoo.co.in

DRG.NO.	SCALE	DATE	DRN.BY	CHKD.BY
C-726/2022/NRS	1 : 100	04/04/2023	SAGAR/SAGAR	

ARCHITECTURAL DRAWINGS FOR PROPOSED SECONDARY SCHOOL & COLLEGE RESERVATION ON PLOT BEARING S.NO.- 47, 48, 49, 51A/1, 118/A1, 120/A1, 121, 122, AT VILLAGE MUMBRA, THANE SUBMITTED FOR BUILDING PERMISSION & PARKING CALCULATIONS FOR SCHOOL & COLLEGE AS PER FULL PLAN, revised dwg name