FOR BUILDING PERMISSION

BUILDING - DANUBE
(WING DANUBE-A4)

18
46

CONTENTS OF SHEET

2ND PODIUM / COMMERCIAL FLOOR PLAN,
UPPER STILT FLOOR PLAN & 1ST FLOOR PLAN ETC.

STAMP OF APPROVAL OF PLAN

Plans are approved Subject to conditions prescribed in permit No. V.P. 559/0531/13
TMC/TDD/ 6613/Sec.3 Dated:- 03/11/2023
A.D.C.R.

Town Development Officer & Planning Officer (T.D.O)
Thane Municipal Corporation of The City of Thane

स्वयघोषणा

"मंजूर नकाशाप्रमाणेच बांधकाम व काम करीत आहे. तसेच विहित नियमावलीनुसार बांधकाम, पार्किंग, सार्वजनिक व इतर सोयीसाठी जागा ठेवली आहे. त्यामध्ये कोणताही बदल केला नाही. त्याचप्रमाणे मंजूर नकाशाप्रमाणे सुधार पातळी, भोगवटा प्रमाणपत्र मिळे पर्यंत व सी. सी. सी. सी. पर्यंत कायम राहील."

DOOR WINDOW SCHEDULE

TYPE	SIZE	DESCRIPTION
D	1.05 X 2.10	T.W. FRAMED WITH PANNELED DOOR
D1	0.90 X 2.10	T.W. FRAMED WITH PANNELED DOOR
SD	0.75 X 2.00	T.W. FRAMED WITH PANNELED DOOR
RS	AS PER SITE X 2.40	ROLLING SHUTTER
W	2.20 X 1.20	T.W. FRAMED WITH GLAZE WINDOW
W1	1.50 X 1.20	T.W. FRAMED WITH GLAZE WINDOW
W2	1.20 X 1.20	T.W. FRAMED WITH GLAZE WINDOW
W3	1.60 X 1.20	T.W. FRAMED WITH GLAZE WINDOW
W4	2.20 X 1.20	T.W. FRAMED WITH GLAZE WINDOW
V	0.60 X 0.60	T.W. FRAMED WITH LOUVERS

DESCRIPTION OF PROPOSAL

PROPOSED DEVELOPMENT UNDER ACCOMMODATION RESERVATION POLICY ON PLOT BEARING S.NO- 48, 47, 48, 49, 50/1, 51A/1, 57/1, 115/1, 116, 117/A/1, 118/A/1, 119/A,120A, 121, 122 AT VILLAGE MUMBRA THANE

NAME AND ADDRESS OF OWNER/ P.O.A.H.

YES REALTY
S.NO.-55,CENTRAL EMPIRE, OPP CENTRAL HEIGHTS, NEXT TO KAUSA TMC STADIUM,KAUSA MUMBRA, DISTRICT THANE-400612

NARODTTAM NAGAR CO. OPERATIVE HOUSING SOCIETY
Plot Bearing S.No. 48, 47, 48, 49, 50/1, 51A/1, 57/1, 115/1, 116, 117/A/1, 118/A/1, 119/A,120A, 121, 122 AT VILLAGE MUMBRA THANE DIST THANE

Chairman Secretary Treasurer

SIGNATURE OF OWNER / P.O.A.H.

SIGNATURE OF ARCHITECT

ARCHITECTS

Sahkar ARCHITECTS
2ND FLOOR, NAKSHATRA, A WING,
NEAR TMC, ALMEIDA ROAD,
PANCHPAKHADI, THANE (W). 400 602
PHONE - 2537 8701/TELEFAX - 2536 4700
E MAIL - saakaararchitects@yahoo.co.in
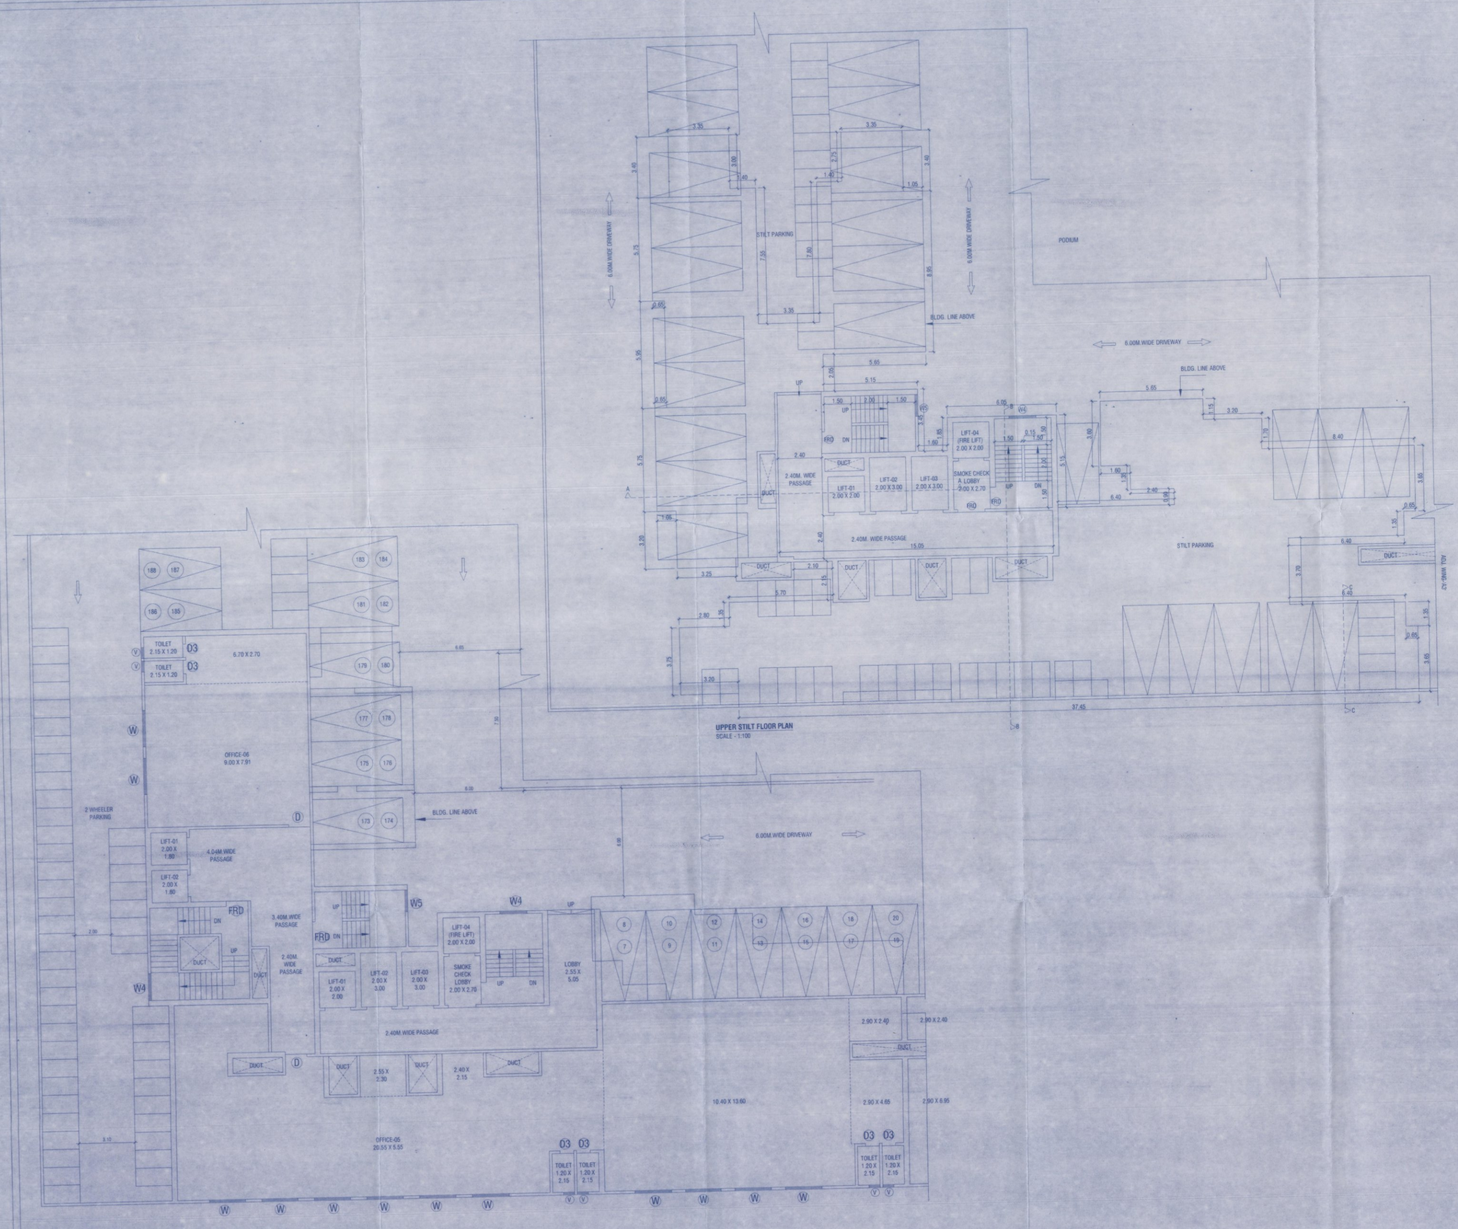
DRG NO.	SCALE	DATE	DRN.BY	CHKD BY
C-375/2022-MUN/18	1 : 100	13/09/2022	PRAFULLA