
BUILT UP AREA SUMMARY - TOWER- D1


FORM OF STATEMENT-2, S.NO. 9(A), PROPOSED BUILDING

TOTAL BUILT-UP AREA OF FLOORS AS PER OUTER CONSTRUCTION LINE

FLOORS	RESI BUA	REQUIRED REFUGE	100% PERMISSIBLE REFUGE	PROVIDED REFUGE	EXCESS REFUGE	TOTAL BUA	HEIGHT	TENEMENT TOTAL
GROUND (PT) STILT (PT)	264.31	-				264.31		0.00
1ST FLOOR	685.98					685.98	8.9000	6
TOTAL	950.29	0	0	0	0	950.29		6.00

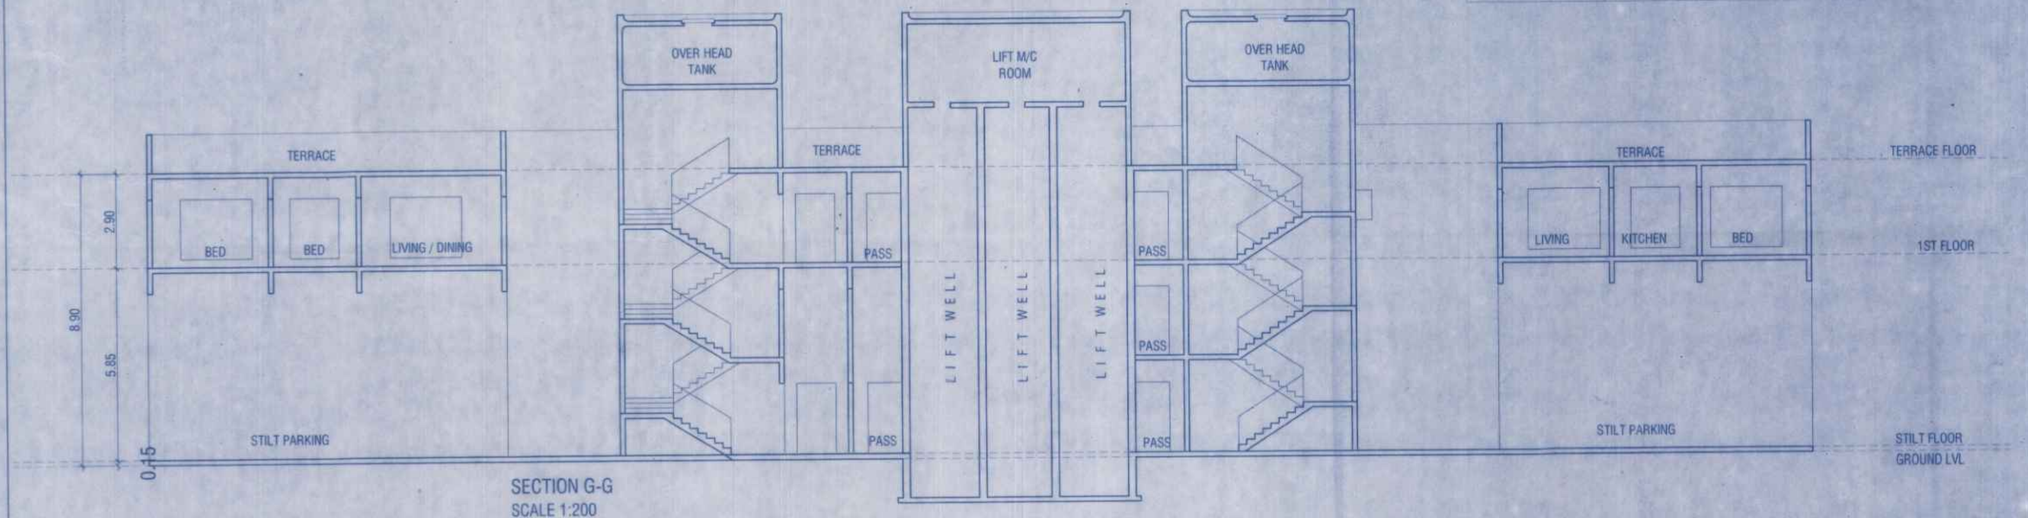

SECTION G-G
SCALE 1:200

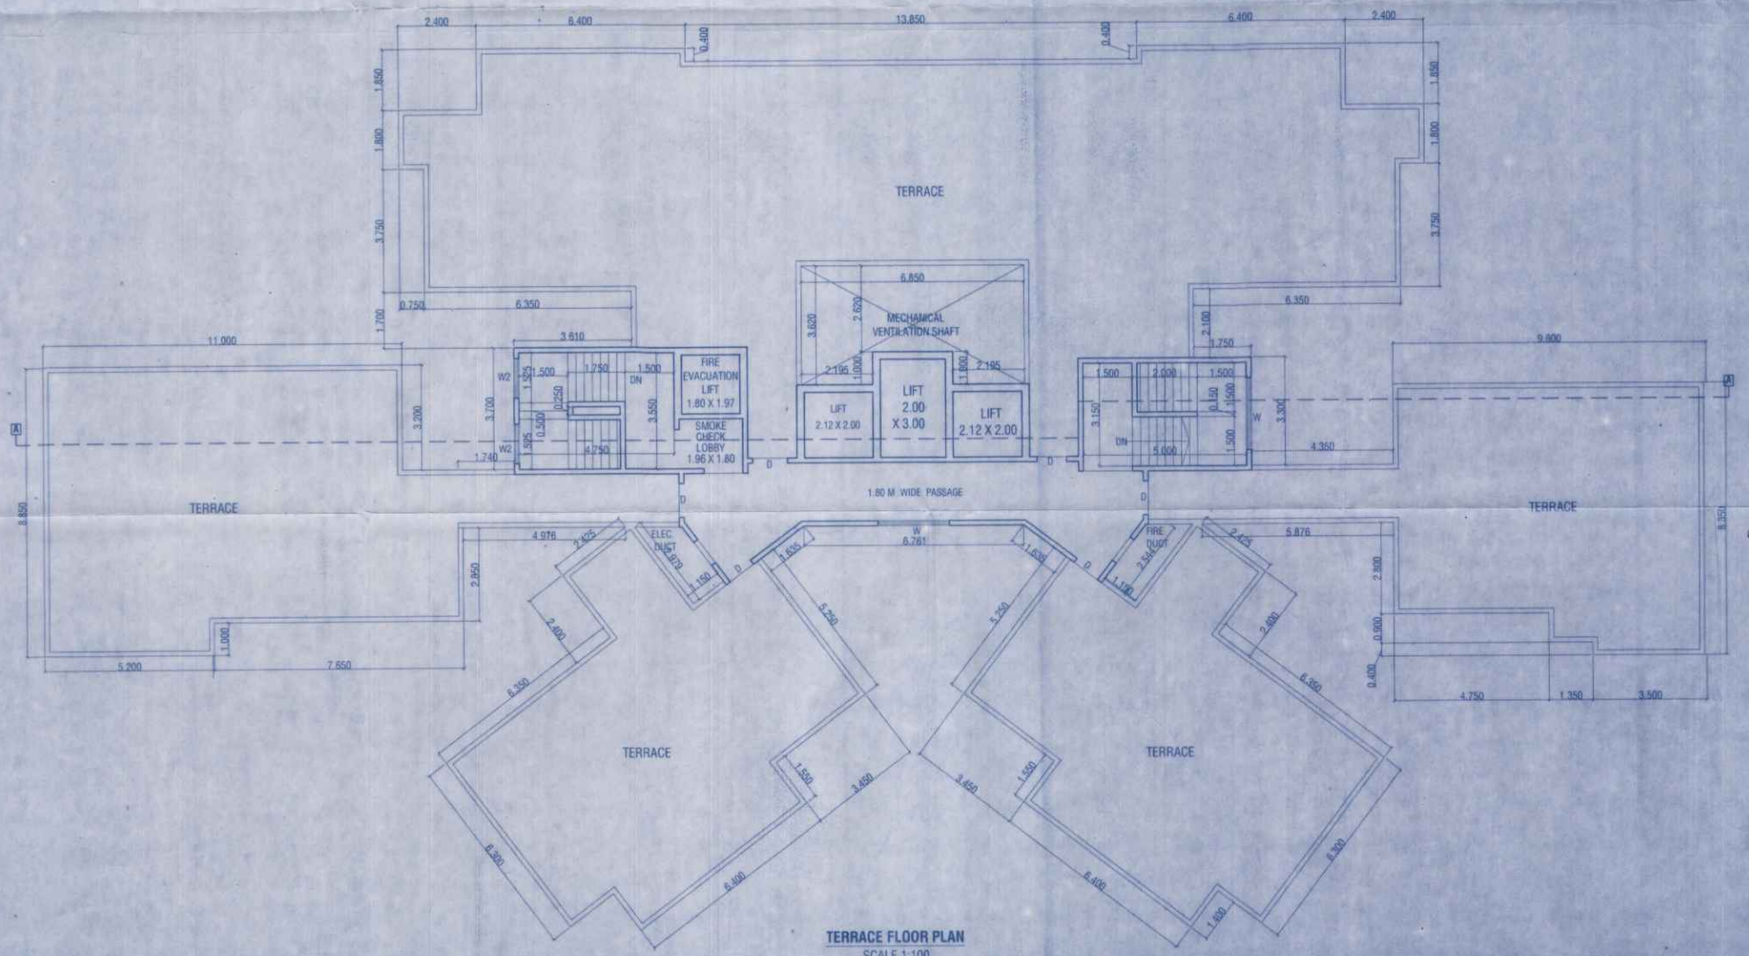

TERRACE FLOOR PLAN
SCALE 1:100

FOR BUILDING PERMISSION

AR- 2 BUILDING TYPE - TOWER - D1

44/46

CONTENTS OF SHEET

REFUGE FLOOR PLAN AREA LINE DIAGRAM AND CALCULATION,TERRACE FLOOR PLAN,SUMMARY ETC

STAMP OF APPROVAL OF PLAN

Plans are approved Subject to conditions prescribed in permit No. V.P 509/0131/23 TMC/TDD/ 0017/2023 Dated: 03/11/2023

A.D.C.R

Deputy Director (TDD) — Town Development & Planning Officer (T.D.D.) Thane Municipal Corporation of The City of Thane

THANE MUNICIPAL CORPORATION OF THE CITY OF THANE

स्वाधीन

"मंजूर नकाशानुसार बांधकाम व फरक तसेच विकास नियंत्रण नियमावलीनुसार आवश्यक त्या परवानग्या न घेता बांधकाम वापर करणे, मालकाचे प्रतिज्ञापत्रात नमूद केला आहे त्यानुसार दंडात्मक कलम ५२ अनुसार दखलपात्र गुन्हा असते. याबाबतची जास्तीत जास्त ३ वर्षे कैद व रु ५०००/- दंड होऊ शकतो"

DOOR WINDOW SCHEDULE

TYPE	SIZE	DISCRIPTION
D	1.05 X 2.10	T.W. FRAMED WITH PANNELED DOOR
D1	0.90 X 2.10	T.W. FRAMED WITH PANNELED DOOR
D2	0.75 X 2.00	T.W. FRAMED WITH PANNELED DOOR
W	2.20 X 1.20	T.W. FRAMED WITH GLAZE WINDOW
W1	1.50 X 1.20	T.W. FRAMED WITH GLAZE WINDOW
W2	1.20 X 1.20	T.W. FRAMED WITH GLAZE WINDOW
V	0.60 X 0.90	T.W. FRAMED WITH LOUVERS

DESCRIPTION OF PROPOSAL

PROPOSED DEVELOPMENT UNDER ACCOMMODATION RESERVATION POLICY ON PLOT BEARING S.NO-46, 47, 48, 49, 50/1, 51/A/1, 67/1, 115/1, 116, 117/A/1, 118/A/1, 119/A,120/A, 121, 122 AT VILLAGE MUMBRA,THANE

NAME AND ADDRESS OF OWNER/ P.O.A.H.

YES REALTY
S.NO-55,CENTRAL EMPIRE, OPP CENTRAL HRIGHTS, NEXT TO KAUSA TMC STADIUM,KAUSA MUMBRA, DISTRICT THANE-400612

NAROTTAM NAGAR CO. OPERATIVE HOUSING SOCIETY
AMRUT NAGAR OLD PUNE ROAD MUMBRA, TAL -THANE DIST THANE

Narottam Nagar Co-operative Housing Society Ltd.
Chairman, Directors, Treasurer

SIGNATURE OF OWNER/ P.O.A.H. — SIGNATURE OF ARCHITECT

ARCHITECTS NAME & ADDRESS

saakaar ARCHITECTS
2ND FLOOR, NAKSHATRA, A WING,
NEAR TMC, ALMEIDA ROAD,
PANCHPAKHADI, THANE (W). 400 602
PHONE - 2537 8701,TELEFAX - 2536 4700
E MAIL - saakaararchitects@yahoo.co.in

DRG.NO	SCALE	DATE	DRN.BY	CHKD. BY
C-325/22/MUN/44	1:100	13/09/2022	UDAY / SAGAR	

\\server\saakaar12\Cad Drawings\NAROTTAM NAGAR - ACCOMODATION RESERVATIONS\ MUNICIPAL DWG\2 FOR