
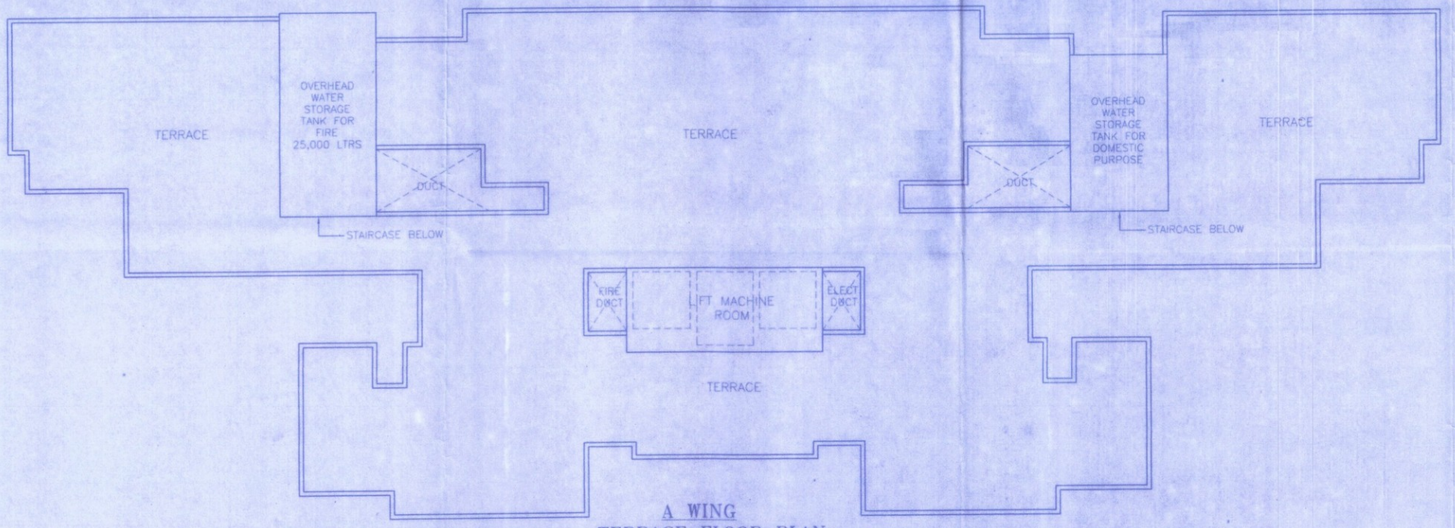


A WING
TERRACE FLOOR PLAN
(SCALE - 1:100)

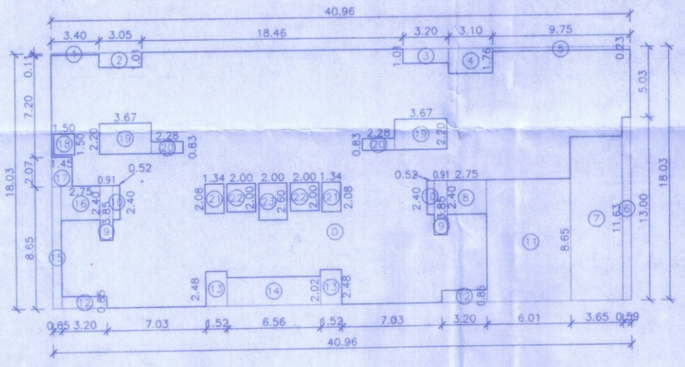


LINE AREA DIAGRAM FOR A WING : 6TH FLOOR – REFUGE FLOOR (SCALE - 1:200)


A WING – BUILT UP AREA CALCULATION

6TH REFUGE FLOOR				
D	40.96 x 18.03 X 1 NO	=	738.50 SQ.MT.	
	TOTAL ADDITION	=	738.50 SQ.MT.	X
DEDUCTIONS				
1	3.40 X 0.11 X 1 NOS	=	0.37 SQ.MT.	
2	3.05 X 1.01 X 1 NOS	=	3.08 SQ.MT.	
3	3.20 X 1.01 X 1 NOS	=	3.23 SQ.MT.	
4	3.10 X 1.76 X 1 NO	=	5.45 SQ.MT.	
5	9.75 X 0.23 X 1 NO	=	2.24 SQ.MT.	
6	0.59 X 13.00 X 1 NO	=	7.67 SQ.MT.	
7	3.65 X 11.63 X 1 NO	=	42.44 SQ.MT.	
8	2.75 X 2.40 X 1 NO	=	6.6 SQ.MT.	
9	0.91 X 3.85 X 2 NO	=	7.00 SQ.MT.	
10	0.52 X 2.40 X 2 NOS	=	2.49 SQ.MT.	
11	6.01 X 8.65 X 1 NOS	=	51.98 SQ.MT.	
12	3.20 X 0.85 X 2 NO	=	5.44 SQ.MT.	
13	1.52 X 2.48 X 2 NO	=	7.53 SQ.MT.	
14	6.56 X 2.02 X 1 NO	=	13.25 SQ.MT.	
15	0.65 X 8.65 X 1 NO	=	5.62 SQ.MT.	
16	2.75 X 2.40 X 1 NO	=	6.60 SQ.MT.	
17	1.45 X 2.07 X 1 NO	=	3.00 SQ.MT.	
18	1.50 X 1.50 X 1 NO	=	2.25 SQ.MT.	
19	3.67 X 2.20 X 2 NOS	=	16.14 SQ.MT.	
20	2.28 X 0.83 X 2 NOS	=	3.78 SQ.MT.	
21	1.34 X 2.08 X 2 NOS	=	5.57 SQ.MT.	
22	2.00 X 2.00 X 2 NOS	=	8.00 SQ.MT.	
23	2.00 X 2.60 X 1 NOS	=	5.20 SQ.MT.	
	TOTAL DEDUCTION	=	215.00 SQ.MT.	Y1
TOTAL BUILT UP AREA [x – Y1]		=	523.50 SQ.MT.	X1

THUS,
BUILT UP AREA PROPOSED ON 6TH FLOOR = 523.50 SQ.MT.

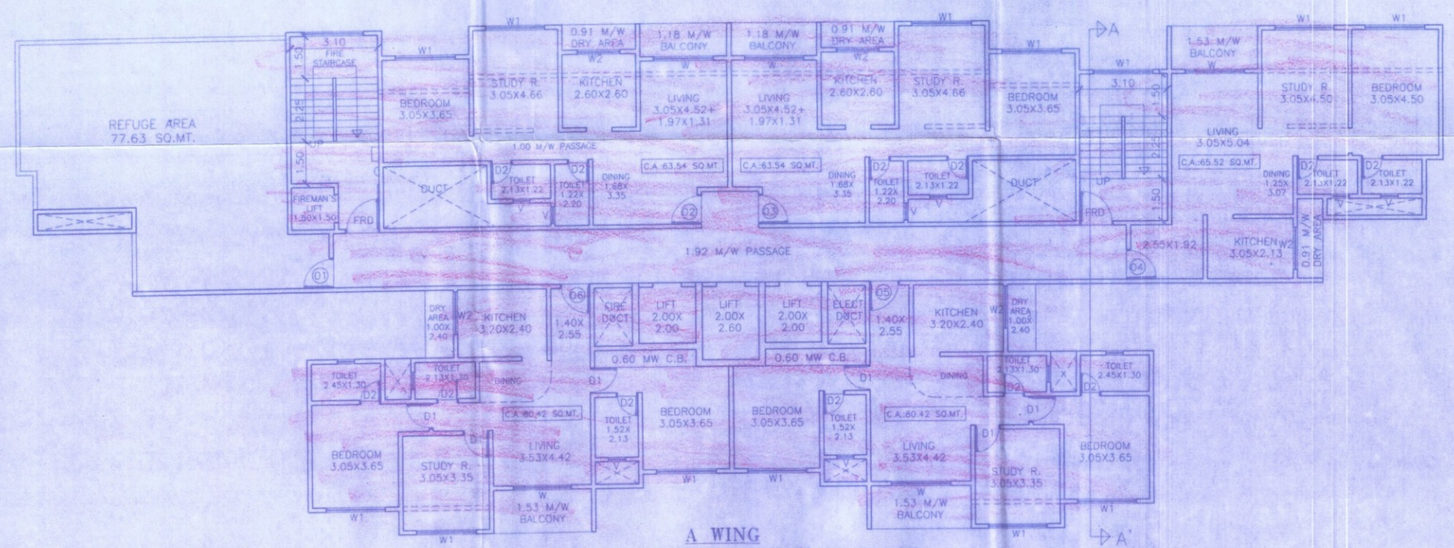

A WING
6TH FLOOR PLAN – REFUGE FLOOR
(SCALE - 1:100)

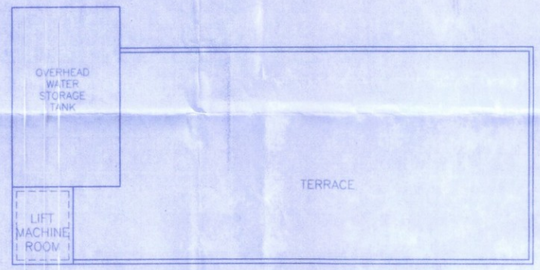

B WING
TERRACE FLOOR PLAN
(SCALE - 1:100)

BUILDING PERMISSION
STAMPS OF APPROVAL OF PLANS :
Drawing NO:-04/05

OFFICE OF THE KALYAN DOMBIVLI MUNICIPAL CORPORATION, KALYAN.
Building Permit No. :- KDMC/TPD/BP/KD/2023-24/63.
Date :- 26/10/2023.
SANCTIONED

for ASSISTANT DIRECTOR OF TOWN PLANNING
Kalyan-Dombivli Municipal Corporation

Signature
(Licensed Engineer/ Supervisor.)

DESCRIPTION OF PROPOSAL AND PROPERTY

PROPOSED COMMERCIAL CUM RESIDENTIAL BUILDING ON PLOT BEARING S.NO. 70, H.NO. 1A, 1B AT VILLAGE:- KALYAN, TALUKA:-KALYAN, DIST:- THANE.

FOR :-
SHRI. KAMLAKAR D. GAIKAR (OWNER)
SHRI. RAMDAS JOSHI & OTHERS (OWNER)

M/S KEERTI ENTERPRISES (POA)
MR. KALPESH KISHOR DESAI & OTHERS (POA)

DRG. SH. NO.	SCALE	DESIGN BY	DRAWN BY	CHECKED BY
04 OF 05	AS STATED	---		

SIGNATURE OF ARCHITECT

NAME AND ADDRES OF ARCHITECT
RACHANA SHILP CA/1984/08623
R.C. MODAK
Sreeji Arcade,
First Floor,
Above H.D.F.C.Bank,
Phadke Cross Road,
Dombivli (E)