

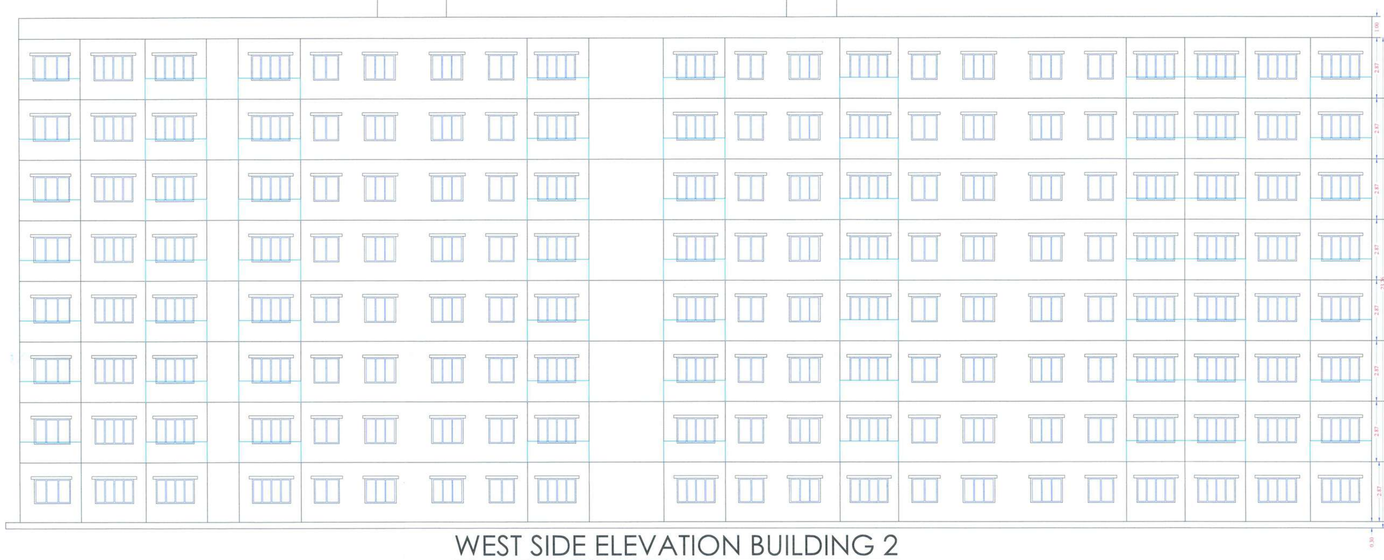



WEST SIDE ELEVATION BUILDING 2
SCALE1:100

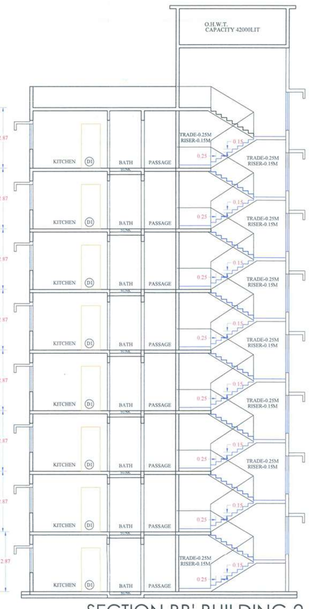


SECTION BB' BUILDING 2
SCALE1:100

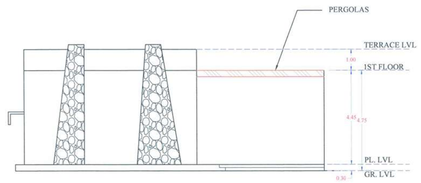

ELEVATION (CLUB HOUSE)
SCALE1:100

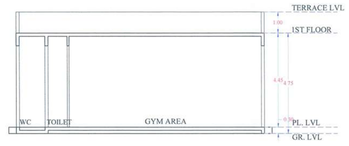


SECTION AA' (CLUB HOUSE)
SCALE1:100

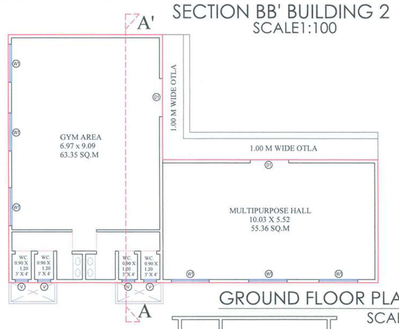


GROUND FLOOR PLAN (CLUB HOUSE)
SCALE1:100



NORTH SIDE ELEVATION BUILDING -1
SCALE1:100

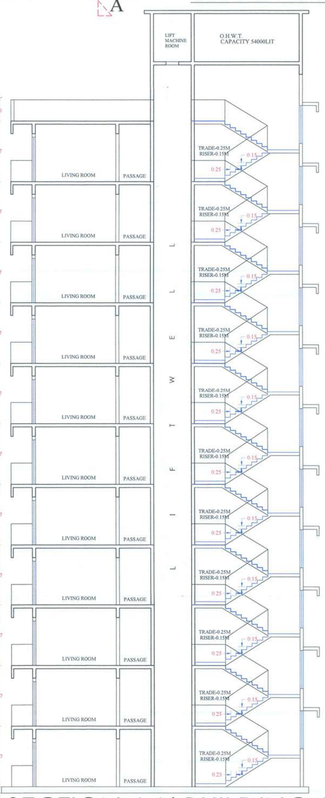

SECTION AA' BUILDING 1
SCALE1:100

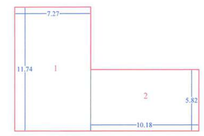

BUILT UP AREA DIAGRAM FOR GROUND FLOOR PLAN AS PER 'P' LINE (CLUB HOUSE)
SCALE1:200

BUILT-UP AREA CALCULATION FOR GROUND FLOOR PLAN AS PER 'P' LINE (CLUB HOUSE)

1	7.27	X	11.74	X 1 NO	85.34
2	10.18	X	5.82	X 1 NO	59.25
TOTAL					144.59

CERTIFICATE OF AREA

CERTIFIED THAT THE PLOT UNDER REFERENCE WAS SURVEYED BY ME ON 15/10 /2022 AND THE DIMENSIONS OF SIDES ETC. OF PLOT STATED ON PLAN ARE AS MEASURED ON SITE AND THE OWNERS SIGN AREA SO WORKED OUT TALLIES WITH THE AREA STATED IN DOCUMENT OF OWNERSHIP/T.P. SCHEME RECORDS/LAND RECORDS DEPARTMENT/ CITY SURVEY RECORDS.

SIGNATURE OF ARCHITECT/LICENSED ENGINEER:- THE DESIGN INDIA GROUP

OWNERS DECLARATION

I/WE UNDERSIGNED HEREBY CONFIRM THAT I/WE WOULD ABIDE BY PLANS APPROVAL BY THORITY/COLLECTOR.I/WE WOULD EXECUTE THE STRUCTURE AS PER APPROVAL PLANS .ALSO I/WE WOULD EXECUTE THE WORK UNDER SUPERVISION OF PROPER TECHNICAL PERSON SO AS TO ENSURE THE QUALITY AND SAFETY AT THE WORK SITE.

OWNERS NAME AND SIGNATURE

PERFORMA - B | SHEET NO. - 4/4

SECTION & ELEVATION- BUILDING 1 BUILDING 2, ETC.

STAMP OF APPROVAL

या कार्यालयाचे पत्र क्र. किरो/रेखांकन/बांप./मी ..... दि. .....
ता.अ.(नगर रचना), ठाणे/..... दि. .....
मधील अटी व शर्तींना अधीन राहून ..... रंगाने दुरुस्ती दर्शविलेल्या प्रमाणे ..... बांधकासाठी नकाशांना मंजूरीसाठी शिफारस करणेत येत आहे.

सहायक संचालक
नगर रचना, ठाणे

PROJECT TITLE :
PROPOSED G+10 , G+7 RESIDENTIAL BUILDING ON LAND BEARING S.NO. 67/4/A,4/B,4/C,4/D,S.NO.67/5,S.NO.67/7,S.NO.67/8, VILLAGE :- DHAVALE, TALUKA:- AMBERNATH , DISTRICT:- THANE

CLIENT : M/S. VANDU BUILDERS LLP TARFE MR. KHIMJI BARWADIYA

STAMP :
For VANDU BUILDER LLP
Designated Partner

SHEET NO : 4 / 4 | DATE : 19.07.2023

STAMP :
The Design India Group
STATE/R/2022/APL/02450

THE DESIGN INDIA GROUP
We help build your dream
Architecture Engineering Planning Surveying

JOB NO.	DWG. NO.	SCALE	DRWN BY	CHECKED BY	REGISTRATION NO. OF ARCHITECT/LISENCE ENGINEER/SUPERVISOR
	2022/03	AS MENTIONED	NAMRATA	ISHAN	STATE/R/2022/APL/02450