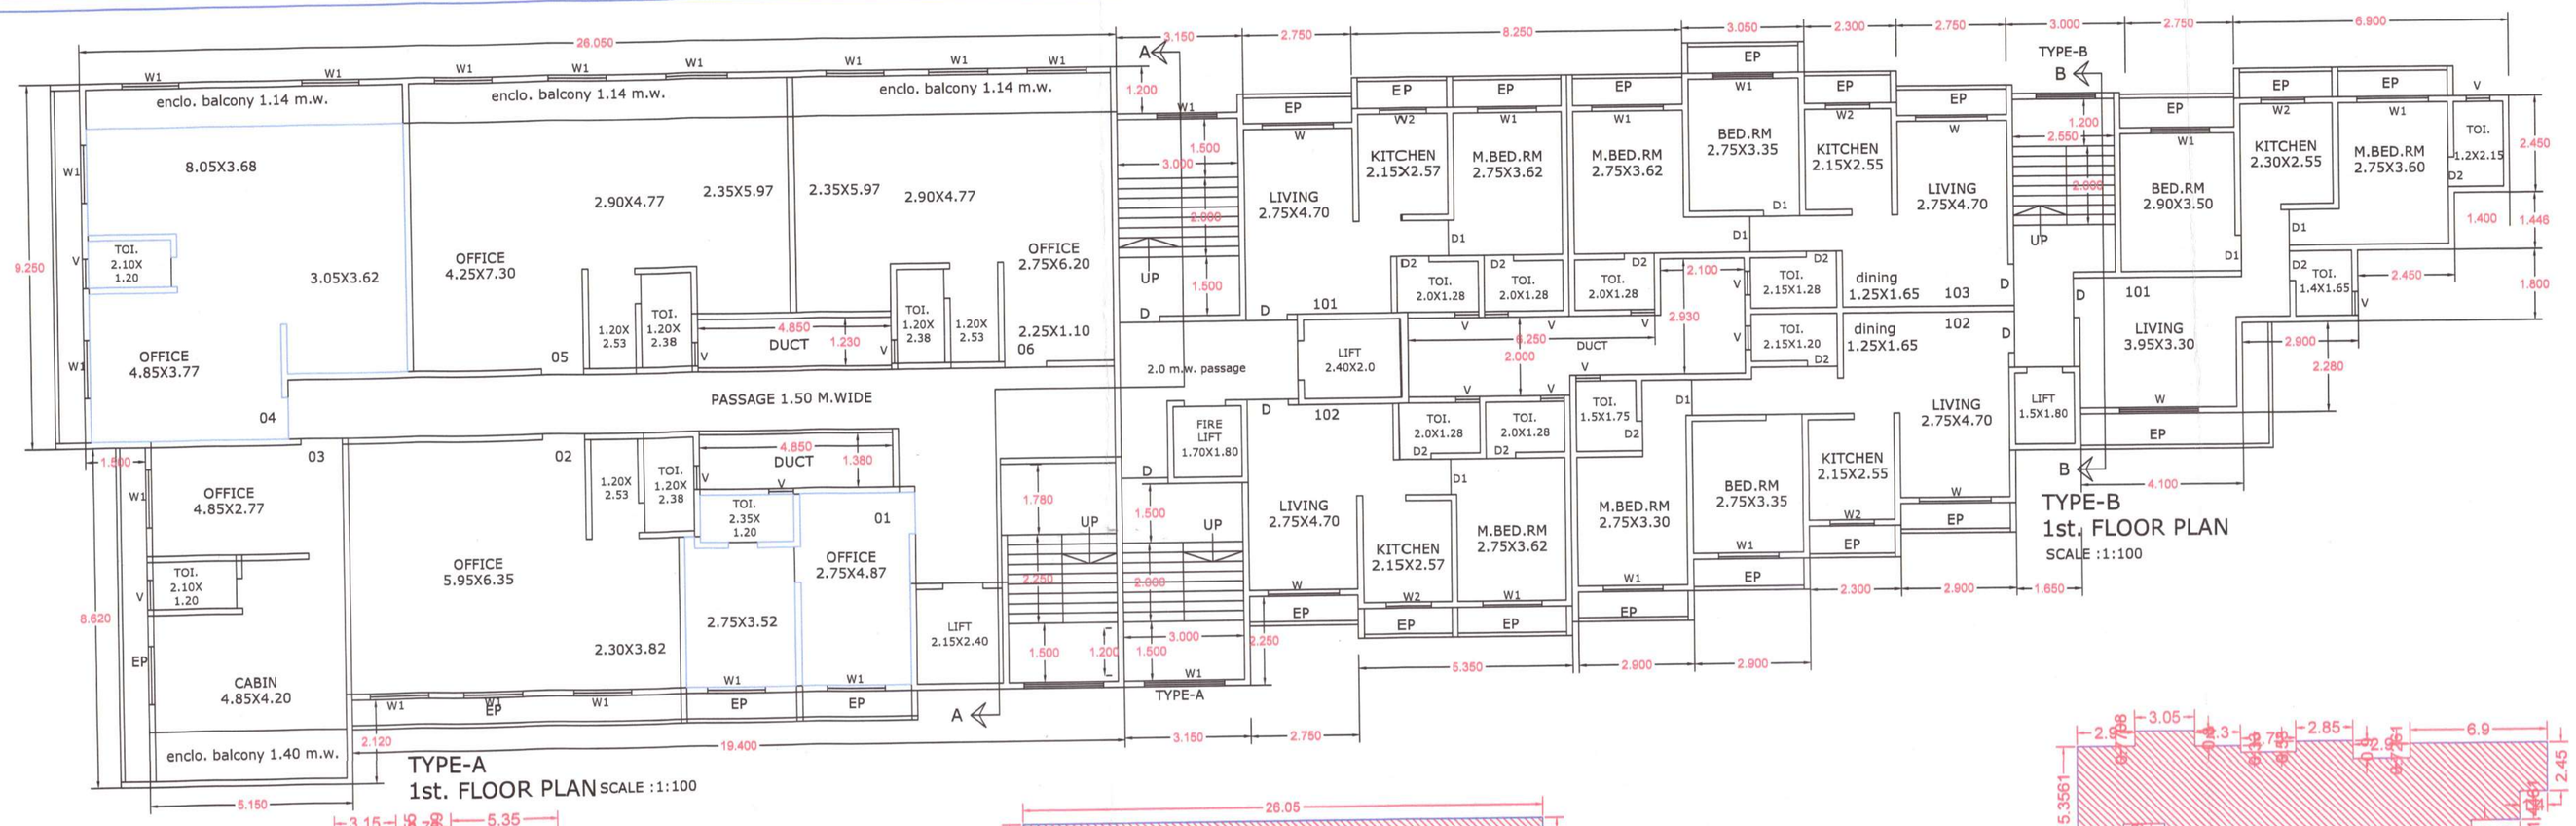



TYPE-A
1st. FLOOR PLAN SCALE :1:100

TYPE-B
1st. FLOOR PLAN
SCALE :1:100

BUILT-UP AREA CALCULATION 1 FIRST FLOOR A WING ADIYOGI AURA

BUILT-UP AREA CALCULATION 1 FIRST FLOOR A WING ADIYOGI AURA

BUILT-UP AREA CALCULATION 1 FIRST FLOOR B WING ADIYOGI AURA

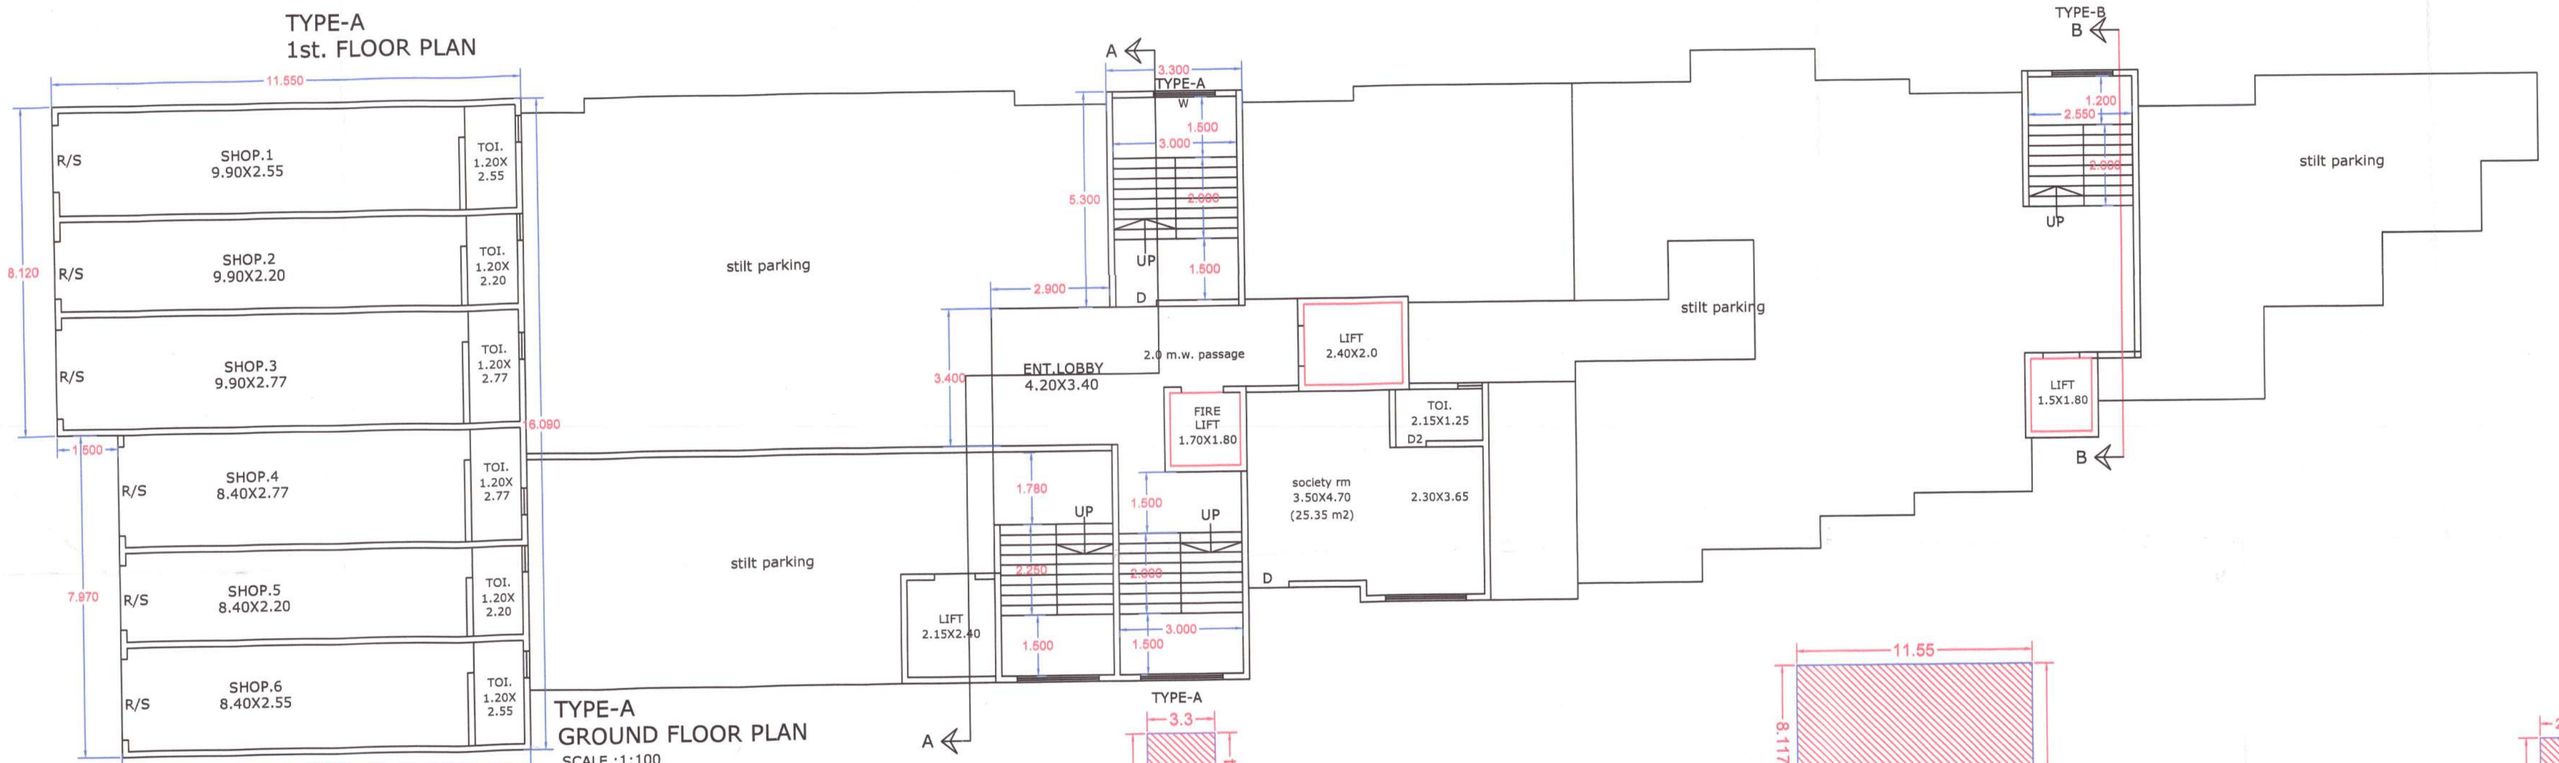

TYPE-A
1st. FLOOR PLAN
SCALE :1:100

TYPE-A
GROUND FLOOR PLAN
SCALE :1:100

BUILT-UP AREA CALCULATION 0 GROUND FLOOR A WING ADIYOGI AURA

BUILT-UP AREA CALCULATION 0 GROUND FLOOR A WING ADIYOGI AURA

BUILT-UP AREA CALCULATION 0 GROUND FLOOR A WING ADIYOGI AURA

BUILT-UP AREA CALCULATION 0 GROUND FLOOR B WING ADIYOGI AURA

Stamps of Approvals of Plans:

PROPOSED RESIDENTIAL & COMMERCIAL BUILDING ON PLOT BEARING S.NO. 138, H.NO. 1A ,PT.AT VILLAGE - CHIKHLOLI, KALYAN, TAL. AMBERNATH, DIST. THANE.

SHEET NO. 02/ 04

Signature valid
Digitally signed by PRASHANT GOPAL TATRAYA RASAL
Date: 2024.03.18 12:28:41 IST
Reason: Approved Drawing Copy
Location: Ambernath Municipal Council
Project Code : CATAM0002658
Application Number : CATAM/202300048
Proposal Number : 200812
Certificate Number : CATAM/B/2024/APL/00134

Planning Assistant
Date: 02/03/2024

MHATRE,PRVIN BALKRISHNA BHOIR
Postal Address : Postal Address : ,Baravi Dam Road,New Ambarnath, Sai Gaon,Kulgaon,Badlapur,Thane-421503,Maharashtra,BARVI DAM ROAD NEW AMBERNATH, MANJARLI, BADLAPUR 421503,LAXMI SADAN,
BADLAPUR WEST 421503

DESCRIPTION OF PROJECT :

Type of Proposal : Mixed
BUILDING ON CTS. NO./SURVEY NO.- 138

SITE ADDRESS :
S.NO.138 ,H.NO.1A,PT.VILL-CHIKHLOLI, TAL-AMBERNATH,DIST-THANE

Name Of Architect : arvind shankar khanwalkar

LOGO

ADDRESS OF OFFICE :
OFFICE - ORDINATE DESIGN
SHOP NO.03 GROUND FLOOR, KHUSHBU APT, BESIDES SHUBHAM HOTEL, BADLAPUR (E) 421503

OWNERS SIGN - Verified by applicant

TECHNICAL PERSON SIGN
Signature valid
Digitally signed by Arvind Shankar Khanwalkar
Date: 2024.03.18 12:29:06 IST
Reason: Approved Drawing Copy
Location: Ambernath Municipal Council
Certificate Number : CATAM/B/2024/APL/00134

SCALE - 1:100	Date: 12/10/23
JOB NO - CATAM-23-54258	CHECK BY - -

SUBMISSION DRAWING