

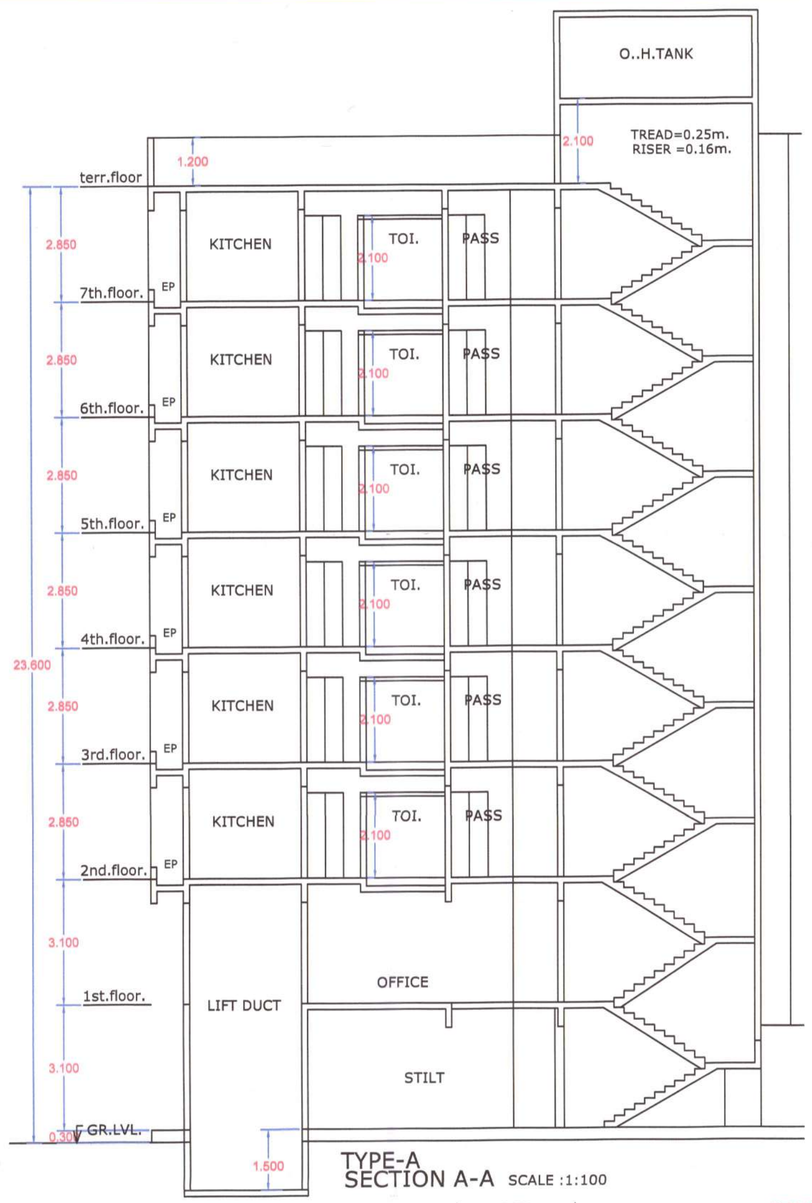


TYPE-A
SECTION A-A SCALE :1:100

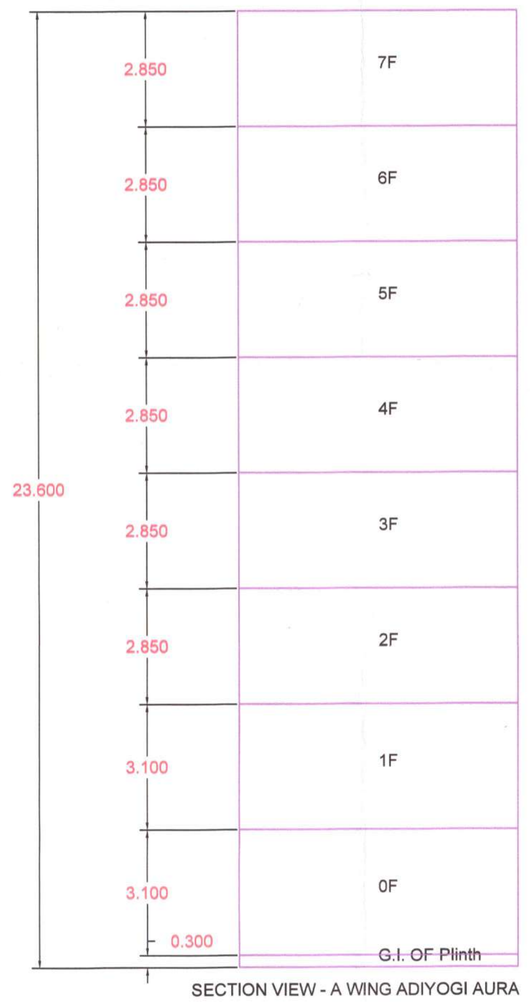


SECTION VIEW - A WING ADIYOGI AURA

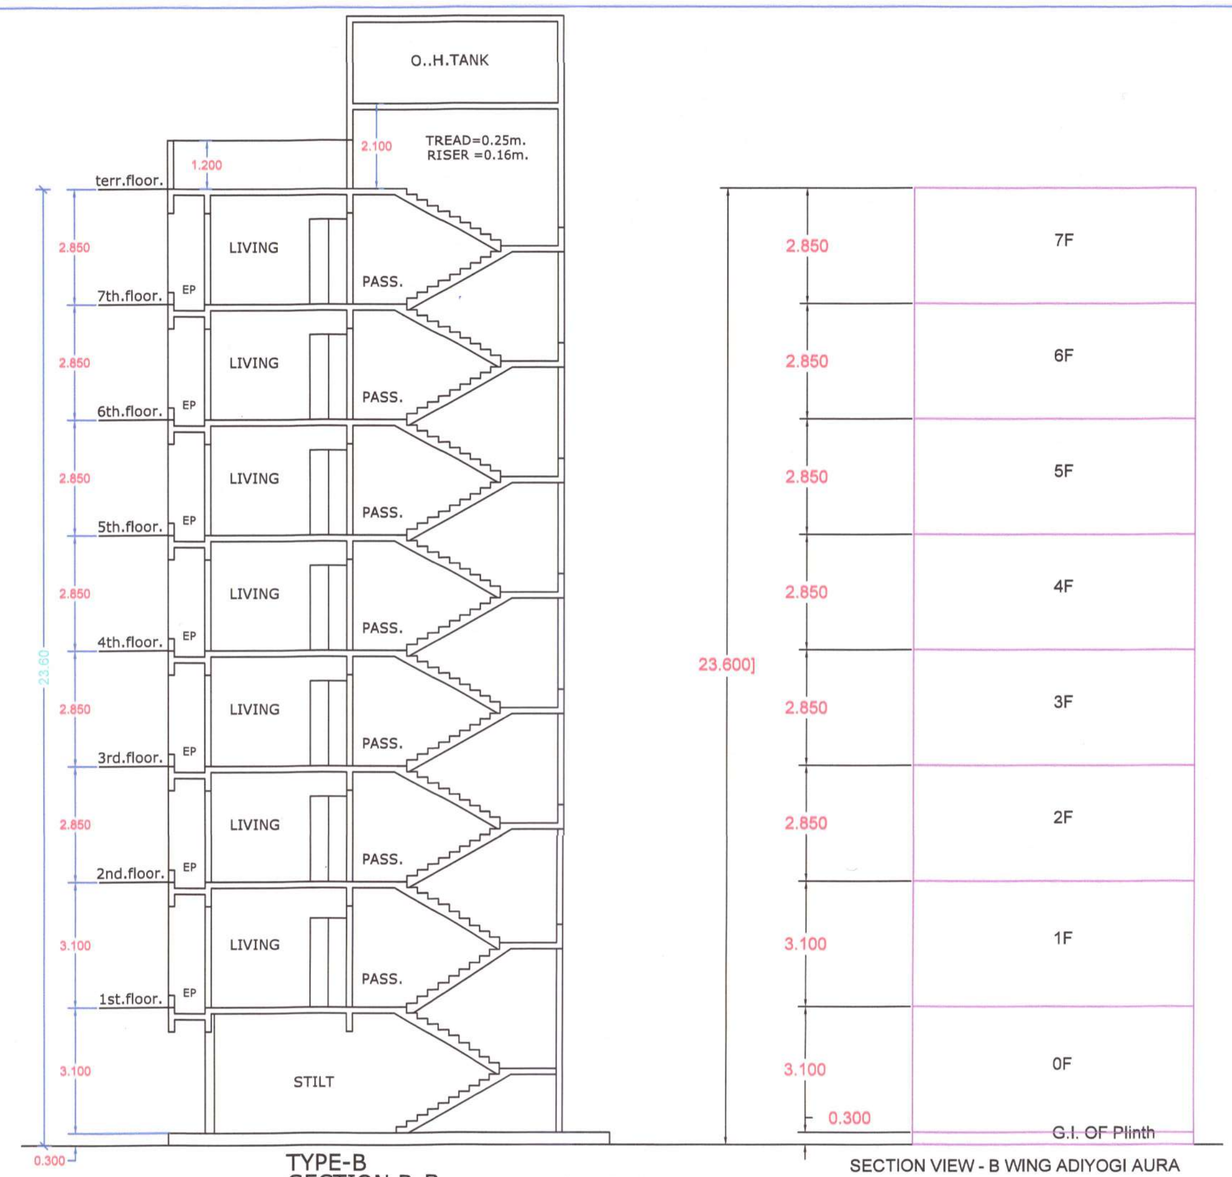

TYPE-B
SECTION B-B SCALE :1:100

SECTION VIEW - B WING ADIYOGI AURA

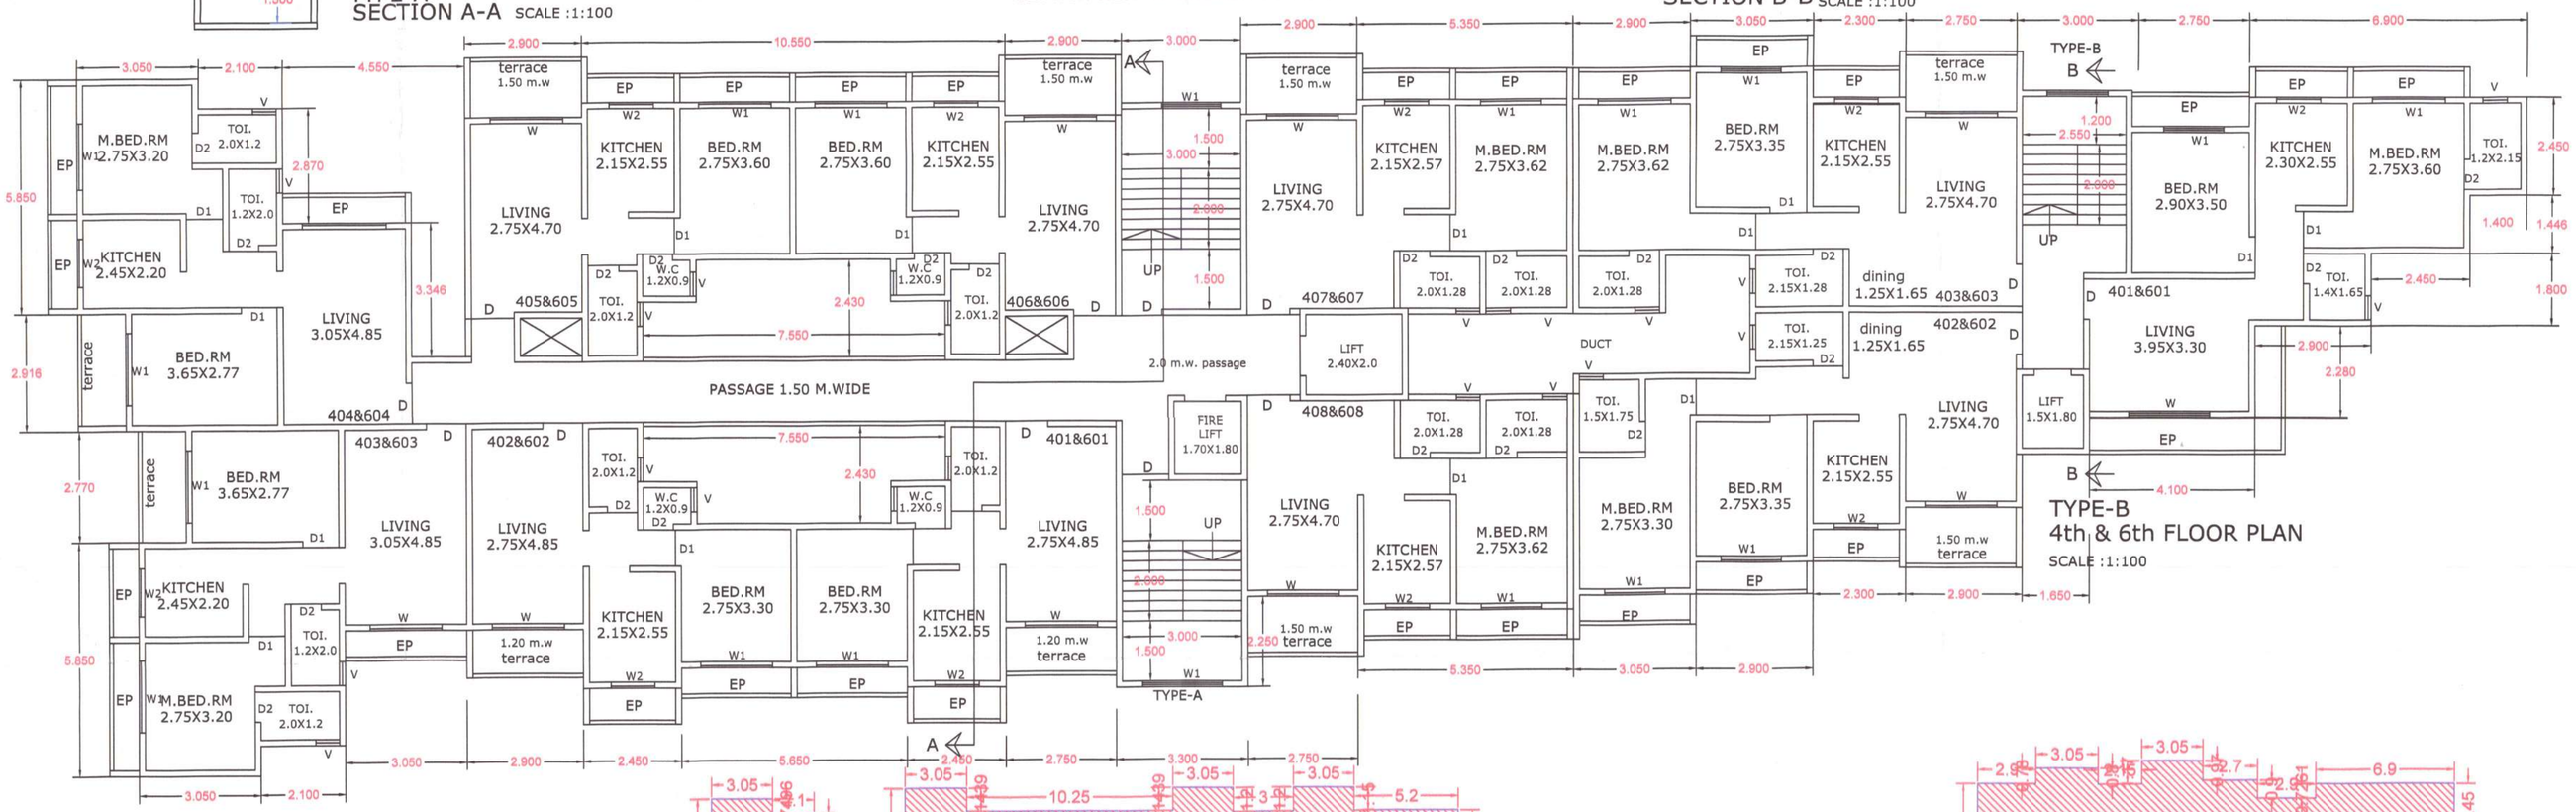


TYPE-A
4th & 6th FLOOR PLAN
SCALE :1:100

TYPE-B
4th & 6th FLOOR PLAN
SCALE :1:100

BUILT-UP AREA CALCULATION
FOR 4 FOURTH AND SIXTH FLOOR A WING ADIYOGI AURA


AREA NAME	LENGTH	WIDTH	Area(Sq.M)
BLOCK	37.80	17.87	606.95
BLOCK AREA TOTAL =606.95Sq.M			
Vent.Shaft2	-	-	15.50
Vent.Shaft1	-	-	15.50
LiftWell2	-	-	4.79
LiftWell1	-	-	3.09
Duct2	-	-	1.47
Duct1	-	-	1.47
TOTAL Deduction =41.78Sq.M			
Net BuiltUp Area =887.17 Sq.M			

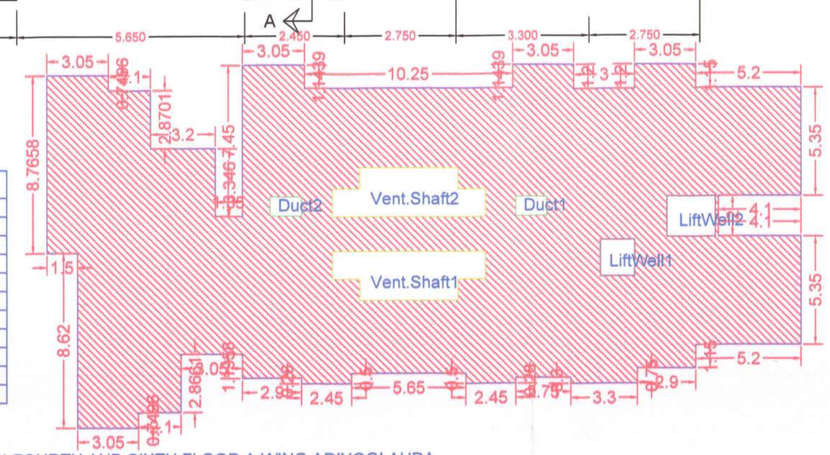

BUILT-UP AREA CALCULATION 4 FOURTH AND SIXTH FLOOR A WING ADIYOGI AURA

BUILT-UP AREA CALCULATION
FOR 4 FOURTH AND SIXTH FLOOR B WING ADIYOGI AURA

AREA NAME	LENGTH	WIDTH	Area(Sq.M)
BLOCK	23.65	13.50	201.40
BLOCK AREA TOTAL =201.40Sq.M			
LiftWell1	-	-	2.66
TOTAL Deduction =2.66Sq.M			
Net BuiltUp Area =198.71 Sq.M			

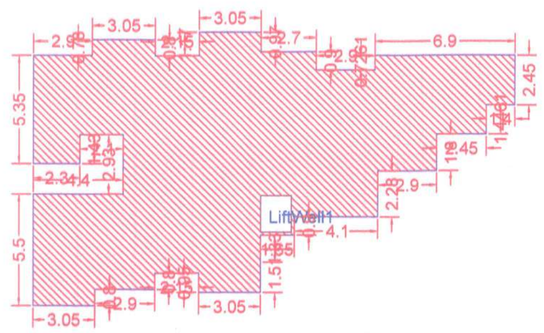

BUILT-UP AREA CALCULATION 4 FOURTH AND SIXTH FLOOR B WING ADIYOGI AURA

Stamps of Approvals of Plans:

PROPOSED RESIDENTIAL & COMMERCIAL BUILDING ON PLOT BEARING S.NO. 138, H.NO. 1A ,PT.AT VILLAGE - CHIKHLOLI, KALYAN, TAL. AMBERNATH, DIST. THANE.

SHEET NO. 04/ 04

Signature valid
Digitally signed by PRASHANT DATTATRAYA RASAL
Date: 2024.03.18 12:28:42 IST
Reason: Approved Drawing
Location: Ambernath Municipal Council
Project Code : CATAM/B/2024/258
Application Number : CATAM/202300048
Proposal Number : 200811
Certificate Number : CATAM/B/2024/APL/00134

Planning Assistant
Date: 02/03/2024

MHATRE,PRVIN BALKRISHNA BHOIR
Postal Address : Postal Address : ,Baravi Dam Road,New Ambarnath, Sai Gaon,Kulgaon,Badlapur,Thane-421503,Maharashtra,BARVI DAM ROAD NEW AMBERNATH, MANJARLI, BADLAPUR 421503,LAXMI SADAN,
BADLAPUR WEST 421503

DESCRIPTION OF PROJECT :

Type of Proposal : Mixed
BUILDING ON CTS. NO./SURVEY NO.- 138

SITE ADDRESS :
S.NO.138 ,H.NO.1A,PT.VILL-CHIKHLOLI, TAL-AMBERNATH,DIST-THANE

Name Of Architect : arvind shankar khanwalkar

LOGO | ADDRESS OF OFFICE
OFFICE - ORDINATE DESIGN SHOP NO.03 GROUND FLOOR ,KHUSHBU APT. BEHIND SHUBHAM HOTEL ,BADLAPUR (E) 421503

OWNERS SIGN - Verified by applicant

TECHNICAL PERSON SIGN
Signature valid
Digitally signed by ARVIND SHANKAR KHANWALKAR
Date: 2024.03.18 12:28:42 IST
Reason: Approved Drawing
Location: Ambernath Municipal Council
Certificate Number : CATAM/B/2024/APL/00134

SCALE - 1:100 | Date: 12/10/23
JOB NO - CATAM-23-54258 | CHECK BY - -

SUBMISSION DRAWING