COMPOSITE BLDG.
WING A, B & C — 03/06

CONTENTS OF SHEET

TYPICAL (2ND TO 7TH, 9TH, 11TH) FLOOR PLAN
REFUGE 8TH, 10TH & 12TH FLOOR PLAN
AREA DIAGRAM & CALCULATION OF 2ND TO 5TH & 10TH TO 14TH
CARPET AREA CALCULATION

BUILT UP AREA CALCULATION

TYPICAL (2ND TO 5TH & 10TH TO 14TH) FLOOR

A	19.73	X	50.38	X	1 NO	=	993.94	SQ.MT.
					TOTAL ADDITION	=	993.94	SQ.MT. X

DEDUCTIONS

1	5.05	X	0.88	X	1 NO	=	4.44	SQ.MT.
2	0.61	X	5.25	X	1 NO	=	3.20	SQ.MT.
3	0.61	X	5.13	X	1 NO	=	3.13	SQ.MT.
4	2.95	X	2.45	X	1 NO	=	7.23	SQ.MT.
5	0.61	X	5.05	X	1 NO	=	3.08	SQ.MT.
6	2.35	X	2.45	X	1 NO	=	5.76	SQ.MT.
7	1.20	X	2.55	X	1 NO	=	3.06	SQ.MT.
8	1.50	X	2.55	X	1 NO	=	3.83	SQ.MT.
9	1.85	X	4.50	X	1 NO	=	8.33	SQ.MT.
10	0.85	X	1.95	X	1 NO	=	1.66	SQ.MT.
11	4.30	X	1.00	X	1 NO	=	4.30	SQ.MT.
12	2.60	X	3.90	X	1 NO	=	10.14	SQ.MT.
13	2.20	X	6.35	X	1 NO	=	13.97	SQ.MT.
14	1.55	X	1.05	X	1 NO	=	1.63	SQ.MT.
15	1.35	X	2.70	X	1 NO	=	3.65	SQ.MT.
16	2.55	X	3.70	X	1 NO	=	9.44	SQ.MT.
17	10.28	X	4.70	X	1 NO	=	48.32	SQ.MT.
18	2.55	X	2.95	X	1 NO	=	7.52	SQ.MT.
19	2.55	X	4.00	X	1 NO	=	10.20	SQ.MT.
20	3.00	X	5.00	X	1 NO	=	15.00	SQ.MT.
21	1.35	X	1.00	X	1 NO	=	1.35	SQ.MT.
22	1.73	X	0.90	X	1 NO	=	1.56	SQ.MT.
23	0.60	X	1.05	X	1 NO	=	0.63	SQ.MT.
24	1.95	X	1.40	X	1 NO	=	2.73	SQ.MT.
25	0.53	X	5.10	X	1 NO	=	2.70	SQ.MT.
26	3.13	X	3.00	X	1 NO	=	9.39	SQ.MT.
27	1.93	X	11.60	X	1 NO	=	22.39	SQ.MT.
28	2.35	X	1.15	X	1 NO	=	2.70	SQ.MT.
29	3.13	X	1.49	X	1 NO	=	4.66	SQ.MT.
30	1.20	X	0.77	X	1 NO	=	0.92	SQ.MT.
31	0.72	X	5.20	X	1 NO	=	3.74	SQ.MT.
32	3.07	X	2.79	X	1 NO	=	8.57	SQ.MT.
33	1.20	X	1.49	X	1 NO	=	1.79	SQ.MT.
34	1.84	X	3.30	X	1 NO	=	6.07	SQ.MT.
35	1.17	X	5.10	X	1 NO	=	5.97	SQ.MT.
36	1.75	X	1.35	X	1 NO	=	2.36	SQ.MT.
37	1.20	X	0.68	X	1 NO	=	0.82	SQ.MT.
38	2.60	X	3.20	X	1 NO	=	8.32	SQ.MT.
39	0.85	X	1.95	X	1 NOS	=	1.66	SQ.MT.
40	1.35	X	0.60	X	1 NO	=	0.81	SQ.MT.
41	0.59	X	0.15	X	1 NO	=	0.09	SQ.MT.
42	1.20	X	0.60	X	1 NO	=	0.72	SQ.MT.
43	1.20	X	0.60	X	1 NOS	=	0.72	SQ.MT.
44	0.80	X	1.35	X	1 NO	=	1.08	SQ.MT.
45	2.45	X	1.20	X	1 NO	=	2.94	SQ.MT.
46	1.20	X	2.25	X	1 NO	=	2.70	SQ.MT.
47	2.05	X	0.45	X	1 NO	=	0.92	SQ.MT.
					TOTAL DEDUCTION	=	266.20	SQ.MT. V1
TOTAL BUILT UP AREA (X - V1)						=	731.74	SQ.MT. X1

COMMON PASSAGE AREA CALCULATION

P1	0.30	X	1.67	X	1 NO	=	0.50	SQ.MT.
P2	2.75	X	2.00	X	1 NO	=	5.50	SQ.MT.
P3	3.35	X	1.49	X	1 NO	=	4.99	SQ.MT.
P4	2.60	X	2.00	X	1 NO	=	5.20	SQ.MT.
P5	2.06	X	12.45	X	1 NO	=	24.90	SQ.MT.
P6	3.06	X	2.00	X	1 NO	=	6.12	SQ.MT.
P7	4.49	X	1.49	X	1 NO	=	6.69	SQ.MT.
P8	0.95	X	1.95	X	1 NO	=	1.85	SQ.MT.
P9	1.85	X	6.35	X	1 NO	=	11.75	SQ.MT.
P10	2.15	X	1.35	X	1 NO	=	2.90	SQ.MT.
P11	2.60	X	1.05	X	1 NO	=	2.73	SQ.MT.
P12	1.85	X	6.25	X	1 NO	=	11.56	SQ.MT.
P13	1.65	X	1.29	X	1 NO	=	2.13	SQ.MT.
TOTAL						=	86.82	SQ.MT. Y2

REHAB FUNGIBLE AREA CALCULATION

FB1	1.20	X	5.25	X	2 NOS	=	12.60	SQ.MT.
FB2	1.20	X	5.13	X	1 NO	=	6.16	SQ.MT.
FB3	1.20	X	2.45	X	2 NOS	=	5.88	SQ.MT.
FB4	1.20	X	5.05	X	1 NO	=	6.06	SQ.MT.
FB5	1.20	X	5.20	X	4 NOS	=	24.96	SQ.MT.
FB6	1.20	X	1.13	X	1 NO	=	1.38	SQ.MT.
FB7	1.20	X	1.30	X	1 NO	=	1.56	SQ.MT.
FB8	1.20	X	5.10	X	1 NO	=	6.12	SQ.MT.
TOTAL REHAB FUNGIBLE AREA (TYPICAL FLOOR)						=	64.72	SQ.MT. Y3

STAIRCASE & LIFT LOBBY AREA CALCULATION

SLL1	2.60	X	4.90	X	1 NO	=	12.74	SQ.MT.
SLL2	5.25	X	3.15	X	1 NO	=	16.54	SQ.MT.
SLL3	0.53	X	3.30	X	1 NO	=	1.75	SQ.MT.
SLL4	2.15	X	5.15	X	1 NO	=	11.07	SQ.MT.
SLL5	3.15	X	3.00	X	1 NO	=	9.45	SQ.MT.
SLL6	2.65	X	3.15	X	1 NO	=	8.35	SQ.MT.
SLL7	2.25	X	2.00	X	1 NO	=	4.50	SQ.MT.
SLL8	2.95	X	4.35	X	1 NO	=	12.83	SQ.MT.
SLL9	1.65	X	5.06	X	1 NO	=	8.35	SQ.MT.
SLL10	1.85	X	0.57	X	1 NO	=	1.05	SQ.MT.
TOTAL						=	86.63	SQ.MT. Y4

SALE AREA CALCULATION


SA1	4.35	X	2.55	X	1 NO	=	11.09	SQ.MT.
SA2	4.05	X	2.55	X	1 NO	=	10.33	SQ.MT.
SA3	1.35	X	3.60	X	1 NO	=	4.86	SQ.MT.
SA4	5.05	X	2.55	X	1 NO	=	12.88	SQ.MT.
SA5	4.20	X	1.95	X	1 NO	=	8.19	SQ.MT.
SA6	4.30	X	2.90	X	1 NO	=	12.47	SQ.MT.
SA7	4.70	X	3.65	X	1 NO	=	17.16	SQ.MT.
SA8	3.35	X	1.65	X	1 NO	=	5.53	SQ.MT.
SA9	1.80	X	1.05	X	1 NO	=	1.89	SQ.MT.
SA10	2.55	X	4.35	X	1 NO	=	11.09	SQ.MT.
SA11	2.18	X	3.35	X	1 NO	=	7.30	SQ.MT.
SA12	1.50	X	0.90	X	1 NO	=	1.35	SQ.MT.
SA13	3.23	X	3.00	X	1 NO	=	9.69	SQ.MT.
SA14	2.40	X	3.25	X	1 NO	=	7.80	SQ.MT.
SA15	2.55	X	1.05	X	1 NO	=	2.68	SQ.MT.
SA16	2.70	X	1.00	X	1 NO	=	2.70	SQ.MT.
SA17	4.35	X	1.00	X	1 NO	=	4.35	SQ.MT.
SA18	5.70	X	2.30	X	1 NO	=	13.11	SQ.MT.
SA19	7.10	X	1.55	X	1 NO	=	11.01	SQ.MT.
SA20	0.60	X	1.50	X	1 NO	=	0.90	SQ.MT.
SA21	1.35	X	1.00	X	1 NO	=	1.35	SQ.MT.
SA22	5.75	X	2.53	X	1 NO	=	14.60	SQ.MT.
SA23	2.05	X	0.85	X	1 NO	=	1.74	SQ.MT.
SA24	2.53	X	2.05	X	1 NO	=	5.19	SQ.MT.
SA25	2.75	X	1.65	X	1 NO	=	4.54	SQ.MT.
SA26	1.85	X	1.08	X	1 NO	=	2.00	SQ.MT.
SA27	1.50	X	3.90	X	1 NO	=	5.85	SQ.MT.
SA28	5.17	X	1.00	X	1 NO	=	5.17	SQ.MT.
TOTAL SALE AREA (TYPICAL FLOOR)						=	196.88	SQ.MT. Y5

NET REHAB BUILT UP AREA [X1 - (Y2+Y3+Y4+Y5)]	=	296.69	SQ.MT. X2
REHAB COMPONANT AREA [X2 * Y2)]	=	343.51	SQ.MT.

BUILT UP AREA CALCULATION

2ND FLOOR


TOTAL CONST AREA [X - Y1]	=	731.74	SQ.MT. X1
STAIRCASE & LIFT LOBBY AREA CALCULATION			
TOTAL	=	86.63	SQ.MT. Y2
REHAB FUNGIBLE AREA CALCULATION			
TOTAL REHAB FUNGIBLE AREA (TYPICAL FLOOR)	=	64.72	SQ.MT. Y3
SALE AREA CALCULATION			
TOTAL SALE AREA (TYPICAL FLOOR)	=	196.88	SQ.MT. Y4
REHAB COMPONANT AREA	=	343.51	SQ.MT. X2
COMMON PASSAGE AREA CALCULATION	=	86.82	SQ.MT. Y5
AMENITY -1 CALCULATION WING B			
BW1 2.35 X 5.25 X 1 NO	=	12.34	SQ.MT.
BW2 2.90 X 5.10 X 1 NO	=	14.79	SQ.MT.
BW3 1.65 X 3.50 X 1 NO	=	2.48	SQ.MT.
BW4 2.60 X 1.20 X 1 NO	=	3.12	SQ.MT.
TOTAL BALWADI AREA (1ST FLOOR)	=	32.73	SQ.MT. Y6
NET REHAB BUILT UP AREA [X1 - (Y2+Y3+Y4+Y5+Y6)]	=	263.96	SQ.MT.

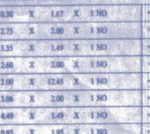

REFUGE AREA LINE DAIGRAME
SCALE 1:100

REFUGE AREA CALCULATION


8TH, 10TH, 12TH, 14TH, 16TH, 18TH & 20TH & 22ND FLOOR								
A	3.20	X	5.18	X	1 NO	=	16.16	SQ.MT.
					TOTAL ADDITION	=	16.16	SQ.MT. X

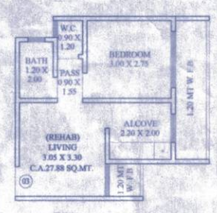

TYPICAL REHAB FLAT
SCALE 1:100


TYPICAL REHAB CARPET AREA

PARTICULARS	SIZES	AREA IN SQ.FT.
LIVING ROOM	3.05 X 3.30	10.07
ALCOVE	2.20 X 2.00	4.40
PASSAGE	0.90 X 1.55	1.40
BED ROOM	3.00 X 2.75	8.25
BATH	1.20 X 2.00	2.40
W.C.	0.90 X 1.20	1.08
DOOR JAM	0.90 X 0.15 X 2	0.28
CARPET AREA		27.88

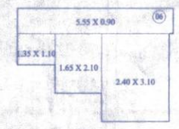


TYPICAL FLOOR (SALE)
SALE FLAT NO. 6 RERA CARPET AREA

PARTICULARS	SIZES	AREA IN SQ.FT.
SALE FLAT -06	5.55 X 0.90	5.00
	1.35 X 1.10	1.49
	1.65 X 2.10	3.47
	2.40 X 3.10	7.44
CARPET AREA		17.40

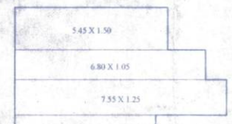


TYPICAL FLOOR (SALE)
SALE FLAT NO. 7 RERA CARPET AREA

PARTICULARS	SIZES	AREA IN SQ.MT.
SALE FLAT - 07	5.45 X 1.50	8.17
	6.80 X 1.05	7.14
	7.55 X 1.25	9.43
	5.02 X 1.15	5.77
CARPET AREA		30.51

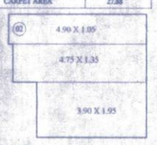


TYPICAL FLOOR (SALE)
SALE FLAT NO. 2 RERA CARPET AREA

PARTICULARS	SIZES	AREA IN SQ.FT.
SALE FLAT - 02	4.90 X 1.05	5.15
	4.75 X 1.35	6.41
	3.90 X 1.95	7.61
CARPET AREA		19.17

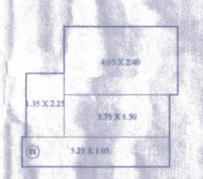


TYPICAL FLOOR (SALE)
SALE FLAT NO. 1 RERA CARPET AREA

PARTICULARS	SIZES	AREA IN SQ.FT.
SALE FLAT - 01	5.25 X 1.05	5.51
	3.75 X 1.50	5.63
	1.35 X 2.25	3.04
	4.05 X 2.40	9.72
CARPET AREA		23.90

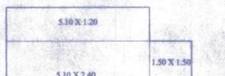


TYPICAL FLOOR (SALE)
SALE FLAT NO. 8 RERA CARPET AREA

PARTICULARS	SIZES	AREA IN SQ.FT.
SALE FLAT - 08	5.10 X 1.20	6.12
	5.10 X 2.40	12.24
	1.50 X 1.50	2.25
	2.45 X 0.90	2.21
	4.95 X 1.35	6.68
CARPET AREA		29.50

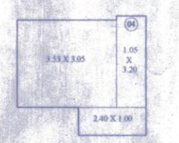


TYPICAL FLOOR (SALE)
SALE FLAT NO. 4 RERA CARPET AREA

PARTICULARS	SIZES	AREA IN SQ.FT.
SALE FLAT - 04	1.05 X 3.20	3.36
	2.40 X 1.00	2.40
	3.53 X 3.05	10.77
CARPET AREA		16.53

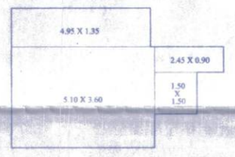


TYPICAL FLOOR (SALE)
SALE FLAT NO. 1 & 2 RERA CARPET AREA

PARTICULARS	SIZES	AREA IN SQ.FT.
SALE FLAT-1 & 2	4.95 X 1.35	6.68
	5.10 X 3.60	18.36
	2.45 X 0.90	2.21
	1.50 X 1.50	2.25
CARPET AREA		29.50

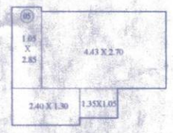


TYPICAL FLOOR (SALE)
SALE FLAT NO. 5 RERA CARPET AREA

PARTICULARS	SIZES	AREA IN SQ.FT.
SALE FLAT - 05	1.05 X 2.85	2.99
	4.43 X 2.70	11.96
	2.40 X 1.30	3.12
	1.35 X 1.05	1.42
CARPET AREA		19.49

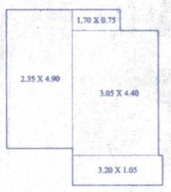

TYPICAL FLOOR (SALE)
SALE FLAT NO. 3, 4, 5, 6, 7 & 9 RERA CARPET AREA

PARTICULARS	SIZES	AREA IN SQ.FT.
SALE FLAT - 03	2.35 X 4.90	11.52
4, 5, 6, 7, & 9	1.70 X 0.75	1.28
	3.05 X 4.40	13.42
	3.20 X 1.05	3.36
CARPET AREA		29.58

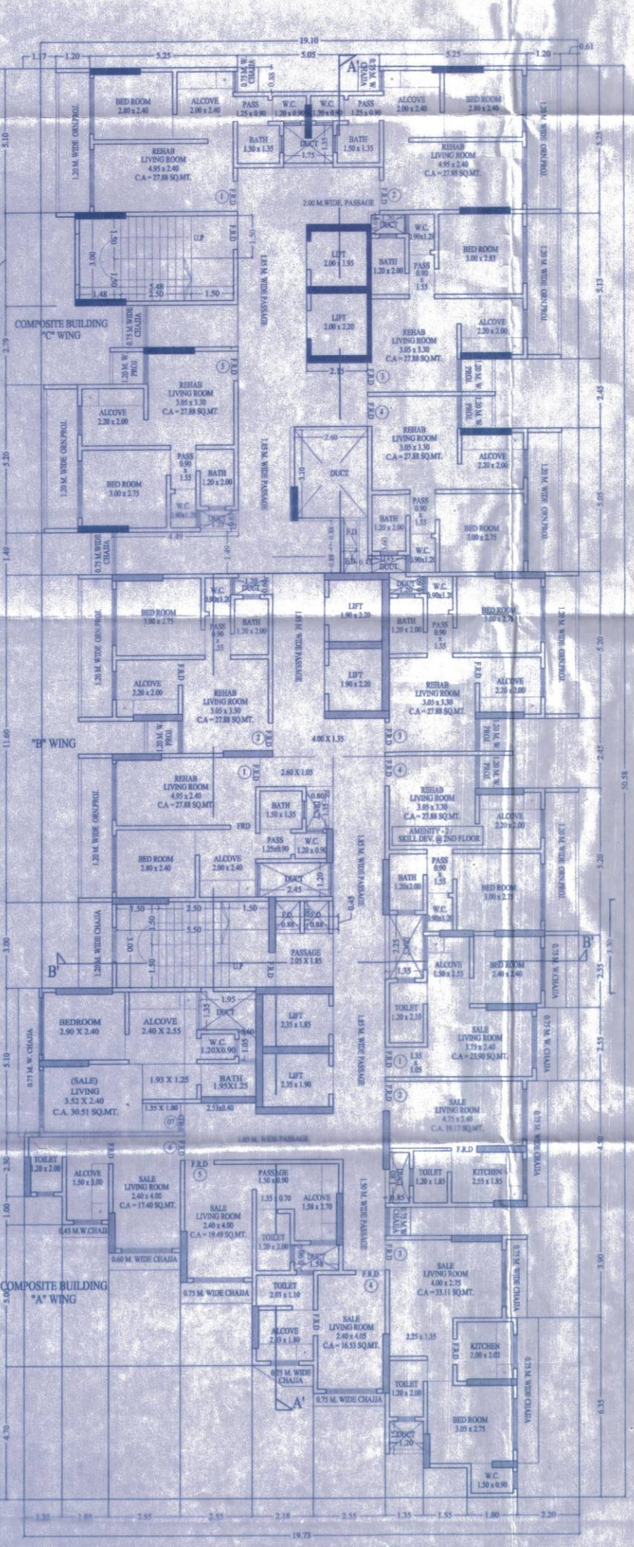
COMPOSITE BUILDING "C" WING
"B" WING
COMPOSITE BUILDING "A" WING
BEDROOM 2.90 X 2.40
ALCOVE 2.40 X 2.55
(SALE) LIVING 3.52 X 2.40 C.A. 30.51 SQ.MT.
SALE LIVING ROOM 4.75 x 2.40 C.A. 19.17 SQ.MT.
SALE LIVING ROOM 2.40 x 4.00 C.A = 17.40 SQ.MT.
SALE LIVING ROOM 2.40 x 4.00 C.A = 19.49 SQ.MT.
SALE LIVING ROOM 4.00 x 2.75 C.A = 33.11 SQ.MT.
SALE LIVING ROOM 2.40 x 4.05 C.A = 16.53 SQ.MT.
REHAB LIVING ROOM 3.05 x 3.30 C.A = 27.88 SQ.MT.
REHAB LIVING ROOM 4.95 x 2.40 C.A = 27.88 SQ.MT.
AMENITY - 2 SKILL DEV. @ 2ND FLOOR
SKILL DEV. CENTER @ 2ND FLOOR ONLY
PASSAGE 2.05 X 1.85
LIFT 2.35 X 1.85
LIFT 2.35 X 1.90
1.93 X 1.25
BATH 1.95X1.25
TOILET 1.20 x 2.00
KITCHEN 2.55 x 1.85
KITCHEN 2.90 x 2.00
BED ROOM 3.00 x 2.75
BED ROOM 3.00 x 2.83
BED ROOM 3.00 x 2.35
BED ROOM 3.00 x 2.59
BED ROOM 2.80 x 2.40
ALCOVE 2.00 x 2.40
ALCOVE 2.20 x 2.00
ALCOVE 1.50 x 3.00
ALCOVE 1.50 x 2.70
ALCOVE 1.50 x 1.55
ALCOVE 1.50 x 1.70
PASS 0.90 x 1.55
BATH 1.50 x 1.35
BATH 1.20 x 2.00
W.C. 0.90 x 1.20
DUCT
LIFT 2.00 x 1.95
LIFT 2.00 x 2.20
LIFT 1.90 x 2.20
U.P.
DN.
REFUGE AREA
PROPOSED AREA = 16.16 SQMT.
1.20 M. WIDE PASSAGE
2.00 M. WIDE PASSAGE
1.65 M. WIDE PASSAGE
0.75 M. WIDE CHAJJA
0.60 M. WIDE CHAJJA
0.45 M.W.CHAJJA
1.20 M. WIDE OPEN PROJ.
0.75 M. WIDE OPEN PROJ.
1.20 M. WIDE OPEN PROJ.
1.20 M. WIDE OPEN PROJ.
1.20