


PRODUCED BY AN AUTODESK EDUCATIONAL PRODUCT

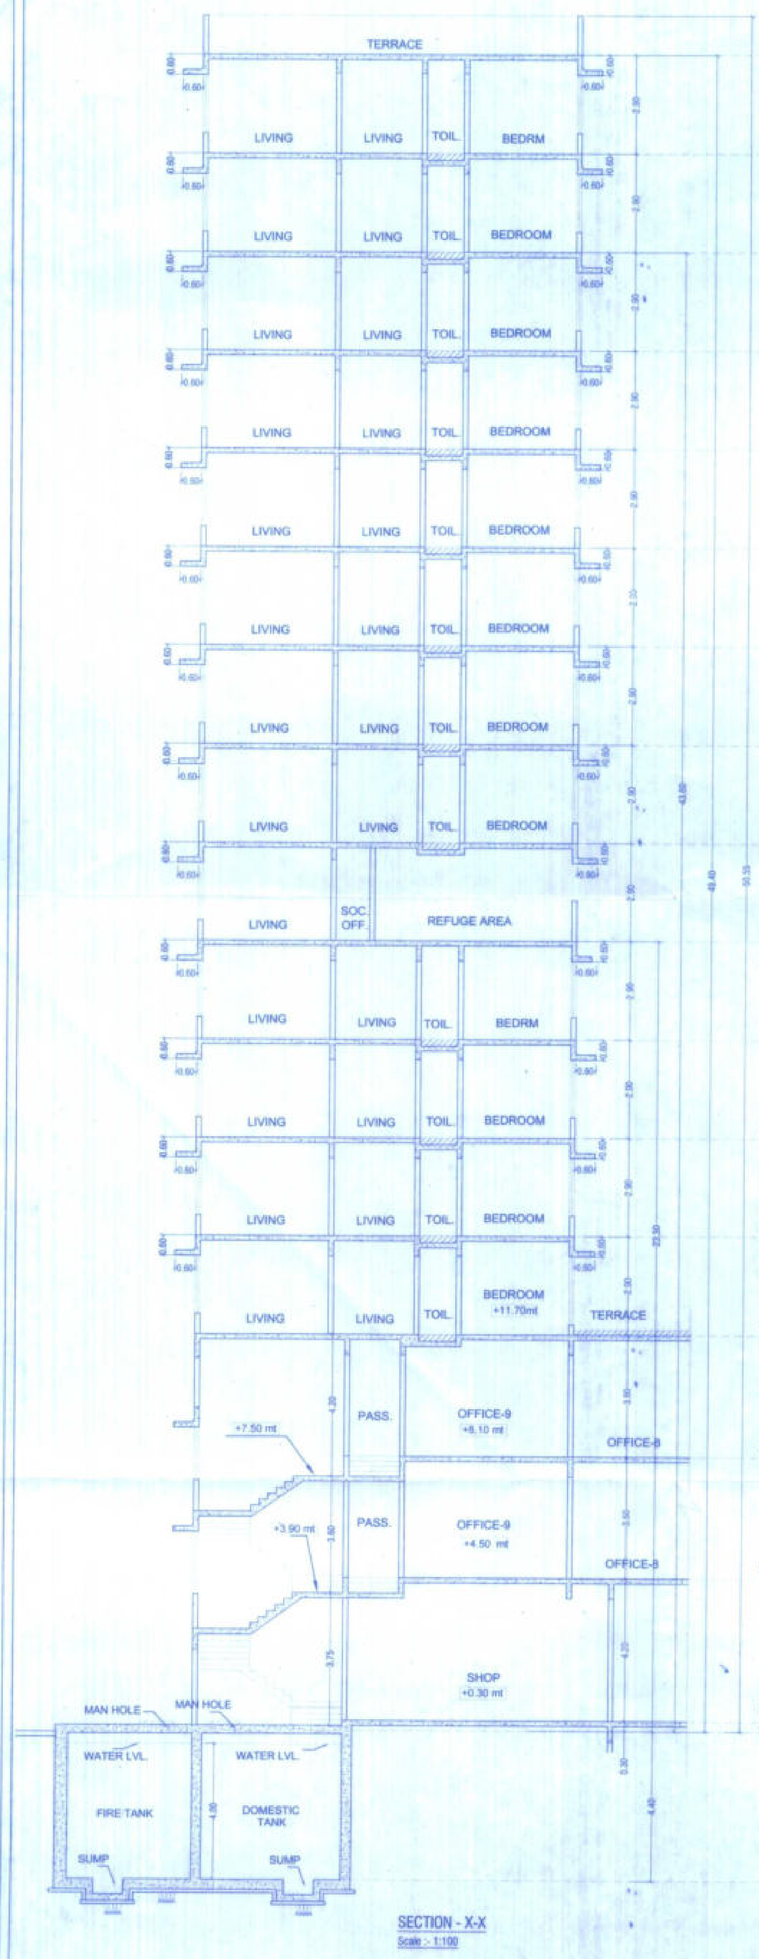


SECTION - X-X
Scale :- 1:100

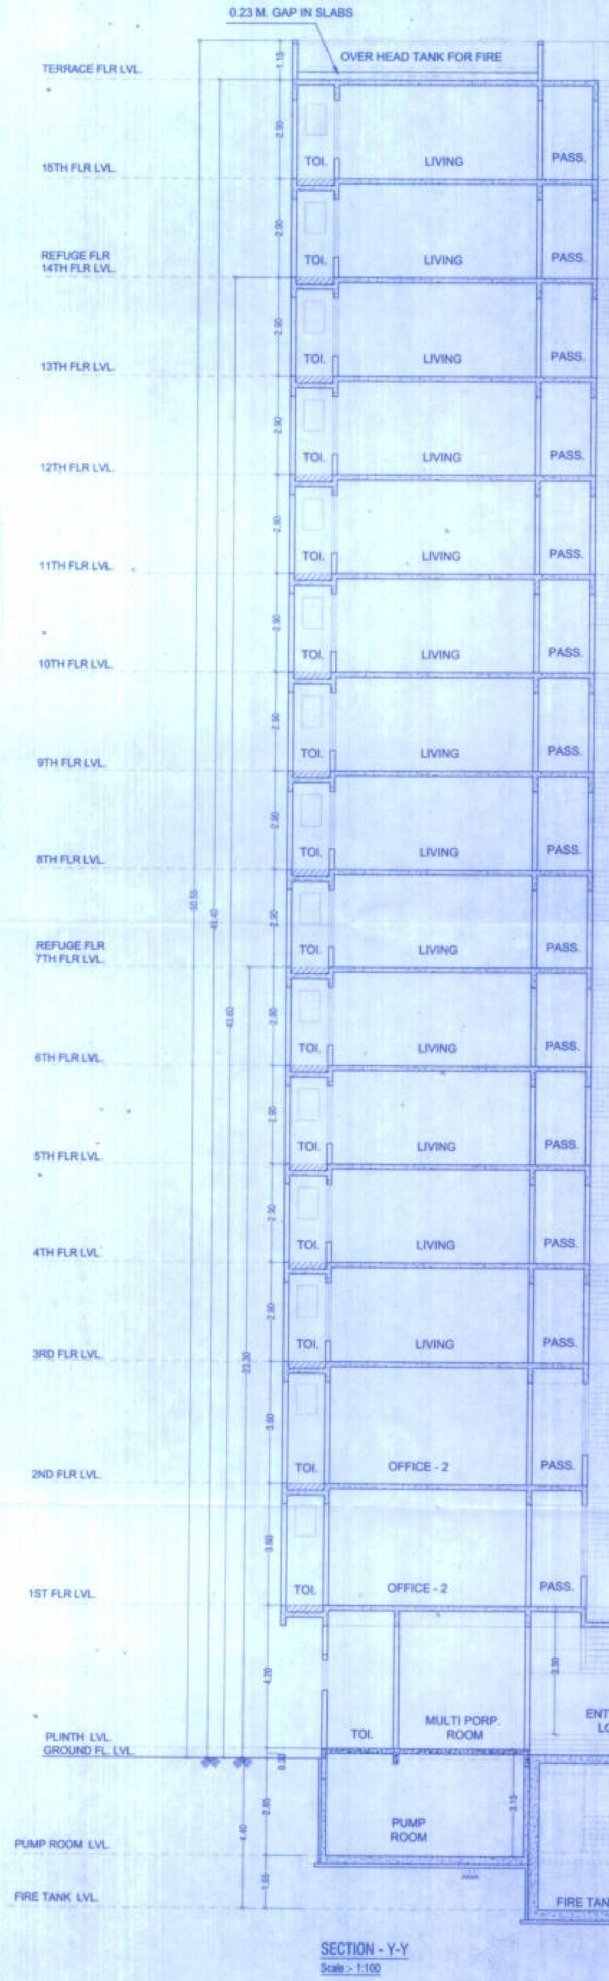

SECTION - Y-Y
Scale :- 1:100

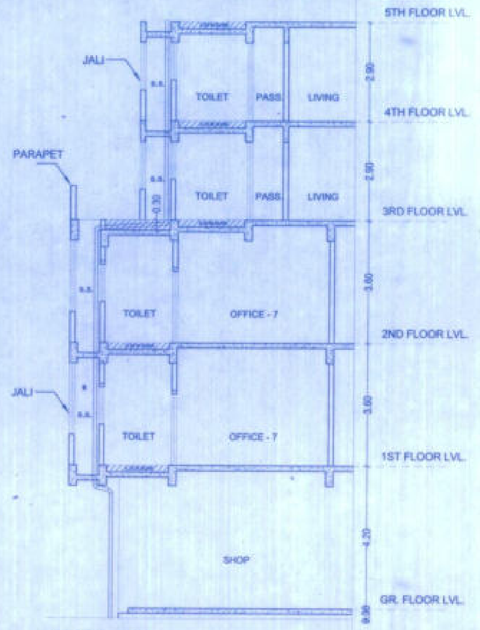

SECTION G-G
Scale :- 1:100

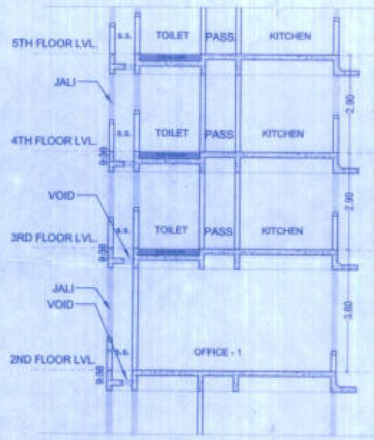

SECTION - E-E
Scale :- 1:100

CONTENT OF SHEET

SECTION X-X, Y-Y, G-G, & E-E

NOTES:-
1) ALL DIMENSIONS ARE IN METER.
2) ALL EXTERNAL & INTERNAL WALLS ARE 150 MM. THK. LIGHT WEIGHT CONCRETE BLOCK WALLS.
3) SCALE USED - a) FLOOR PLAN = 1 : 100
b) BLOCK PLAN = 1 : 500
c) LOCATION PLAN = 1 : 4000
4) THE PLANS ARE PROPOSED AS PER PROVISION OF DCR 2034 AND AS PER THE PROVIDING REGULATION AND CIRCULAR ISSUED BY MCGM AND MHADA TIME TO TIME.
5) GUIDELINES ISSUED IN ECDB FOLLOWS.
6) THE ARITHMETIC CALCULATIONS ARE CHECKED BY ME & FOUND CORRECT.

This cancels Approval to the previous Plans Sanctioned under no. CHN00-ES/258/2019 dated 16/3/2019

Approved subject to conditions mentioned in this office Letter No. 22/942/Planing Cell/GN/MHADA
0 3 FEB 2020
Er. Engr. Bldg. Permission Cell/Greater Mumbai
Maharashtra Housing & Area Development Authority

DESCRIPTION

RE-CONSTRUCTION OF BUILDING NO.37 ON PLOT BEARING C.T.S. NO. 11(PT),AT NEHRU NAGAR,KURLA(E) MUMBAI-24. FOR NEHRU NAGAR PRIYADARSHAN CO-OP. HSG. SOC.

नेहरू नगर प्रियदर्शन को-ऑप. हौ. सोसायटी लि.
(अध्यक्ष)

PRIYADARSHAN CO-OP. HSG. SOC.LTD.
SIGNATURE OF OWNER

SUBHASH G. PATIL. [ARCHITECT]
Council of Arch. Reg. No.86/9777.
SIGNATURE OF ARCHITECT

DRG.NO	SCALE
MUN / 07	1 : 100
DATE	DRAWN BY
30.12.2019	PRAMODINI

SUBHASH PATIL & ASSOCIATES
ARCHITECTS & INTERIOR DESIGNERS
41, SREERANG SHOPPING CENTRE
SHREERANG SOCIETY,THANE (W).
PIN. 400601,TEL.- 542 39 36.

इमारत क्र. ३१७, नेहरू नगर, कुर्ला (पू.)

PRODUCED BY AN AUTODESK EDUCATIONAL PRODUCT