PRODUCED BY AN AUTODESK EDUCATIONAL PRODUCT

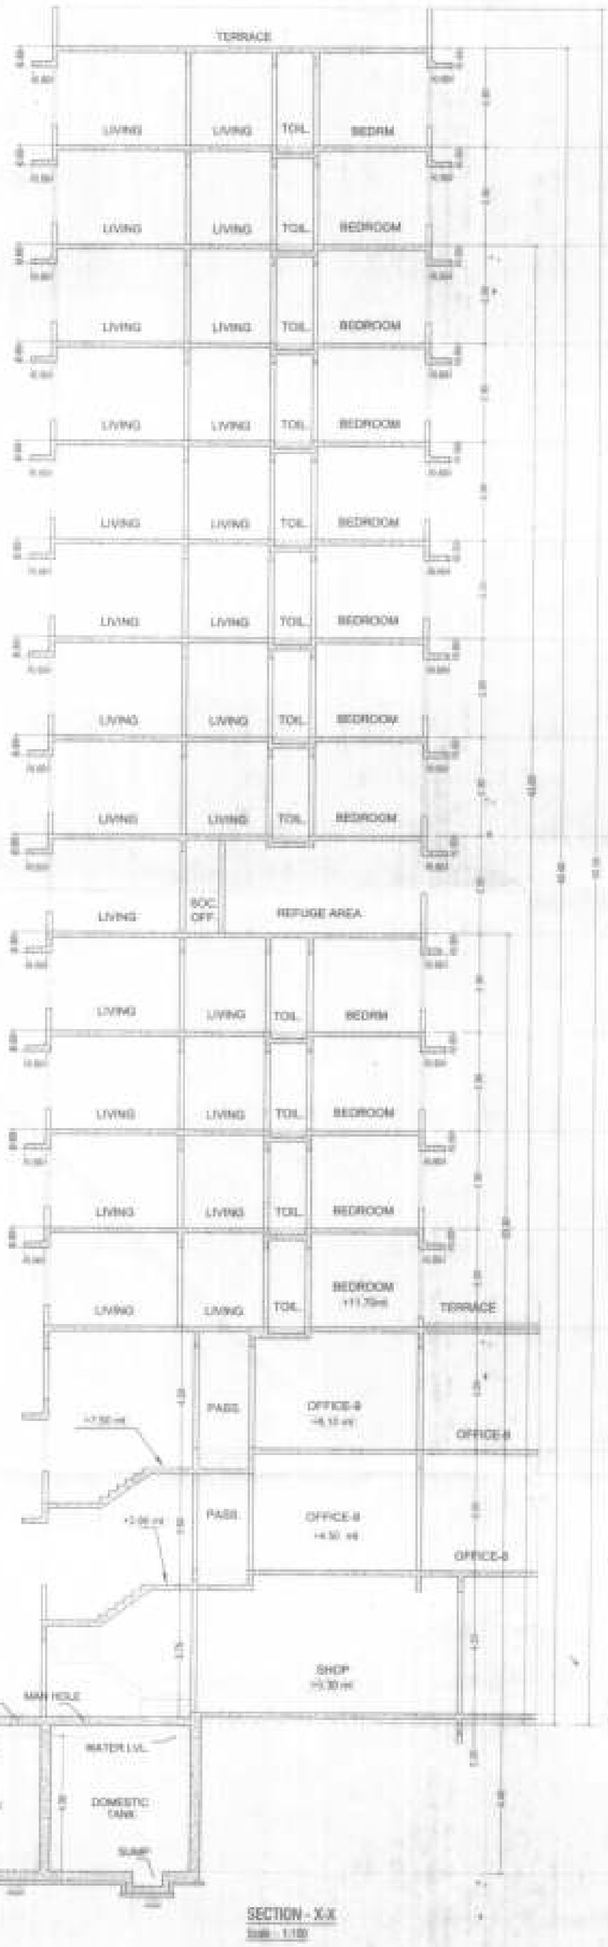

SECTION - X-X
Scale - 1:100

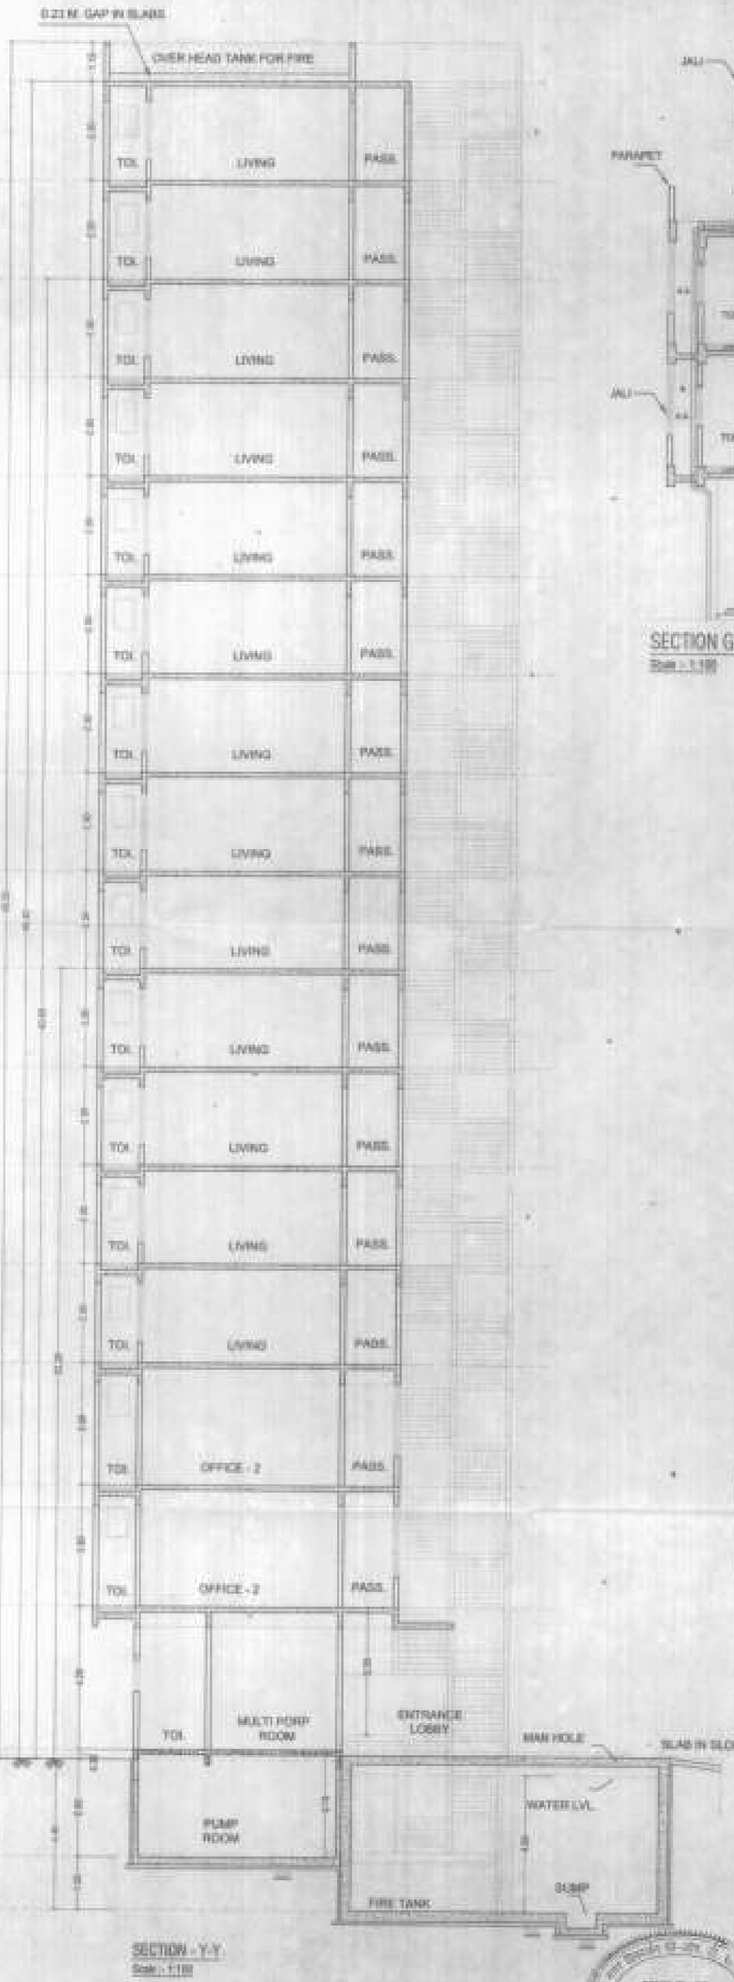

SECTION - Y-Y
Scale - 1:100

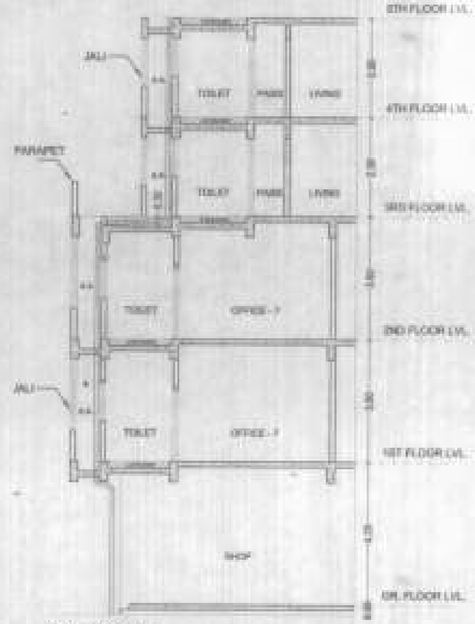

SECTION G-G
Scale - 1:100

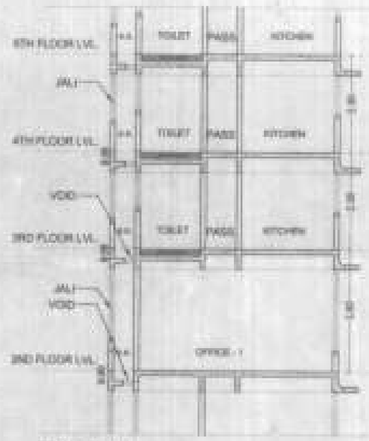

SECTION - E-E
Scale - 1:100

CONTENT OF SHEET

SECTION X-X, Y-Y, G-G, & E-E

NOTES:
1) ALL DIMENSIONS ARE IN METER.
2) ALL EXTERNAL & INTERNAL WALLS ARE 230 MM THK. (CONCRETE BLOCK WALL)
3) SCALE USED - a) FLOOR PLAN = 1:100
b) SECTION PLAN = 1:100
c) LOCATION PLAN = 1:4000
4) THE PLANS ARE PREPARED AS PER PROVISION OF DCR 2034 AND AS PER THE PROVIDING REGULATION AND CIRCULAR ISSUED BY MCGM AND MHADA TIME TO TIME.
5) EXCLUDED ISSUED IN FUTURE FOLLOWING
6) THE ARITHMETIC CALCULATIONS, UNIT CHECKED ETC. ARE & OTHERS CORRECT.

This cancels Approval to the previous Plans Sanctioned under no. CHE/1004/0.A/PAP/New dated 16/1/2019

Approved subject to conditions mentioned in this letter No. A/2048/Bldg (Addition)/LOK
0 3 FEB 2020
Executive Engineer, Building Proposal (E. Ward), Municipal Mahanagar Palika & Area Development Authority

DESCRIPTION

RE-CONSTRUCTION OF BUILDING NO.37 ON PLOT BEARING C.T.S. NO. 11(PT)AT NEHRU NAGAR,KURLA(E) MUMBAI-24. FOR NEHRU NAGAR PRIYADARSHAN CO-OP. HSG. SOC.

PRIYADARSHAN CO-OP. HSG. SOC.LTD.
SIGNATURE OF OWNER

SUBHASH D. PATIL (ARCHITECT)
Council of Arch. Reg. No.86/9777
SIGNATURE OF ARCHITECT

DRG.NO	SCALE
MUN / 07	1 : 100
DATE	DRAWN BY
30.12.2019	PRAMODINI

SUBHASH PATIL & ASSOCIATES

PRODUCED BY AN AUTODESK EDUCATIONAL PRODUCT