

CHE/7706/BP(WS)/AR 217

LOCATION OF LAND	PROPOSED BUILDING NO. 1 ON PLOT BEARING F.P. NO.480, 481 & 482 OF T.P.S.-III BORIVALI AT THE JUNCTION OF 13.40 MT. WIDE 15TH ROAD & 18.30 MT. WIDE 16TH ROAD AT BORIVALI (W)
FUNGIBLE F.S.I. GRANTED	COMMERCIAL = NIL (BY CHARGING PREMIUM) RESIDENTIAL = 659.81 SQ.MT. (BY CHARGING PREMIUM)
USER	RESIDENTIAL CUM COMMERCIAL
READY RECKONER RATES	Rs.48,000/- (87/402)
RECEIPT NO. & DATE	PREMIUM = RS 1,90,02,600/- PAID VIDE RECEIPT NO.0530537/ SAP DOC No.1002502132 DATED 23.03.2016.

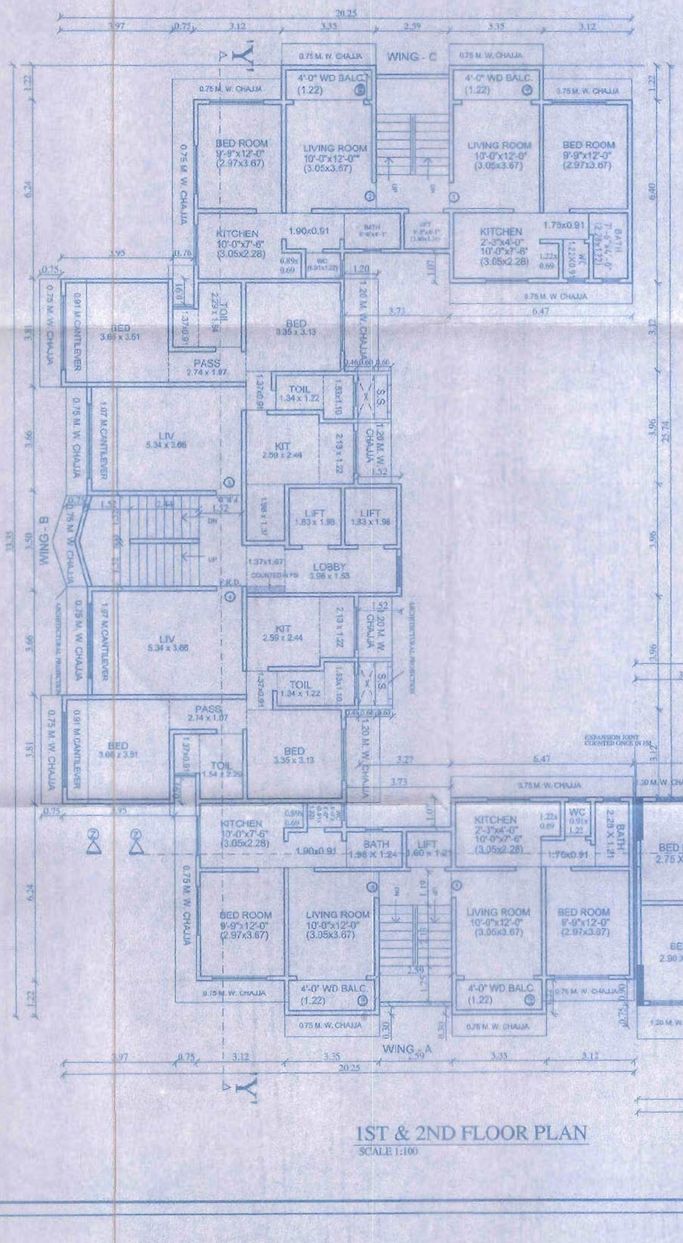

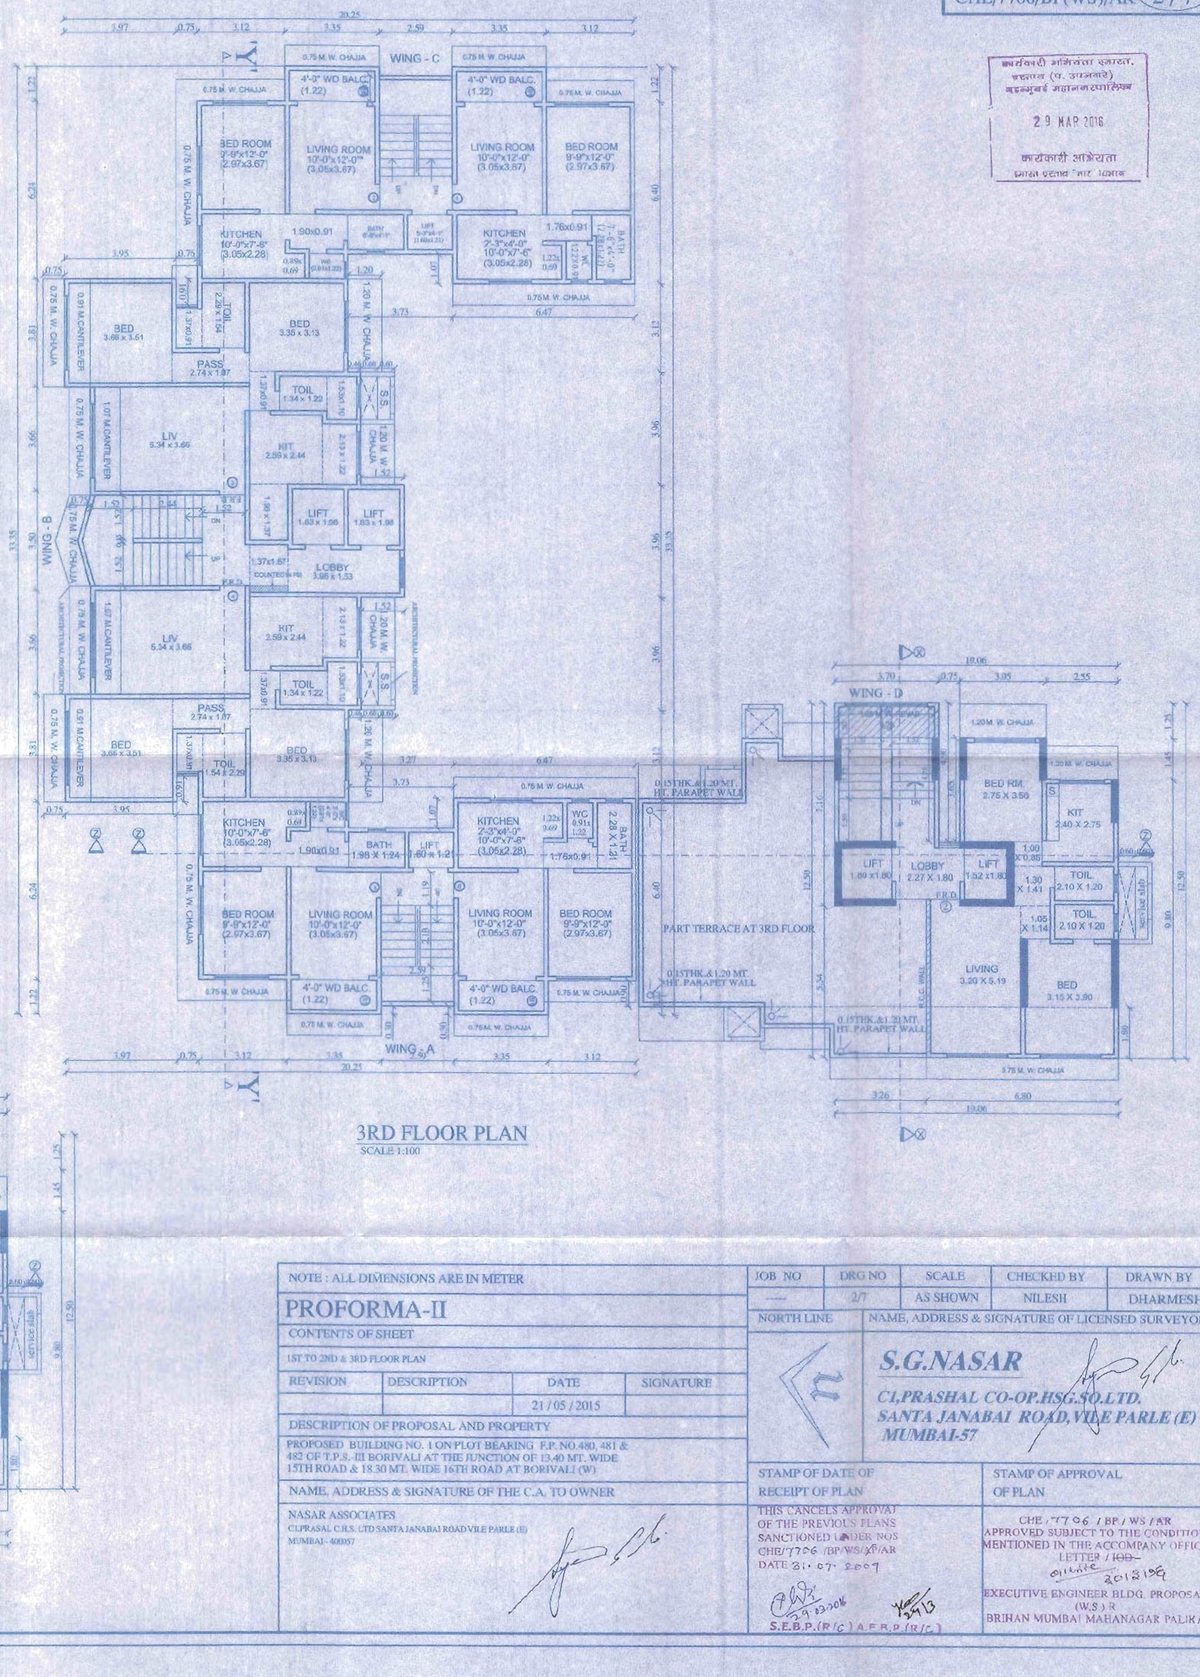

महानगरपालिका मुख्यालय इमारत, प्रस्ताव (र. उपनगरे) बृहन्मुंबई महानगरपालिका

29 MAR 2016

कार्यकारी अभियंता
भारत इमारत निर्माण प्रस्ताव

NOTE : ALL DIMENSIONS ARE IN METER

PROFORMA-II

CONTENTS OF SHEET

1ST TO 2ND & 3RD FLOOR PLAN

REVISION	DESCRIPTION	DATE	SIGNATURE
		21 / 05 / 2015	

DESCRIPTION OF PROPOSAL AND PROPERTY

PROPOSED BUILDING NO. 1 ON PLOT BEARING F.P. NO.480, 481 & 482 OF T.P.S.-III BORIVALI AT THE JUNCTION OF 13.40 MT. WIDE 15TH ROAD & 18.30 MT. WIDE 16TH ROAD AT BORIVALI (W)

NAME, ADDRESS & SIGNATURE OF THE C.A. TO OWNER

NASAR ASSOCIATES
C1,PRASAL C.H.S. LTD SANTA JANABAI ROAD VILE PARLE (E)
MUMBAI - 400057

JOB NO	DRG NO	SCALE	CHECKED BY	DRAWN BY
----	2/7	AS SHOWN	NILESH	DHARMESH

NORTH LINE

NAME, ADDRESS & SIGNATURE OF LICENSED SURVEYOR

S.G.NASAR
C1,PRASHAL CO-OP.HSG.SO.LTD.
SANTA JANABAI ROAD,VILE PARLE (E)
MUMBAI-57

STAMP OF DATE OF RECEIPT OF PLAN

THIS CANCELS APPROVAL OF THE PREVIOUS PLANS SANCTIONED UNDER NOS CHE/7706 /BP/WS/AP/AR DATE 31.07.2009

29.03.2016
S.E.B.P.(R/C) A.E.B.P.(R/C)

STAMP OF APPROVAL OF PLAN

CHE / 7706 / BP / WS / AR APPROVED SUBJECT TO THE CONDITION MENTIONED IN THE ACCOMPANY OFFICE LETTER / ~~IOD~~ OFFICE 2618199

EXECUTIVE ENGINEER BLDG. PROPOSAL (W.S.) R
BRIHAN MUMBAI MAHANAGAR PALIKA