

1319

CHE/7706/BP(WS)/AR 3/7


कार्यकारी अभियंता कार्यालय, बृहन्मुंबई महानगरपालिका
29 MAR 2016
कार्यकारी अभियंता

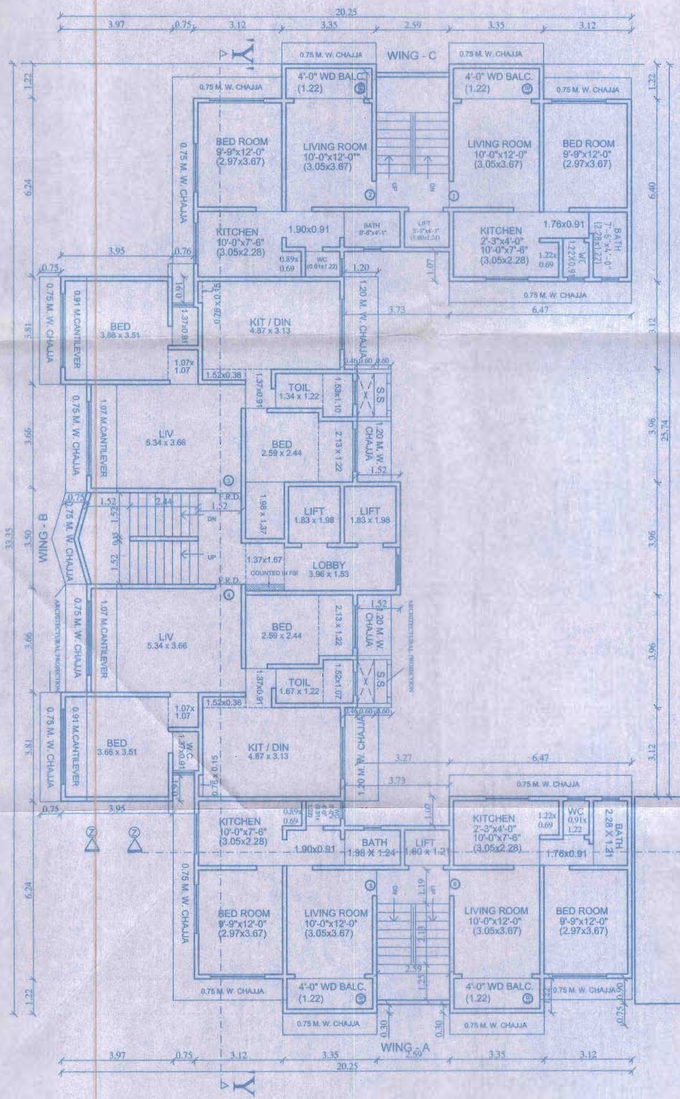


4TH FLOOR PLAN
SCALE 1:100

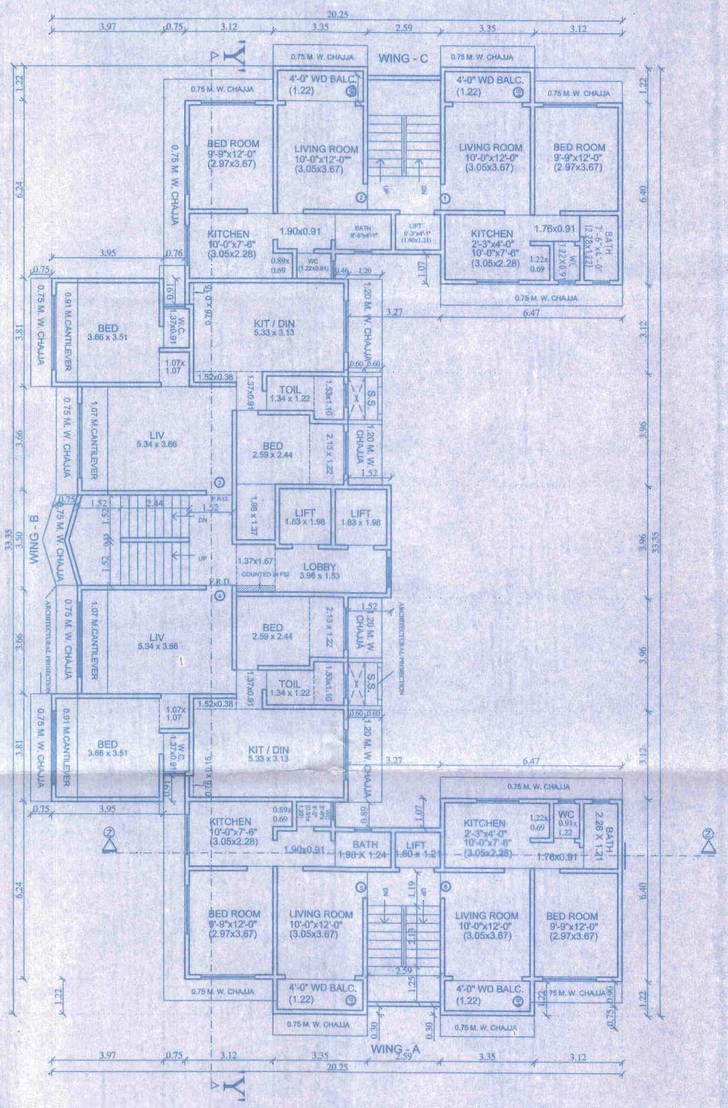


5TH & 6TH FLOOR PLAN
SCALE = 1 : 100 WING - A,B & C

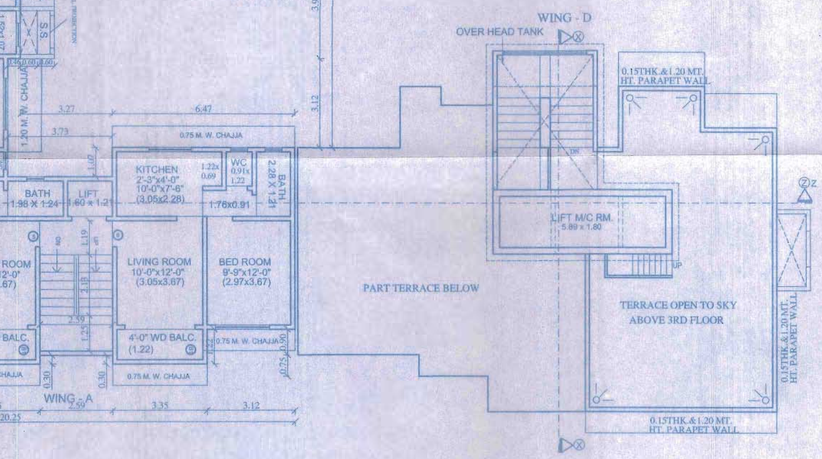


TERRACE FLOOR PLAN
SCALE = 1 : 100 WING - D

NOTE : ALL DIMENSIONS ARE IN METER

# PROFORMA-II

CONTENTS OF SHEET

4TH ,5TH & 6TH FLOOR PLAN

| REVISION | DESCRIPTION | DATE | SIGNATURE |
|---|---|---|---|
| | | 21 / 05 / 2015 | |

DESCRIPTION OF PROPOSAL AND PROPERTY

PROPOSED BUILDING NO. 1 ON PLOT BEARING F.P. NO.480, 481 & 482 OF T.P.S.-III BORIVALI AT THE JUNCTION OF 13.40 MT. WIDE 15TH ROAD & 18.30 MT. WIDE 16TH ROAD AT BORIVALI (W)

NAME, ADDRESS & SIGNATURE OF THE C.A. TO OWNER

NASAR ASSOCIATES
C1,PRASAL C.H.S. LTD SANTA JANABAI ROAD VILE PARLE (E)
MUMBAI - 400057

| JOB NO | DRG NO | SCALE | CHECKED BY | DRAWN BY |
|---|---|---|---|---|
| ---- | 3/7 | AS SHOWN | NILESH | DHARMESH |

NORTH LINE

NAME, ADDRESS & SIGNATURE OF LICENSED SURVEYOR

S.G.NASAR
C1,PRASHAL CO-OP.HSG.SO.LTD.
SANTA JANABAI ROAD,VILE PARLE (E)
MUMBAI-57

STAMP OF DATE OF RECEIPT OF PLAN

STAMP OF APPROVAL OF PLAN

THIS CANCELS APPROVAL OF THE PREVIOUS PLANS SANCTIONED UNDER NOS CHE/7706/BP/WS/AR/AR DATE : 31-07-2009

CHE / 7706 / BP / WS / AR
APPROVED SUBJECT TO THE CONDITION MENTIONED IN THE ACCOMPANY OFFICE LETTER / ~~IOD~~
DATE : 30/5/2016

S.E.B.P.(R/C) A.E.B.P.(R/C)

EXECUTIVE ENGINEER BLDG. PROPOSAL (W.S.) R
BRIHAN MUMBAI MAHANAGAR PALIKA