

CHE/7706/BP(WS)/AR 4/7

कार्यकारी अभियंता (प्रभाग)
बृहन्मुंबई महानगरपालिका
29 MAR 2016
कार्यकारी अभियंता
बृहन्मुंबई महानगरपालिका

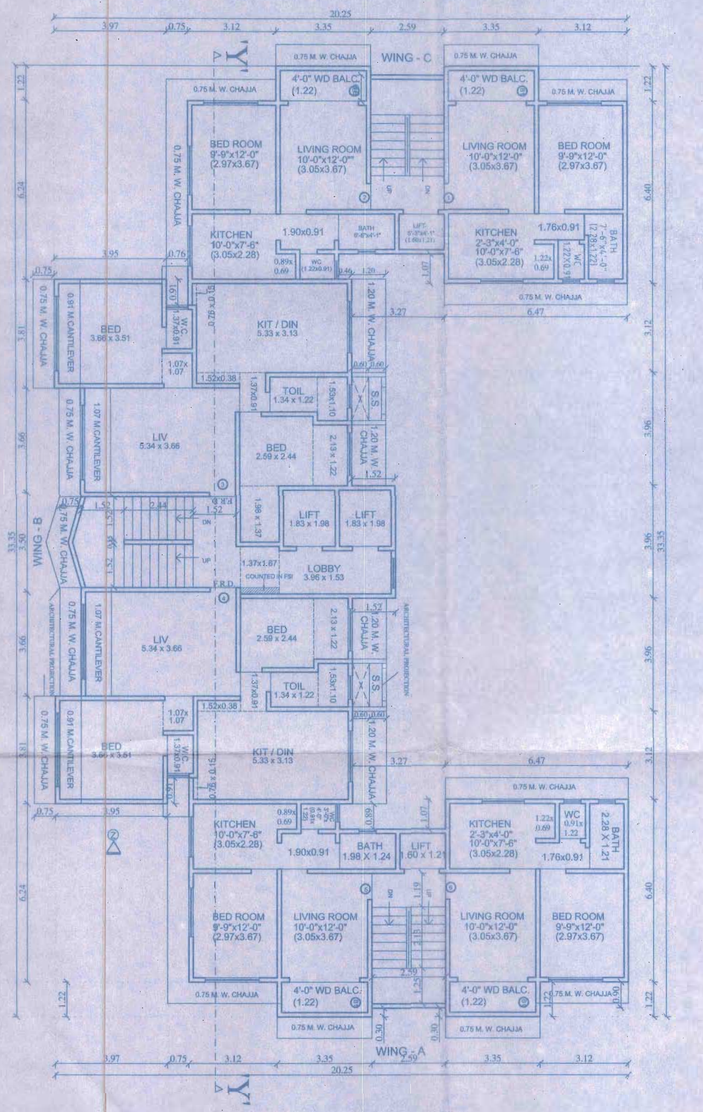


7TH FLOOR PLAN

SCALE = 1 : 100

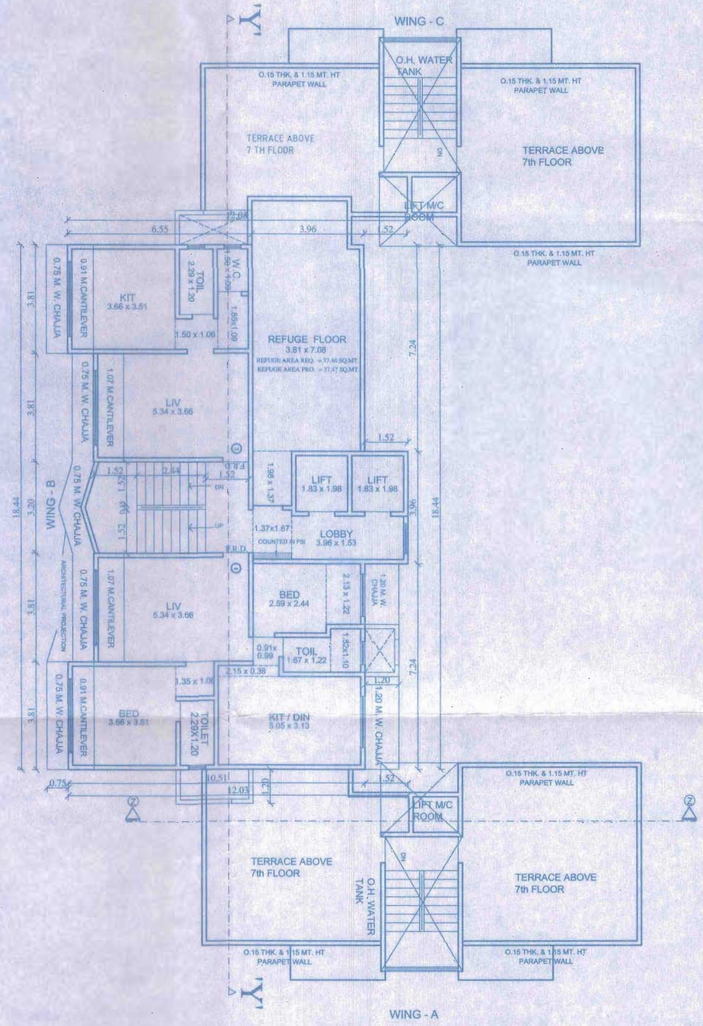


8TH FLOOR PLAN

SCALE = 1 : 100

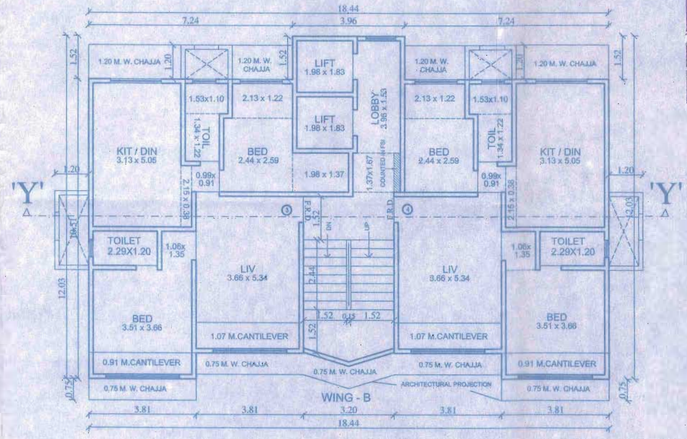

9TH TO 13TH FLOOR PLAN

SCALE = 1 : 100 WING - B

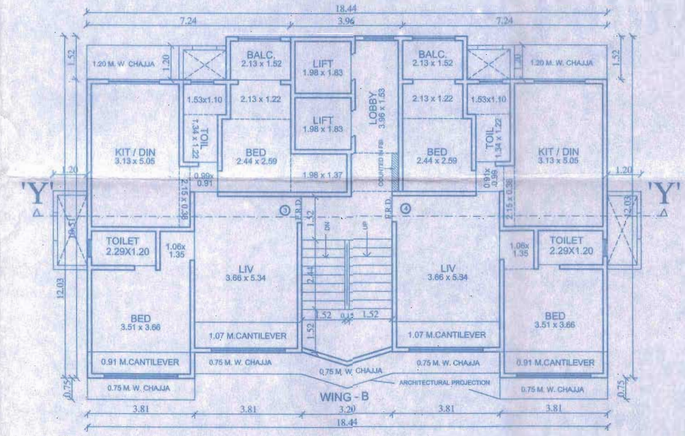

14TH FLOOR PLAN

SCALE = 1 : 100 WING - B



REFUGE AREA DIAG. 8TH FLOOR (WING-B)

SCALE 1:100

REFUGE AREA CALCULATION

8TH FLOOR (WING - B)

ADDITIONS

1)	3.67	x	1.69	=	6.20
2)	3.96	x	7.23	=	28.63
3)	1.37	x	1.93	=	2.64


TOTAL AREA = 37.47 SQ.MTS.

REFUGE AREA STATEMENT (8th FLOOR)

REFUGE AREA REQUIRED = 4% x TOTAL B.U.A OF 8th TO 14th FLR.
936.52 X 4 % = 37.46 SQ.MTS.

TOTAL REFUGE AREA REQUIRED = 37.46 SQ.MTS.

TOTAL REFUGE AREA PROVIDED = 37.47 SQ.MTS.

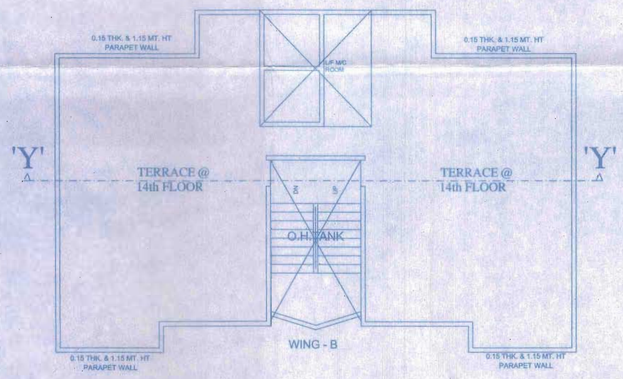

TERRACE FLOOR PLAN

SCALE = 1 : 100 WING - B

NOTE : ALL DIMENSIONS ARE IN METER

PROFORMA-II

CONTENTS OF SHEET

7TH,8TH & 9TH TO 13TH ,14TH, TERRACE FLOOR PLAN

REVISION	DESCRIPTION	DATE	SIGNATURE
		21 / 05 / 2015	

DESCRIPTION OF PROPOSAL AND PROPERTY

PROPOSED BUILDING NO. 1 ON PLOT BEARING F.P. NO.480, 481 & 482 OF T.P.S.-III BORIVALI AT THE JUNCTION OF 13.40 MT. WIDE 15TH ROAD & 18.30 MT. WIDE 16TH ROAD AT BORIVALI (W)

NAME, ADDRESS & SIGNATURE OF THE C.A. TO OWNER

NASAR ASSOCIATES
C1,PRASAL C.H.S. LTD SANTA JANABAI ROAD VILE PARLE (E)
MUMBAI - 400057

JOB NO	DRG NO	SCALE	CHECKED BY	DRAWN BY
----	4/7	AS SHOWN	NILESH	DHARMESH

NORTH LINE

NAME, ADDRESS & SIGNATURE OF LICENSED SURVEYOR

S.G.NASAR
C1,PRASHAL CO-OP.HSG.SO.LTD.
SANTA JANABAI ROAD,VILE PARLE (E)
MUMBAI-57

STAMP OF DATE OF RECEIPT OF PLAN

STAMP OF APPROVAL OF PLAN

THIS CANCELS APPROVAL OF THE PREVIOUS PLANS SANCTIONED UNDER NOS CHE/7706/BP/WS/AR DATE : 31.07.2009

CHE/7706/BP/WS/AR APPROVED SUBJECT TO THE CONDITION MENTIONED IN THE AC COMPANY OFFICE LETTER DATED 20/12/2016

S.E.B.P.(R/C) A.E.B.P.(R/C)

EXECUTIVE ENGINEER BLDG. PROPOSAL (W.S.) R
BRIHAN MUMBAI MAHANAGAR PALIKA