
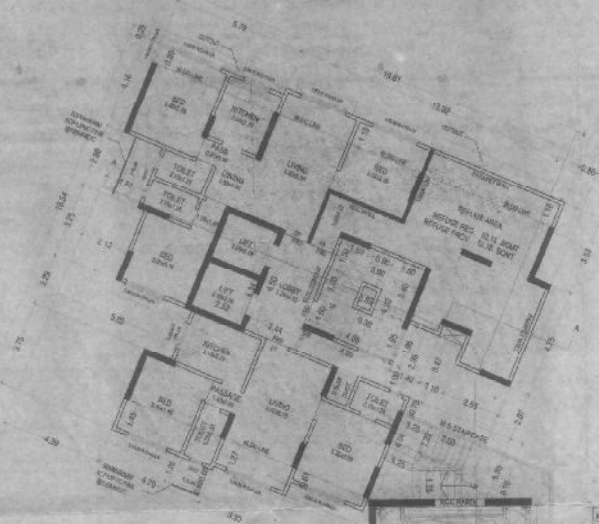


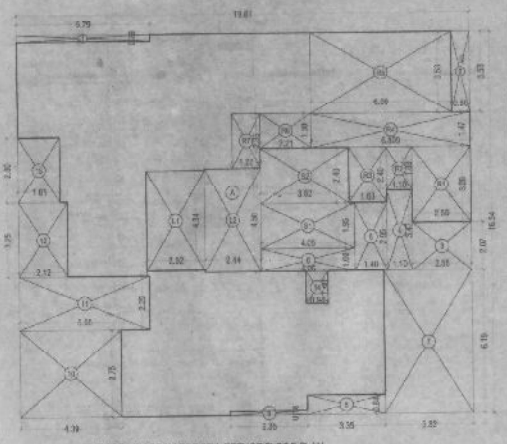

LINE AREA DIAGRAM FOR 8TH REFUGE FLOOR PLAN

SCALE 1:100

| REFUGE AREA STATEMENT ( 15TH ) | | |
|---|---|---|
| 8.0 AREA PER FLOOR | = | 180.84 SQ.MT. |
| TOTAL BUILT UP AREA ABOVE 15TH FLR. | = | 1304.79 SQ.MT. |
| REFUGE AREA REQUIRED | | |
| 10% TOTAL | | |
| REFUGE AREA PROVIDED ON 15TH FLOORS | | |
| REFUGE AREA REQD. ON 15TH FLR | = | 52.18 SQ.MT. |
| REFUGE AREA PROVIDED | = | 52.18 SQ.MT. |

BUILT UP AREA CALCULATION

| 15TH REFUGE FLOOR | | | | | | | | |
|---|---|---|---|---|---|---|---|---|
| A | 19.81 | X | 10.09 | X | 1 NO. | = | 199.83 | SQ.MT. |
| | | | | | TOTAL A(OCCUP) | = | 199.83 | SQ.MT. |

DEDUCTIONS

| | | | | | | | | |
|---|---|---|---|---|---|---|---|---|
| 1 | 6.79 | X | 0.59 | X | 1 NO. | = | 1.66 | SQ.MT. |
| 2 | 0.80 | X | 3.65 | X | 1 NO. | = | 2.92 | SQ.MT. |
| 3 | 2.55 | X | 2.07 | X | 1 NO. | = | 5.28 | SQ.MT. |
| 4 | 1.12 | X | 3.17 | X | 1 NO. | = | 3.55 | SQ.MT. |
| 5 | 1.40 | X | 2.90 | X | 1 NO. | = | 4.12 | SQ.MT. |
| 6 | 4.05 | X | 1.01 | X | 1 NO. | = | 4.15 | SQ.MT. |
| 7 | 5.62 | X | 6.19 | X | 1 NO. | = | 23.65 | SQ.MT. |
| 8 | 5.05 | X | 0.64 | X | 1 NO. | = | 2.69 | SQ.MT. |
| 9 | 3.33 | X | 3.18 | X | 1 NO. | = | 5.69 | SQ.MT. |
| 10 | 4.34 | X | 3.75 | X | 1 NO. | = | 16.46 | SQ.MT. |
| 11 | 3.05 | X | 2.20 | X | 1 NO. | = | 12.84 | SQ.MT. |
| 12 | 7.15 | X | 3.35 | X | 1 NO. | = | 6.89 | SQ.MT. |
| 13 | 1.91 | X | 2.80 | X | 1 NO. | = | 5.82 | SQ.MT. |
| 14 | 3.94 | X | 1.40 | X | 1 NO. | = | 1.32 | SQ.MT. |
| | | | | | TOTAL DEDUCTION | = | 91.52 | SQ.MT. |
| | | | | | TOTAL BUILT UP AREA (A - Y1) | = | 252.83 | SQ.MT. |

STAIRCASE & LIFT AREA

| 15TH REFUGE FLOOR | | | | | | | | |
|---|---|---|---|---|---|---|---|---|
| LI | 2.62 | X | 4.54 | X | 1 NO. | = | 11.90 | SQ.MT. |
| LO | 3.44 | X | 4.00 | X | 1 NO. | = | 13.76 | SQ.MT. |
| S1 | 4.40 | X | 1.70 | X | 1 NO. | = | 7.50 | SQ.MT. |
| S2 | 1.80 | X | 2.41 | X | 1 NO. | = | 4.17 | SQ.MT. |
| TOTAL STAIR & LIFT AREA PER FL. (15TH REFUGE FLR) | | | | | | = | 37.33 | SQ.MT. Y2 |

REFUGE AREA

| 15TH REFUGE FLOOR | | | | | | | | |
|---|---|---|---|---|---|---|---|---|
| RF | 2.55 | X | 3.28 | X | 1 NO. | = | 8.36 | SQ.MT. |
| R2 | 1.10 | X | 1.88 | X | 1 NO. | = | 2.07 | SQ.MT. |
| R3 | 1.62 | X | 2.49 | X | 1 NO. | = | 3.91 | SQ.MT. |
| R4 | 6.668 | X | 1.47 | X | 1 NO. | = | 10.15 | SQ.MT. |
| R5 | 6.69 | X | 3.53 | X | 1 NO. | = | 21.80 | SQ.MT. |
| R6 | 2.21 | X | 1.50 | X | 1 NO. | = | 3.32 | SQ.MT. |
| R7 | 1.20 | X | 3.35 | X | 1 NO. | = | 3.97 | SQ.MT. |
| TOTAL REFUGE AREA (15TH REFUGE FLOOR) | | | | | | = | 52.18 | SQ.MT. Y3 |

| | | |
|---|---|---|
| NET BUILT UP AREA (A1 - Y2 - Y3) | = | 141.66 SQ.MT. |

WING -B

WING -A

REFUGE AREA

5' WIDE PASSAGE

WING A & B
15TH FLOOR PLAN

SCALE 1:100

WING A & B (FULL OC GRANTED)
DT.26.06.18

# PROFORMA - 'B'

CONTENTS OF SHEETS

15TH REFUGE FLOOR PLAN WING A & B C & LINE AREA DIAGRAM FOR 15TH REFUGE FLR. WING C

STAMP OF RECEIPT OF PLAN

STAMP OF APPROVAL OF PLAN

DESCRIPTION OF PROPOSAL AND PROPERTY

PROPOSED S.R.SCHEME FOR RESIDENTIAL BUILDING ON PLOT BEARING C.T.S.NO. 99(6,8) & 92(A,92/B) & 92/C/D OF VILLAGE EKSAR, COLONY BORIVALI WEST MUMBAI

NAME OF CLIENT :

ROMEL REAL ESTATE PVT. LTD.

| JOB NO. | DRG NO. | SCALE | CHK. BY | DRN BY | REV | DESCRIPTION | DATE | SIGN |
|---|---|---|---|---|---|---|---|---|
| | | AS SHOWN | | GIRISH | | | 30-10-2018 | |

SIGNATURE , NAME AND ADDRESS OF ARCHITECTS.

GIRISH CHAUDHARI

ARCHITECT


Gr. fl. Gauriul appartment, Azad road,
Vileparle (East), Mumbai - 400 057.

18TH FLOOR PLAN WING A & B C PARKING TOWER SECTION 18/23

This amends Approval to the Plan/Plans submitted vide No. GRANTED U/R RN, PLAN Dated 7.6.18


Approved Subject to the condition mentioned in this office permission Letter No. CHE/1396/RN/ dated 9 JAN 2019 PLAN

Executive Engineer Slum Rehabilitation Authority

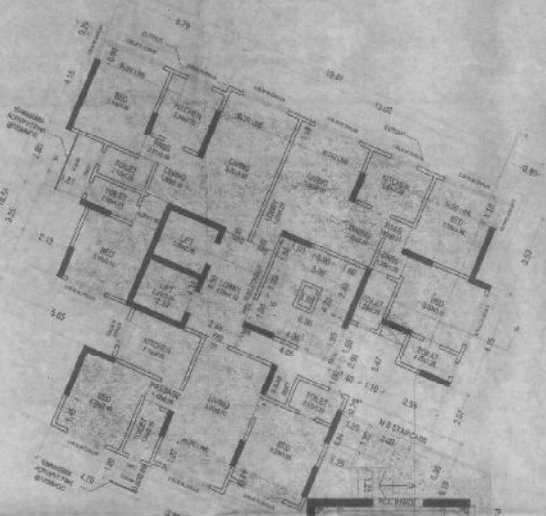



WING -C



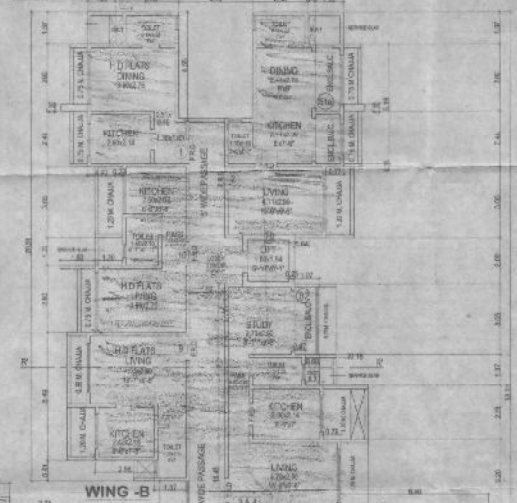

WING -B

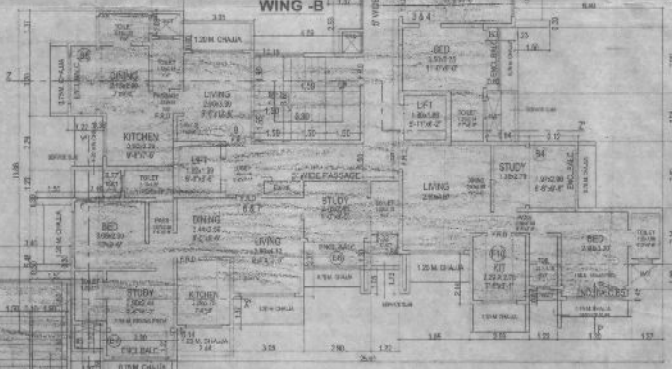

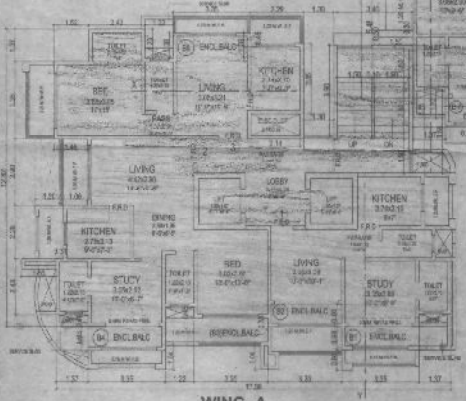

WING -A

**WING A & B**
**18TH FLOOR PLAN**
SCALE 1:100

WING A & B (FULL OC GRANTED) DT.26.06.18

## PROFORMA - 'B'

CONTENTS OF SHEETS

18TH FLOOR PLAN WING A & B C PARKING TOWER SECTION

| STAMP OF RECEIPT OF PLAN | STAMP OF APPROVAL OF PLAN |
|---|---|
| | |

**DESCRIPTION OF PROPOSAL AND PROPERTY**

PROPOSED S.R.SCHEME FOR RESIDENTIAL BUILDING ON PLOT BEARING C.T.S NO. 518/6,518/6/A,520/B & 192/C OF VILLAGE ENSARI, COLONY EGNAVALI WEST MUMBAI

NAME OF CLIENT : ROMELL REAL ESTATE PVT. LTD

| JOB NO. | DWG NO. | SCALE | CHK BY | DRN BY | REV | DESCRIPTION | DATE | INIT. |
|---|---|---|---|---|---|---|---|---|
| | | AS SHOWN | | | | | 20-11-2018 | |

**SIGNATURE, NAME AND ADDRESS OF ARCHITECTS.**

GIRISH CHAUDHARI
ARCHITECT

Gr. fr. Ghanshyam appartment, Aarey road, Vikpuri (East) Mumbai - 400 057