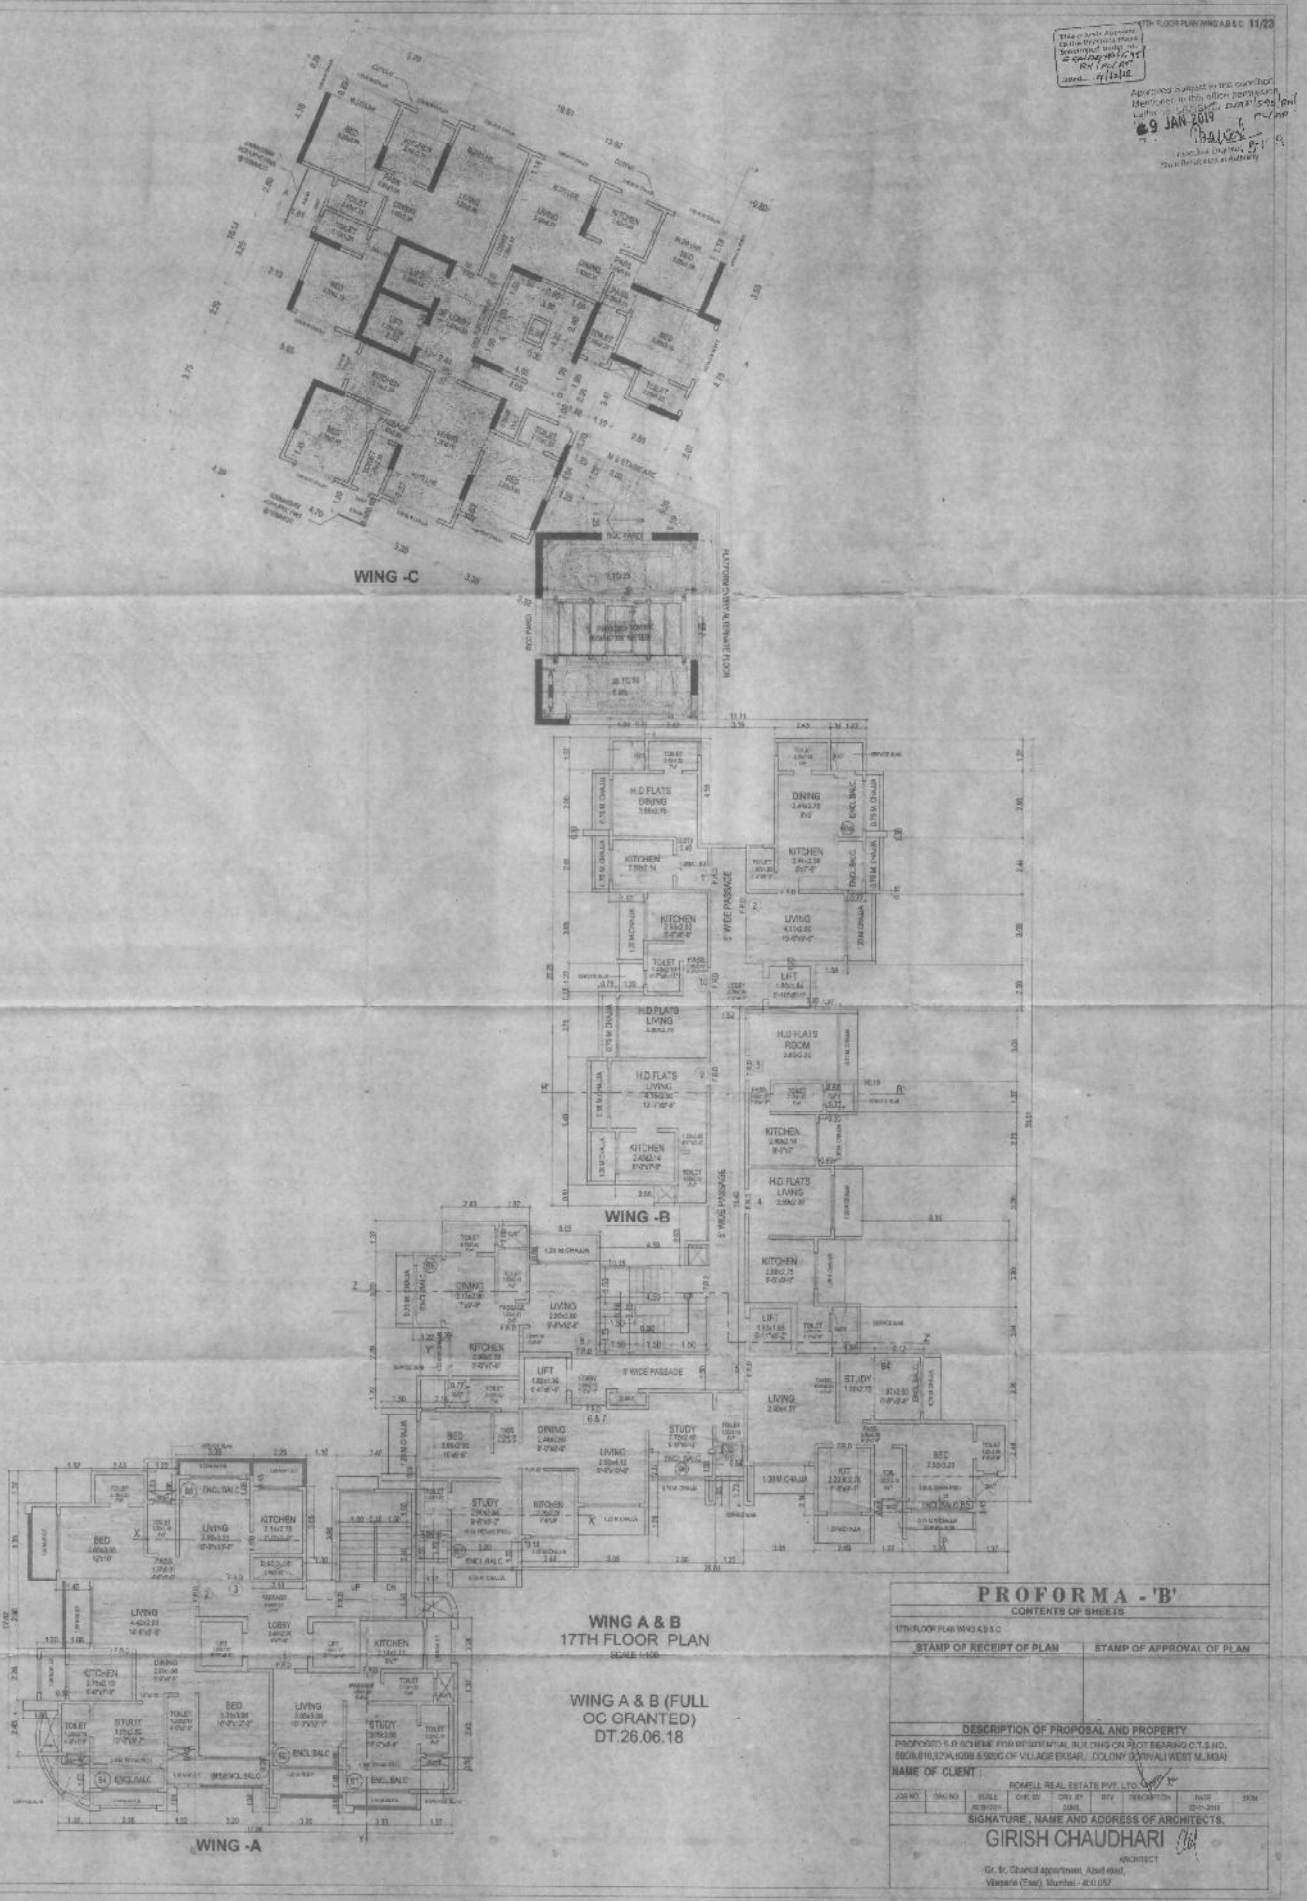
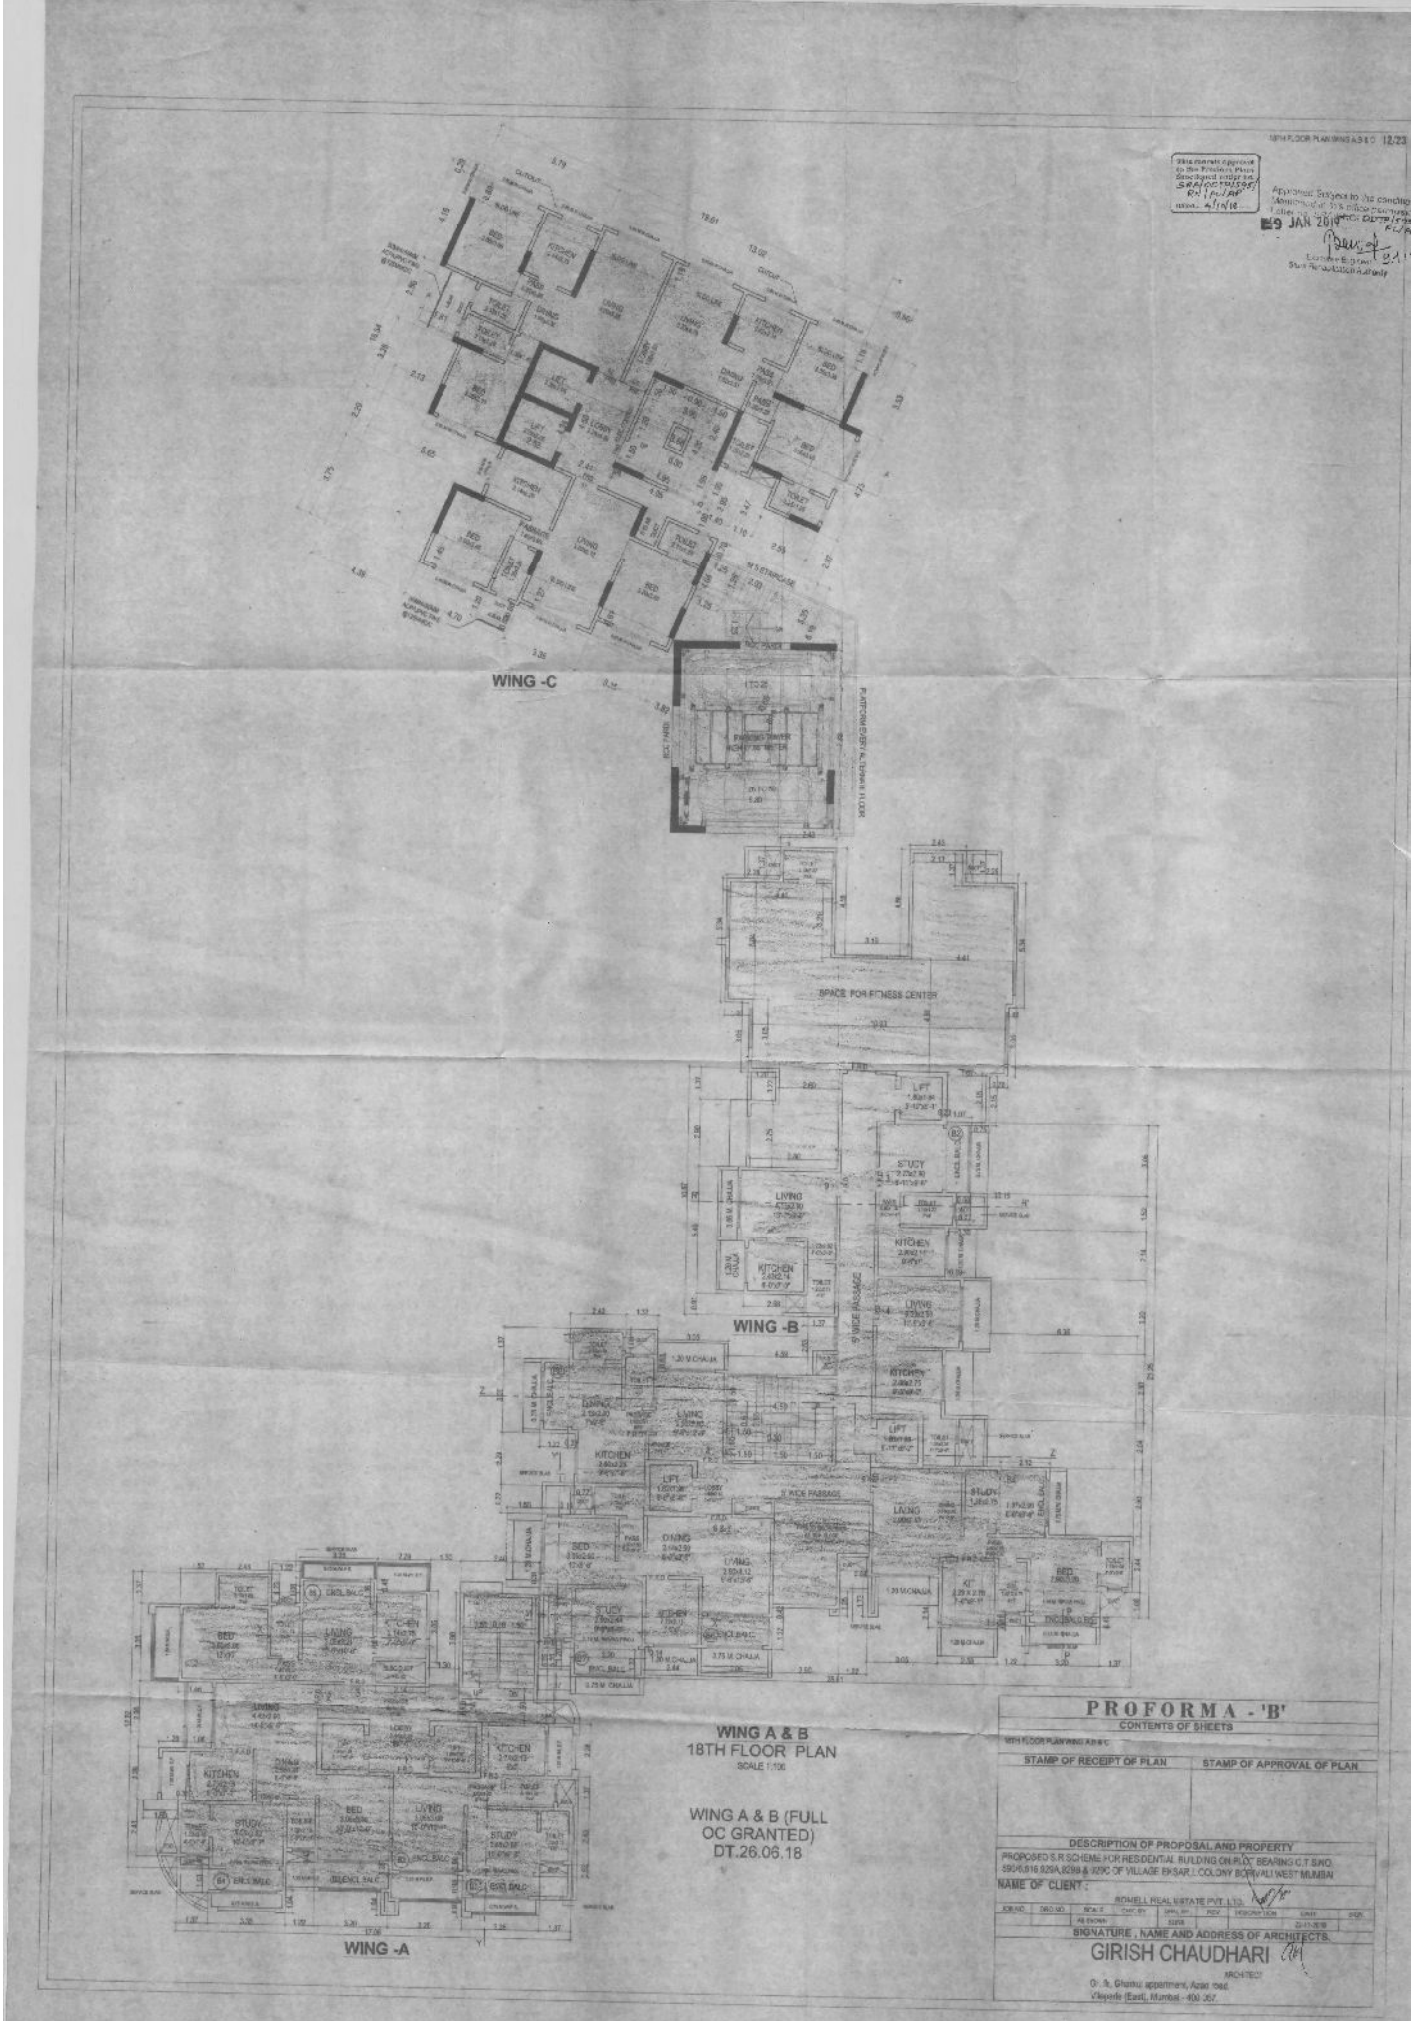

17TH FLOOR PLAN WING A,B & C 11/23
9 JAN 2019
WING -C
WING -B
WING -A
H.D FLATS DINING
H.D FLATS LIVING
H.D FLATS ROOM
KITCHEN
LIVING
DINING
STUDY
BED
LIFT
TOILET
6' WIDE PASSAGE
ENCL.BALC
OPEN TERRACE
WING A & B
17TH FLOOR PLAN
SCALE 1:100
WING A & B (FULL
OC GRANTED)
DT.26.06.18
PROFORMA - 'B'
CONTENTS OF SHEETS
17TH FLOOR PLAN WING A,B & C
STAMP OF RECEIPT OF PLAN
STAMP OF APPROVAL OF PLAN
DESCRIPTION OF PROPOSAL AND PROPERTY
PROPOSED S.R.SCHEME FOR RESIDENTIAL BUILDING ON PLOT BEARING C.T.S NO. 56(A,B,61(A,B)A,62(A,B)B & 92(A,B) OF VILLAGE EKSAR , COLONY BORIVALI WEST M.MSAI
NAME OF CLIENT :
ROMELL REAL ESTATE PVT. LTD.
SIGNATURE , NAME AND ADDRESS OF ARCHITECTS.
GIRISH CHAUDHARI
ARCHITECT
Gr. fr, Chandi apartment, Azad road,
Vileparle (East), Mumbai - 400 057


WING -C
WING -B
WING -A
SPACE FOR FITNESS CENTER
WING A & B
18TH FLOOR PLAN
SCALE 1:100
WING A & B (FULL
OC GRANTED)
DT.26.06.18
PROFORMA - 'B'
CONTENTS OF SHEETS
STAMP OF RECEIPT OF PLAN
STAMP OF APPROVAL OF PLAN
DESCRIPTION OF PROPOSAL AND PROPERTY
NAME OF CLIENT :
ROWELL REAL ESTATE PVT. LTD.
SIGNATURE , NAME AND ADDRESS OF ARCHITECTS.
GIRISH CHAUDHARI
ARCHITECT