SALE BLDG. NO. 1 | 9/12

PROFORMA- B

CONTENT OF SHEET

FLOOR PLANS.

STAMP OF APPROVAL OF PLANS

This cancels Approval to the Previous Plans sanctioned under no. P/SRUTI/0274/2017/0131/APIS-1 Dated 10/09/2021

Approved Subject to the condition Mentioned in this office permisson Letter no. DR & AR/MW/0074/2022/0131/APIS-1 Dated 10/04/2022

Executive Engineer
Slum Rehabilitation Authority

REVISION	DESCRIPTION	DATE	SIGNATURE

CERTIFICATE OF AREA

CERTIFIED THAT THE PLOT UNDER REFERENCE WAS SURVEYED BY ME AND THE DIMENSIONS OF SIDES, ETC OF PLOT STATED ON PLAN ARE AS MEASURED ON SITE AND THE AREA SO WORKED OUT TALLIES WITH THE AREA STATED IN DOCUMENTS OWNERSHIP.

SIGNATURE OF LICENSED ARCHITECT/ ENGINEER/ STRUCTURAL ENGINEER/ SUPERVISOR

DESCRIPTION OF PROPOSAL & PROPERTY

PROPOSED S.R. SCHEME ON C.T.S. NO. 62/A/1/4/A/2/1/8, OF VILLAGE MALAD (E), J.A.K.V. ROAD, GOREGAON MUMBAI - 400063.


NAME & SIGN. OF OWNER

M/s. NEWONE CONSTRUCTION PVT. LTD.

DRG.NO.	01
DRN.BY	
CHK.BY	
DATED	
SCALE	AS SHOWN

ALPESH M. GANDHI
LIC. SURVEYOR,
7TH FLOOR, S-14, SOLITAIRE CORPORATE PARK, ANDHERI-GHATKOPER LINK ROAD,ANDHERI (EAST), MUMBAI -400093.

ALPESH GANDHI L. No. G/2334/L.S. LICENCE SURVEYOR

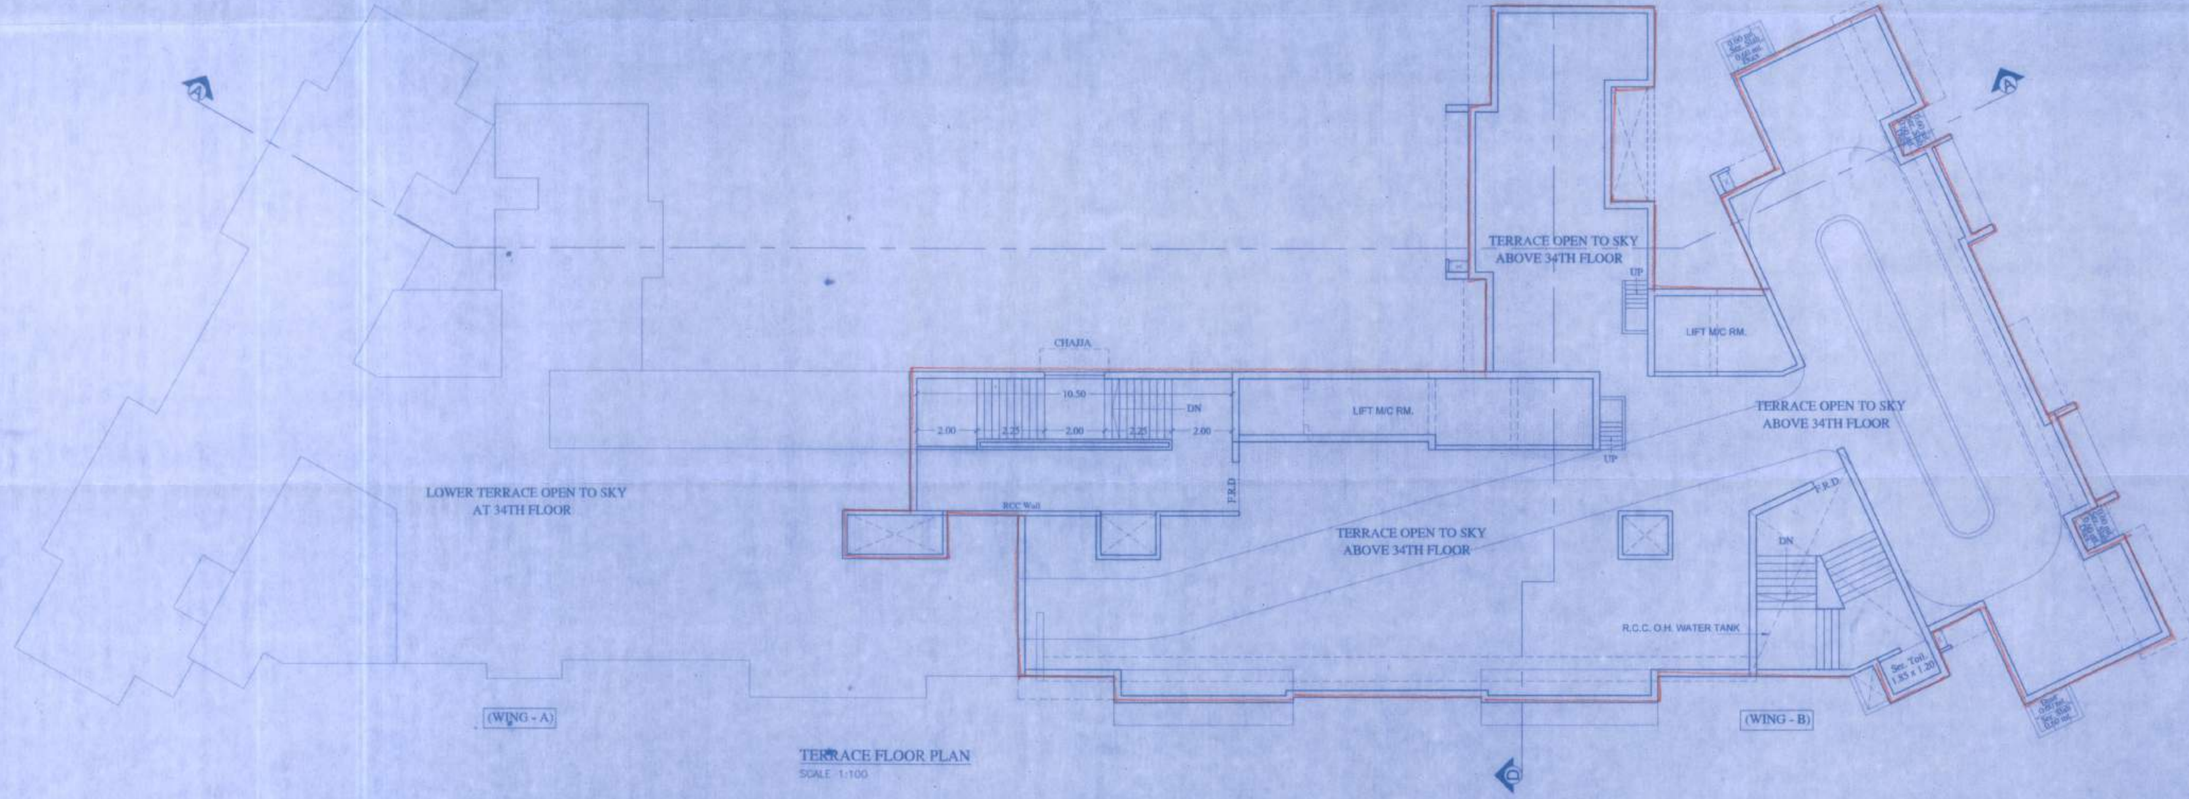

TERRACE FLOOR PLAN
SCALE 1:100