
SALE BLDG. NO. 1 | 3/12

This cancels Approval to the Previous Plans Sanctioned under No. P/S/PVT/10077/2021(0131)/AP Dated 03/04/2024


Approved Subject to the condition Mentioned in this office permission Letter No P/S/PVT/10077/2021(0131)/AP Dt. 25/08/2024

25/08/2024

Executive Engineer
Slum Rehabilitation Authority

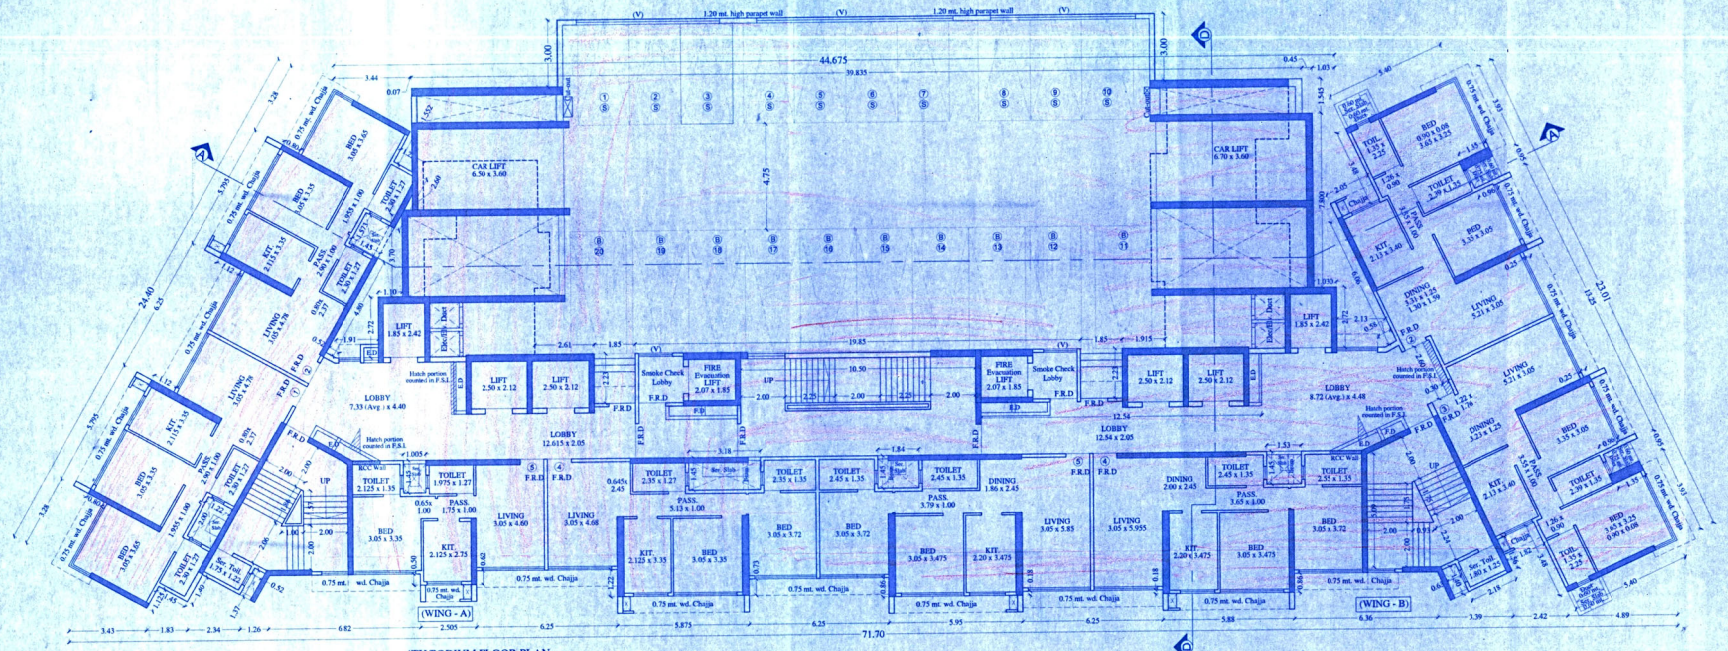

4TH/PODIUM FLOOR PLAN
SCALE 1:100

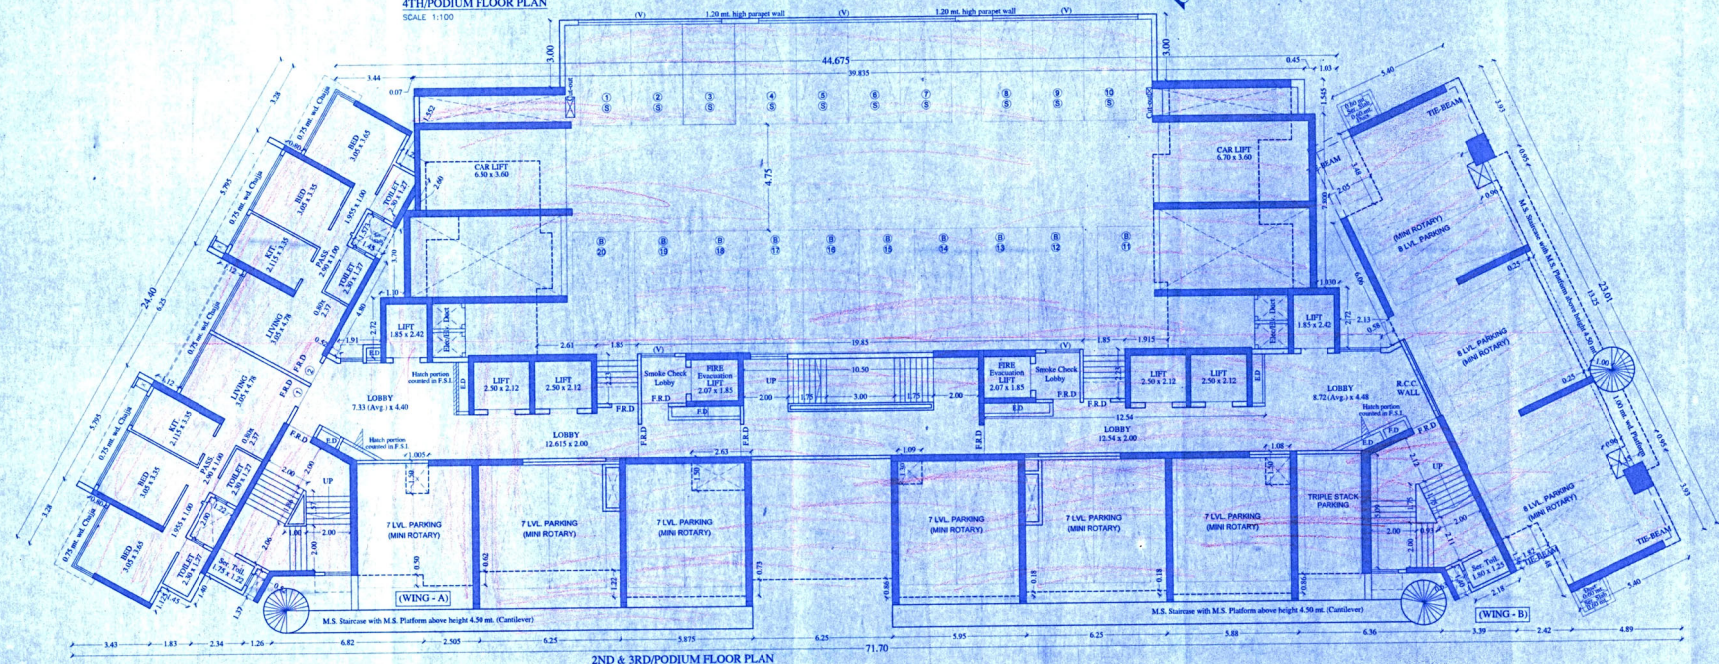

2ND & 3RD/PODIUM FLOOR PLAN
SCALE 1:100

PROFORMA- B

CONTENT OF SHEET

FLOOR PLANS.

STAMP OF APPROVAL OF PLANS

REVISION	DESCRIPTION	DATE	SIGNATURE

CERTIFICATE OF AREA

CERTIFIED THAT THE PLOT UNDER REFERENCE WAS SURVEYED BY ME AND THE DIMENSIONS OF SIDES, ETC OF PLOT STATED ON PLAN ARE AS MEASURED ON SITE AND THE AREA SO WORKED OUT TALLIES WITH THE AREA STATED IN DOCUMENTS OWNERSHIP.

SIGNATURE OF LICENSED ARCHITECT/ ENGINEER/ STRUCTURAL ENGINEER/ SUPERVISOR

DESCRIPTION OF PROPOSAL & PROPERTY

PROPOSED S.R. SCHEME ON C.T.S. NO. 620A/1A/4A/2/1/8, OF VILLAGE MALAD (E), J.A.K.V. ROAD, GOREGAON MUMBAI - 400063.

NAME & SIGN. OF OWNER

M/s. NEWONE CONSTRUCTION PVT. LTD.

DRG.NO.	01	ALPESH M. GANDHI
DRN.BY		LIC. SURVEYOR,
CHK.BY		7TH FLOOR, S-14, SOLITAIRE CORPORATE PARK
DATED		ANDHERI-GHATKOPER LINK ROAD ANDHERI (EAST),
SCALE	AS SHOWN	MUMBAI -400093.