
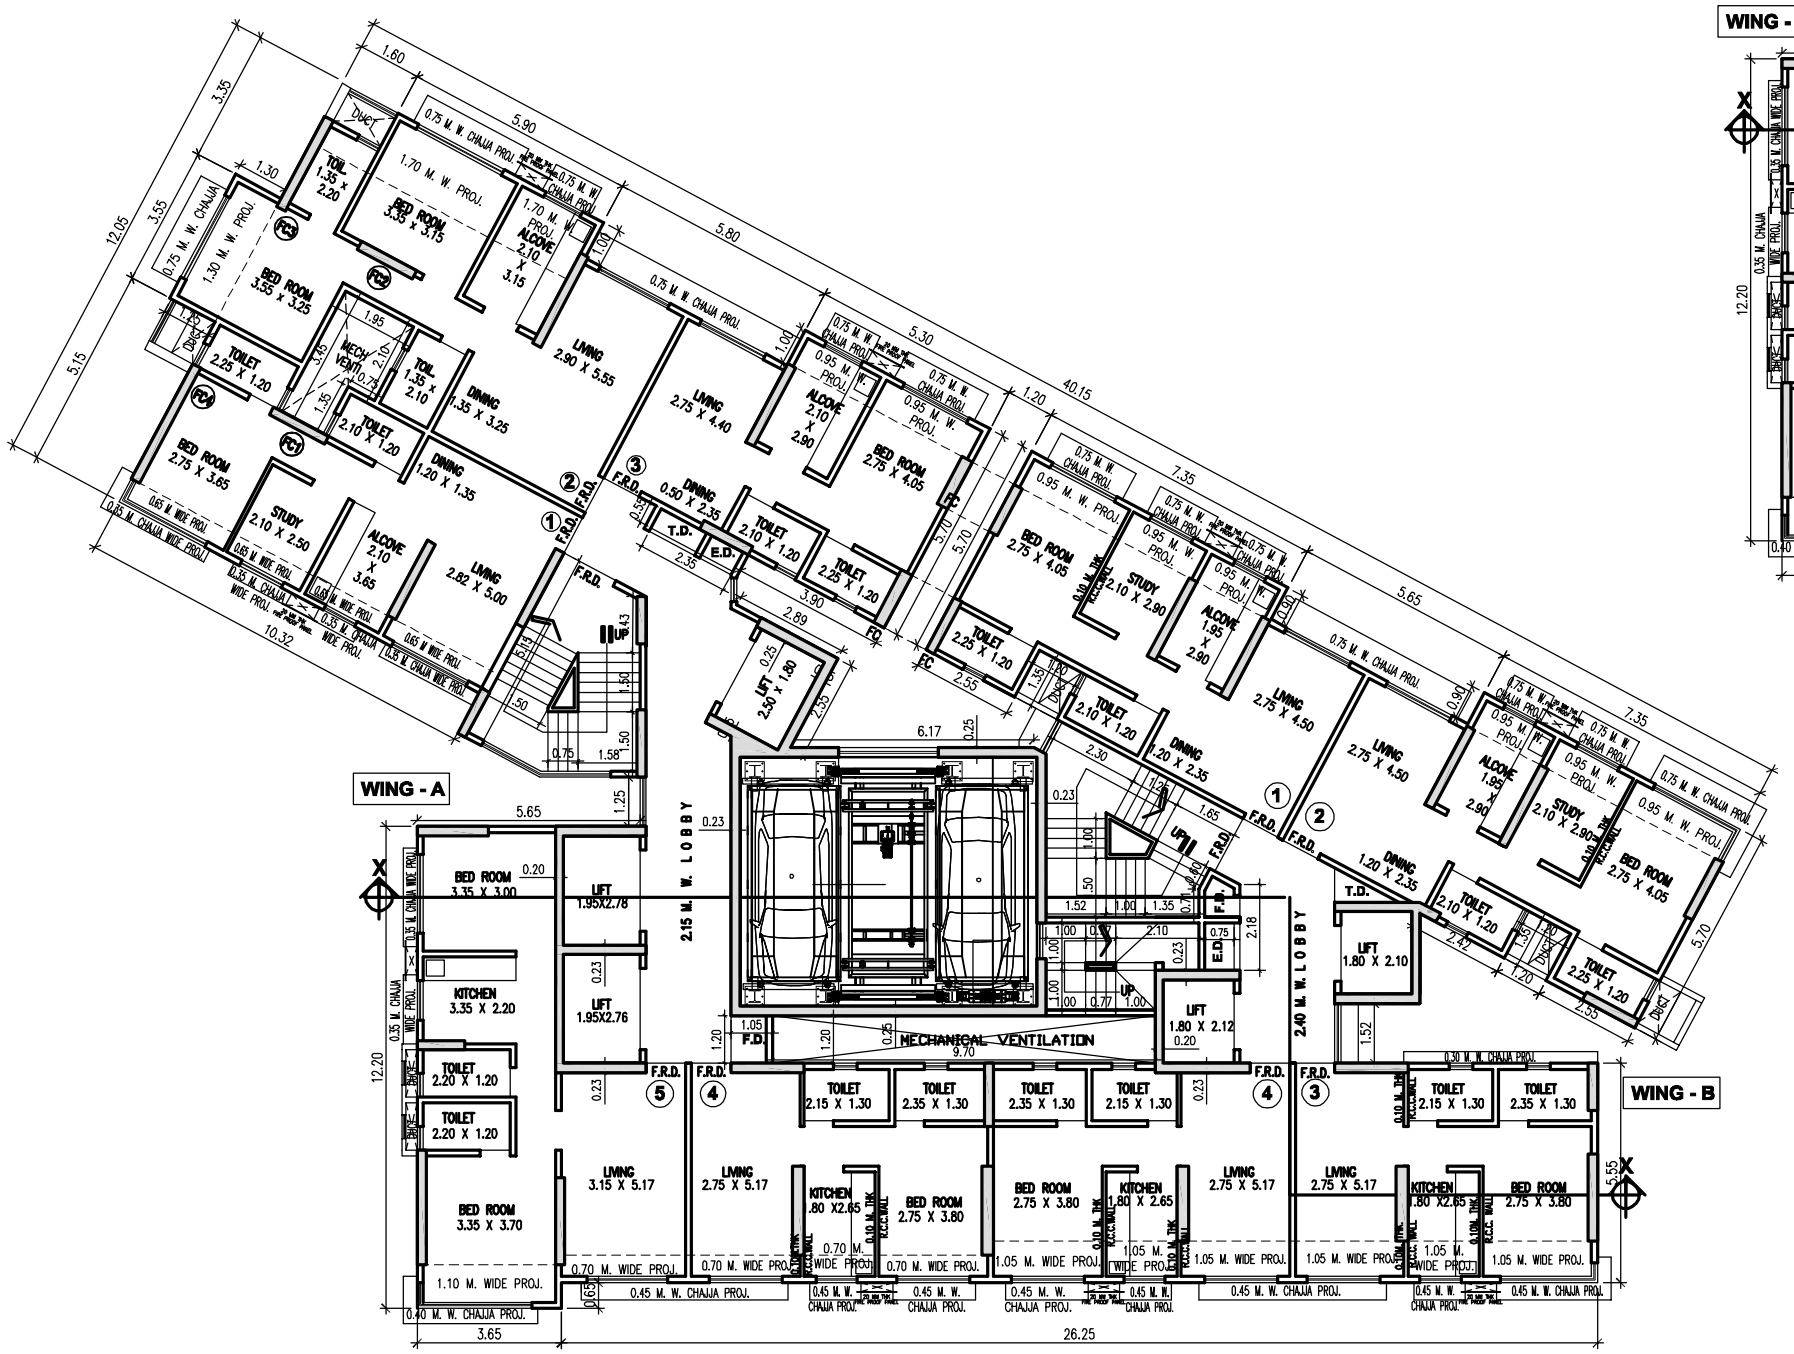


2ND TO 7TH & 9TH LOOR PLAN
TYPICAL FLOOR PLAN
SCALE 1:100

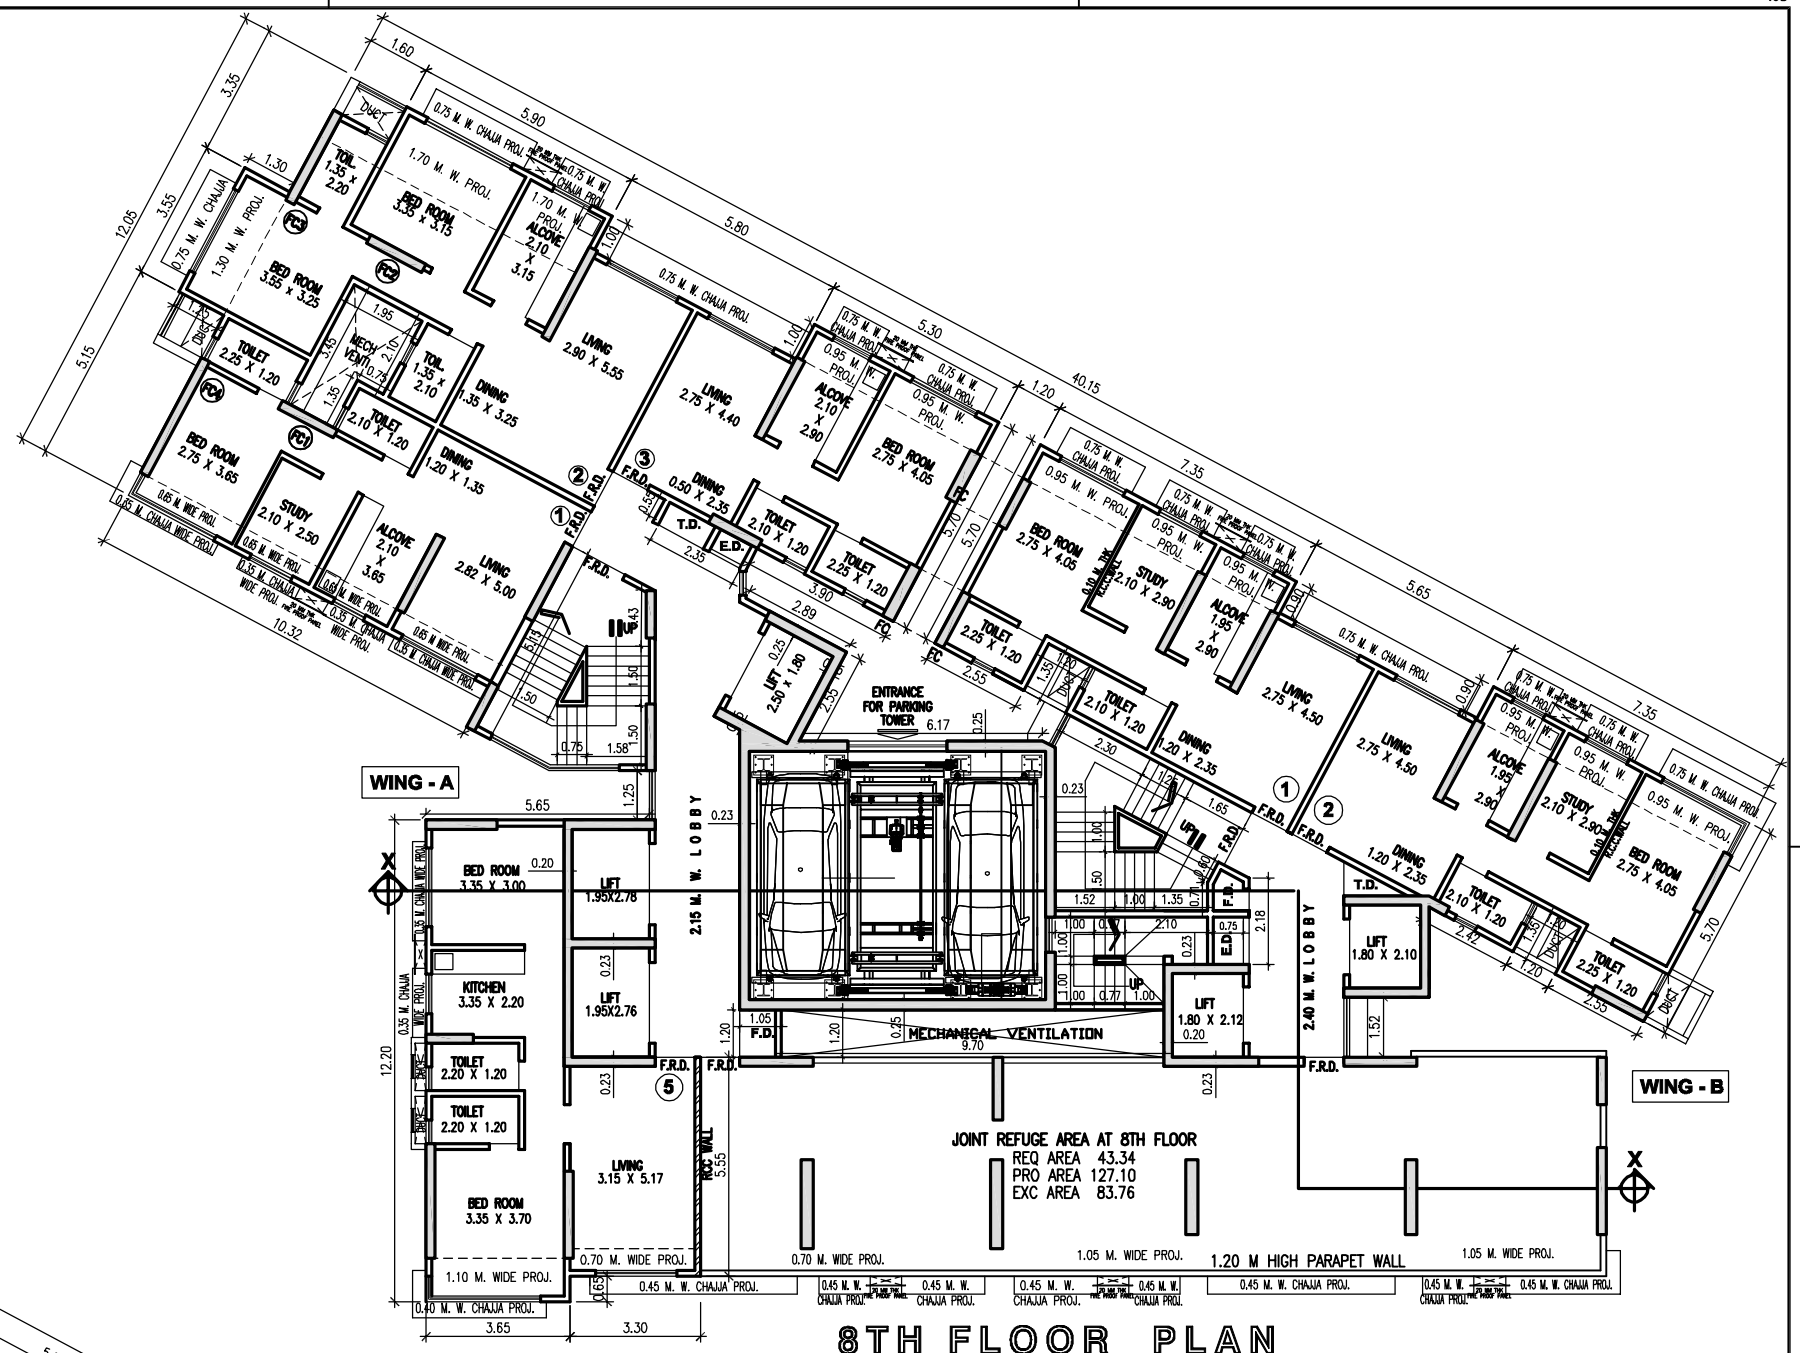

8TH FLOOR PLAN
REFUGE FLOOR SCALE 1:100

NOTE : ALL MAIN DOOR, STAIRCASE DOOR, ELEC. DUCT WILL BE F.R.D.
EVERY FLAT PROVISION FOR AC

F O R M – II

STAMP OF DATE OF RECEIPT OF PLANS :

STAMP OF APPROVAL OF PLANS:

SPACE MOULDERS
An Architectural Studio

Chandan Kelekar
Pratima Kelekar
Architect, Interior Designer.
281/2229, Motilal Nagar No: 1,
Goregaon (W). Mumbai-400 104.
+91 22 2872 2184 / 7116
spmoulders@yahoo.co.in
www.spacemoulders.com

NAME AND SIGN. OF OWNER :

DERAIYA REALTORS PVT. LTD.

CONTENTS OF SHEET :

2ND TO 7TH & 9TH FLOOR PLAN,
8TH FLOOR PLAN (REFUGE)

JOB TITLE:
Proposed Redevelopment of Nehru Nagar Guruprasad C.H.S.L. bearing Bldg. No.- 40, on C.T.S. NO. 12 (pt), S.no. 229 & 267 MHADA Layout, Nehru Nagar, Kurla (East) Mumbai
For M/s. Deraiya Realtors Pvt. Ltd.
C.A. To Nehru Nagar Guruprasad C.H.S.L.

DRAWING TITLE:
DWG. FOR APPROVAL

JOB NO:
AR / NGP / AD / 17 / 01

DRWG NO:
AR/ NGP / 02 - 09

NORTH:

REV. SUFFIX :	
SCALE AS STATED	DATE 2019 07 08
DRAWN RAVINDRA	CHECKED