

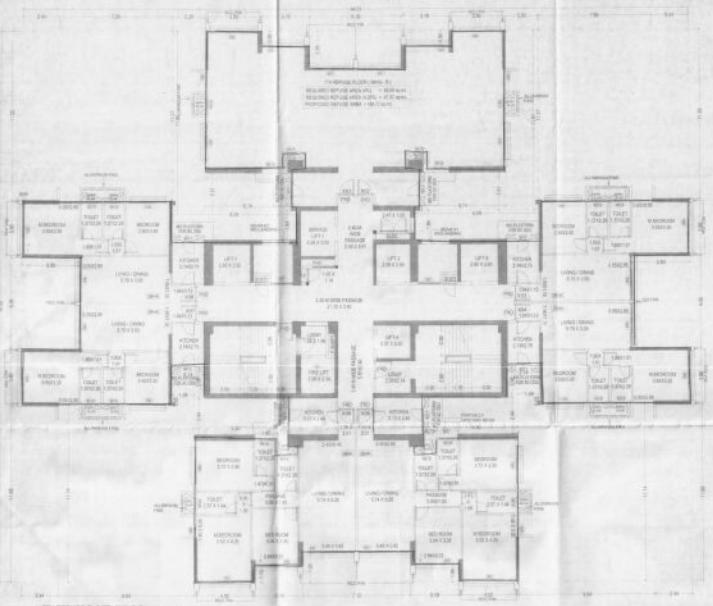



7TH REFUGE FLOOR (WING-B) SCALE- 1:100

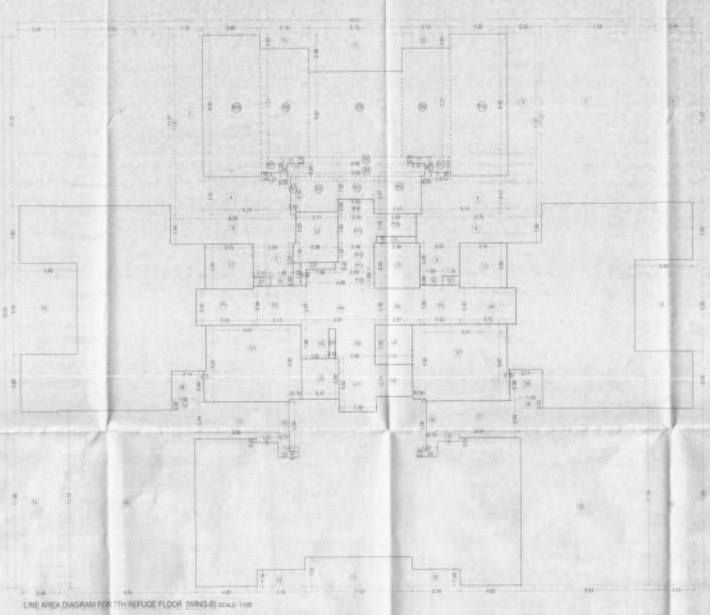

LINE AREA DIAGRAM FOR 7TH REFUGE FLOOR (WING-B) SCALE- 1:100

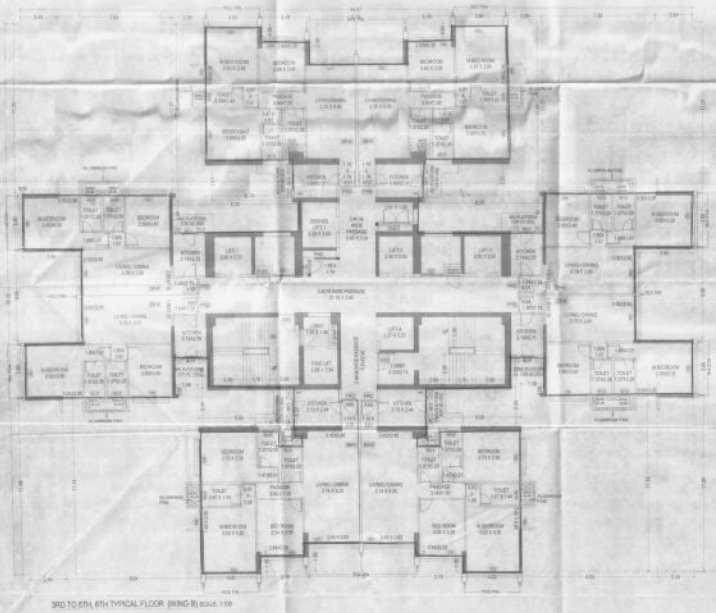

3RD TO 6TH, 8TH TYPICAL FLOOR (WING-B) SCALE- 1:100

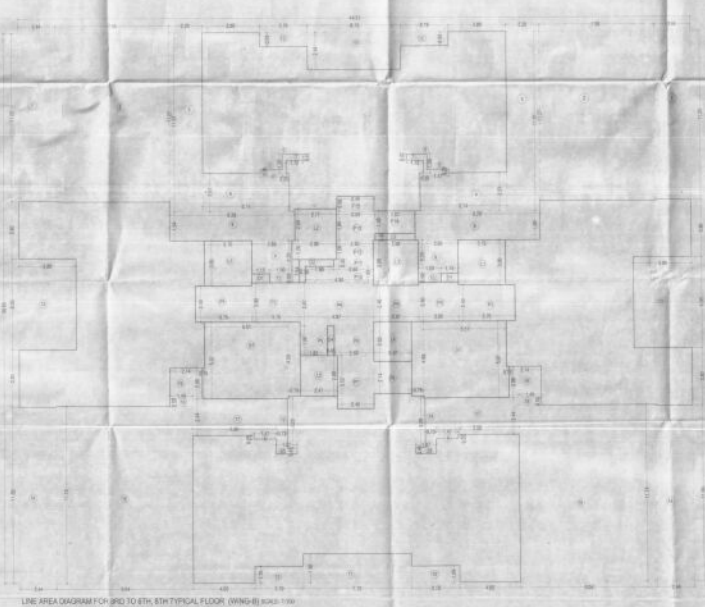

LINE AREA DIAGRAM FOR 3RD TO 6TH, 8TH TYPICAL FLOOR (WING-B) SCALE- 1:100

BUILT UP AREA CALCULATION FOR WING - B

7TH REFUGE FLOOR

ADDITION (A)							
A	40.65	X 30.65	X 1.00	X 1	=	1245.84	SQ.MT.
TOTAL					=	1245.84	SQ.MT.
STANDARD DEDUCTION (Y1)							
1	3.44	X 11.22	X 1.00	X 1	=	38.78	SQ.MT.
2	7.50	X 11.27	X 1.00	X 2	=	175.18	SQ.MT.
3	2.20	X 11.91	X 1.00	X 2	=	52.40	SQ.MT.
4	1.41	X 2.31	X 1.00	X 2	=	26.01	SQ.MT.
5	1.41	X 0.29	X 1.00	X 4	=	1.63	SQ.MT.
6	0.23	X 1.28	X 1.00	X 3	=	3.63	SQ.MT.
7	1.12	X 0.41	X 1.00	X 2	=	9.52	SQ.MT.
8	5.28	X 1.94	X 1.00	X 2	=	32.17	SQ.MT.
9	5.66	X 2.20	X 1.00	X 2	=	11.00	SQ.MT.
10	1.00	X 0.00	X 1.00	X 2	=	1.00	SQ.MT.
11	7.11	X 1.92	X 1.00	X 2	=	27.34	SQ.MT.
12	3.13	X 1.35	X 1.00	X 2	=	13.08	SQ.MT.
13	2.13	X 1.00	X 1.00	X 2	=	45.18	SQ.MT.
14	2.44	X 11.60	X 1.00	X 2	=	37.06	SQ.MT.
15	9.54	X 11.74	X 1.00	X 2	=	212.38	SQ.MT.
16	1.49	X 0.60	X 1.00	X 2	=	1.49	SQ.MT.
17	0.56	X 2.44	X 1.00	X 2	=	20.34	SQ.MT.
18	2.14	X 2.80	X 1.00	X 2	=	8.92	SQ.MT.
19	4.73	X 1.20	X 1.00	X 2	=	4.69	SQ.MT.
20	1.32	X 0.41	X 1.00	X 2	=	1.12	SQ.MT.
TOTAL					=	784.96	SQ.MT.
STAIRCASE,LIFT & LOBBY DEDUCTION (Y2)							
S1	5.01	X 5.87	X 1.00	X 2	=	58.82	SQ.MT.
	4.00	X 0.79	X 1.00	X 2	=	7.70	SQ.MT.
	3.13	X 2.58	X 1.00	X 2	=	0.62	SQ.MT.
	3.13	X 2.60	X 1.00	X 2	=	16.69	SQ.MT.
L2	2.77	X 0.84	X 1.00	X 1	=	5.80	SQ.MT.
	2.66	X 1.20	X 1.00	X 1	=	3.77	SQ.MT.
L3	2.66	X 3.00	X 1.00	X 1	=	8.04	SQ.MT.
L4	2.47	X 2.63	X 1.00	X 1	=	6.50	SQ.MT.
L5	2.47	X 2.63	X 1.00	X 1	=	6.50	SQ.MT.
F1	3.75	X 2.49	X 1.00	X 2	=	18.30	SQ.MT.
F2	3.75	X 2.60	X 1.00	X 2	=	8.19	SQ.MT.
F3	2.89	X 2.60	X 1.00	X 1	=	8.99	SQ.MT.
F4	4.61	X 2.60	X 1.00	X 1	=	12.68	SQ.MT.
F5	1.62	X 1.90	X 1.00	X 1	=	3.07	SQ.MT.
F6	2.89	X 1.90	X 1.00	X 1	=	5.11	SQ.MT.
F7	2.40	X 3.62	X 1.00	X 1	=	8.40	SQ.MT.
F8	2.47	X 2.14	X 1.00	X 1	=	5.30	SQ.MT.
F9	2.47	X 2.40	X 1.00	X 1	=	7.12	SQ.MT.
F10	4.65	X 1.00	X 1.00	X 1	=	4.62	SQ.MT.
F11	0.98	X 0.65	X 1.00	X 1	=	0.64	SQ.MT.
F12	3.40	X 1.35	X 1.00	X 1	=	3.55	SQ.MT.
F13	2.63	X 1.44	X 1.00	X 1	=	4.68	SQ.MT.
F14	2.63	X 1.68	X 1.00	X 1	=	3.80	SQ.MT.
F15	2.40	X 0.90	X 1.00	X 1	=	2.22	SQ.MT.
TOTAL					=	211.65	SQ.MT.
DUCT DEDUCTION (Y3)							
D1	1.15	X 0.60	X 1.00	X 2	=	1.38	SQ.MT.
D2	1.60	X 0.40	X 1.00	X 1	=	0.64	SQ.MT.
	0.38	X 1.64	X 1.00	X 1	=	0.62	SQ.MT.
D3	2.62	X 0.45	X 1.00	X 1	=	1.18	SQ.MT.
D4	0.45	X 1.90	X 1.00	X 1	=	0.86	SQ.MT.
TOTAL					=	4.68	SQ.MT.
REFUGE AREA DEDUCTION (Y4)							
R1	0.38	X 2.31	X 1.00	X 1	=	0.88	SQ.MT.
R2	3.97	X 2.00	X 1.00	X 1	=	8.00	SQ.MT.
R3	2.49	X 1.52	X 1.00	X 1	=	3.69	SQ.MT.
R4	3.12	X 2.51	X 1.00	X 1	=	7.83	SQ.MT.
R5	0.98	X 0.60	X 1.00	X 1	=	1.19	SQ.MT.
R6	0.56	X 0.41	X 1.00	X 1	=	2.01	SQ.MT.
R7	1.47	X 1.00	X 1.00	X 1	=	2.98	SQ.MT.
R8	5.15	X 1.00	X 1.00	X 1	=	34.97	SQ.MT.
R9	4.61	X 7.21	X 1.00	X 1	=	46.03	SQ.MT.
R10	3.00	X 5.40	X 1.00	X 2	=	77.44	SQ.MT.
TOTAL					=	184.72	SQ.MT.
REFUGE REQUIRED (Y4)					=	45.00	SQ.MT.
TOTAL DEDUCTION (Y5) (Y1+Y2+Y3+Y4)					=	1108.99	SQ.MT.
BUILT-UP AREA (Y6) (A - Y5)					=	472.85	SQ.MT.
EXCESS AREA/REFUGE AREA (Y7) (Y5-Y4)					=	136.66	SQ.MT.
NET BUILT-UP AREA (Y6+Y7)					=	607.51	SQ.MT.

BUILT UP AREA CALCULATION FOR WING - B

3RD TO 6TH, 8TH TYPICAL FLOOR

ADDITION (A)							
A	40.65	X 30.65	X 1.00	X 1	=	1245.84	SQ.MT.
TOTAL					=	1245.84	SQ.MT.
STANDARD DEDUCTION (Y1)							
1	3.44	X 11.22	X 1.00	X 1	=	38.78	SQ.MT.
2	7.50	X 11.27	X 1.00	X 2	=	175.18	SQ.MT.
3	2.20	X 11.91	X 1.00	X 2	=	52.40	SQ.MT.
4	1.41	X 2.31	X 1.00	X 2	=	26.01	SQ.MT.
5	1.41	X 0.29	X 1.00	X 4	=	1.63	SQ.MT.
6	0.23	X 1.28	X 1.00	X 3	=	3.63	SQ.MT.
7	1.12	X 0.41	X 1.00	X 2	=	9.52	SQ.MT.
8	5.28	X 1.94	X 1.00	X 2	=	32.17	SQ.MT.
9	5.66	X 2.20	X 1.00	X 2	=	11.00	SQ.MT.
10	1.00	X 0.00	X 1.00	X 2	=	1.00	SQ.MT.
11	7.11	X 1.92	X 1.00	X 2	=	27.34	SQ.MT.
12	3.13	X 1.35	X 1.00	X 2	=	13.08	SQ.MT.
13	2.13	X 1.00	X 1.00	X 2	=	45.18	SQ.MT.
14	2.44	X 11.60	X 1.00	X 2	=	37.06	SQ.MT.
15	9.54	X 11.74	X 1.00	X 2	=	212.38	SQ.MT.
16	1.49	X 0.60	X 1.00	X 2	=	1.49	SQ.MT.
17	0.56	X 2.44	X 1.00	X 2	=	20.34	SQ.MT.
18	2.14	X 2.08	X 1.00	X 2	=	8.92	SQ.MT.
19	4.73	X 1.20	X 1.00	X 2	=	4.69	SQ.MT.
20	1.32	X 0.41	X 1.00	X 2	=	1.12	SQ.MT.
TOTAL					=	784.96	SQ.MT.
STAIRCASE,LIFT & LOBBY DEDUCTION (Y2)							
S1	5.01	X 5.87	X 1.00	X 2	=	58.82	SQ.MT.
	4.00	X 0.79	X 1.00	X 2	=	7.70	SQ.MT.
	3.13	X 2.58	X 1.00	X 2	=	0.62	SQ.MT.
	3.13	X 2.60	X 1.00	X 2	=	16.69	SQ.MT.
L2	2.77	X 0.84	X 1.00	X 1	=	5.80	SQ.MT.
	2.66	X 1.20	X 1.00	X 1	=	3.77	SQ.MT.
L3	2.66	X 3.00	X 1.00	X 1	=	8.04	SQ.MT.
L4	2.47	X 2.63	X 1.00	X 1	=	6.50	SQ.MT.
L5	2.47	X 2.63	X 1.00	X 1	=	6.50	SQ.MT.
F1	3.75	X 2.49	X 1.00	X 2	=	18.30	SQ.MT.
F2	3.75	X 2.60	X 1.00	X 2	=	8.19	SQ.MT.
F3	2.89	X 2.60	X 1.00	X 1	=	8.99	SQ.MT.
F4	4.61	X 2.60	X 1.00	X 1	=	12.68	SQ.MT.
F5	1.62	X 1.90	X 1.00	X 1	=	3.07	SQ.MT.
F6	2.89	X 1.90	X 1.00	X 1	=	5.11	SQ.MT.
F7	2.40	X 3.62	X 1.00	X 1	=	8.40	SQ.MT.
F8	2.47	X 2.14	X 1.00	X 1	=	5.30	SQ.MT.
F9	2.47	X 2.40	X 1.00	X 1	=	7.12	SQ.MT.
F10	4.65	X 1.00	X 1.00	X 1	=	4.62	SQ.MT.
F11	0.98	X 0.65	X 1.00	X 1	=	0.64	SQ.MT.
F12	3.40	X 1.35	X 1.00	X 1	=	3.55	SQ.MT.
F13	2.63	X 1.44	X 1.00	X 1	=	4.68	SQ.MT.
F14	2.63	X 1.68	X 1.00	X 1	=	3.80	SQ.MT.
F15	2.40	X 0.90	X 1.00	X 1	=	2.22	SQ.MT.
TOTAL					=	211.65	SQ.MT.
DUCT DEDUCTION (Y3)							
D1	1.15	X 0.60	X 1.00	X 2	=	1.38	SQ.MT.
D2	1.60	X 0.40	X 1.00	X 1	=	0.64	SQ.MT.
	0.38	X 1.64	X 1.00	X 1	=	0.62	SQ.MT.
D3	2.62	X 0.45	X 1.00	X 1	=	1.18	SQ.MT.
D4	0.45	X 1.90	X 1.00	X 1	=	0.86	SQ.MT.
TOTAL					=	4.68	SQ.MT.
TOTAL DEDUCTION (Y4) (Y1+Y2+Y3)					=	871.01	SQ.MT.
BUILT-UP AREA (Y5) (A - Y4)					=	660.81	SQ.MT.

RERA CARPET AREA CALCULATION FLAT NO. 1 & 7 (WING-B)

SCALE 1:100

RERA CARPET AREA CALCULATION

FLAT NO. 1 & 7

1	3.68	x 0.55	=	2.02	SQ.MT.
2	3.82	x 0.81	=	3.24	SQ.MT.
3	4.59	x 1.81	=	8.30	SQ.MT.
4	3.55	x 1.81	=	6.42	SQ.MT.
5	4.59	x 1.01	=	5.03	SQ.MT.
6	5.84	x 3.89	=	22.71	SQ.MT.
7	3.14	x 1.53	=	4.80	SQ.MT.
8	5.35	x 2.41	=	11.01	SQ.MT.
TOTAL			=	63.76	SQ.MT.

RERA CARPET AREA CALCULATION FLAT NO. 3,4,7 & 8 (WING-B)

SCALE 1:100

RERA CARPET AREA CALCULATION

FLAT NO. 3,4,7,8

1	3.68	x 3.40	=	12.52	SQ.MT.
2	5.68	x 3.27	=	18.60	SQ.MT.
3	3.68	x 2.39	=	8.82	SQ.MT.
4	7.68	x 3.26	=	25.04	SQ.MT.
5	0.15	x 1.05	=	0.16	SQ.MT.
TOTAL			=	65.04	SQ.MT.

RERA CARPET AREA CALCULATION FLAT NO. 5 & 6 (WING-B) SCALE- 1:100

RERA CARPET AREA CALCULATION

FLAT NO. 5 & 6

1	3.68	x 0.55	=	2.02	SQ.MT.
2	3.82	x 0.81	=	3.24	SQ.MT.
3	4.59	x 1.81	=	8.30	SQ.MT.
4	3.55	x 1.81	=	6.42	SQ.MT.
5	4.59	x 1.01	=	5.03	SQ.MT.
6	5.84	x 3.89	=	22.71	SQ.MT.
7	3.14	x 1.53	=	4.80	SQ.MT.
8	5.35	x 2.41	=	11.01	SQ.MT.
TOTAL			=	63.76	SQ.MT.

REFUGE AREA STATEMENT AT 7TH TYPICAL FLOOR (WING-B)

REFUGE AREA AT 7TH	NO. OF UNITS SERVED	AREA	
7TH	4	113.42	
REFUGE REQUIRED	45.00	SQ.MT.	
REFUGE PROVIDED	184.72	SQ.MT.	
EXCESS AREA/REFUGE AREA (Y7) (Y5-Y4)	47.97	SQ.MT.	
EXCESS AREA	214.85	SQ.MT.	

DOOR SCHEDULE

SIZE	QTY.	DESCRIPTION	IMAGE
0.90	13	FIRE RESCUE DOOR	DOOR.JPG
0.75	13	1 HR RESCUE DOOR	DOOR.JPG
0.90	13	1 HR RESCUE DOOR	DOOR.JPG
0.75	13	1 HR RESCUE DOOR	DOOR.JPG

WINDOW SCHEDULE

SIZE	QTY.	DESCRIPTION	IMAGE
1.80	13	ALUMINIUM WINDOW	WINDOW.JPG
1.80	13	ALUMINIUM WINDOW	WINDOW.JPG
1.80	13	ALUMINIUM WINDOW	WINDOW.JPG
1.80	13	ALUMINIUM WINDOW	WINDOW.JPG

PROFORMA -B

CONTENTS OF SHEET

BUILT UP AREA CALCULATION FOR WING-B, 7TH REFUGE FLOOR & 3RD TO 6TH, 8TH TYPICAL FLOOR, RERA CARPET AREA CALCULATION, REFUGE AREA STATEMENT

STAMP AND DATE OF APPROVAL OF PLAN

MMRDA

STAMP AND DATE OF RECEIPT OF PLAN

DESCRIPTION OF PROPOSAL & PROPERTY

PROPOSED REDEVELOPMENT OF BUILDING ON SURVEY NO. 4 (PART), CTS NO. 190, 191 (PART) & 192 (PART) OF VILLAGE GOREGAON

DRG NO. / REVISIONS	DATE	SCALE / DESCRIPTION
07-09		1 : 100
DRAWN BY:		
CHECKED BY:		
NORTH	NAME OF THE OWNER	
	M/s. SIDDHI CORPORATE SERVICES PRIVATE LIMITED	
	SIGNATURE OF THE OWNER	
NAME OF ARCHITECT	SHYAM BHARGAVA	
LIC. NO	CA/76/13184	
ADDRESS	B-104, Trishul Building, Opposite Jumbo Guest House, Near Income Tax Office, Ashram Road, Navrangpura, Ahmedabad-380 009	