

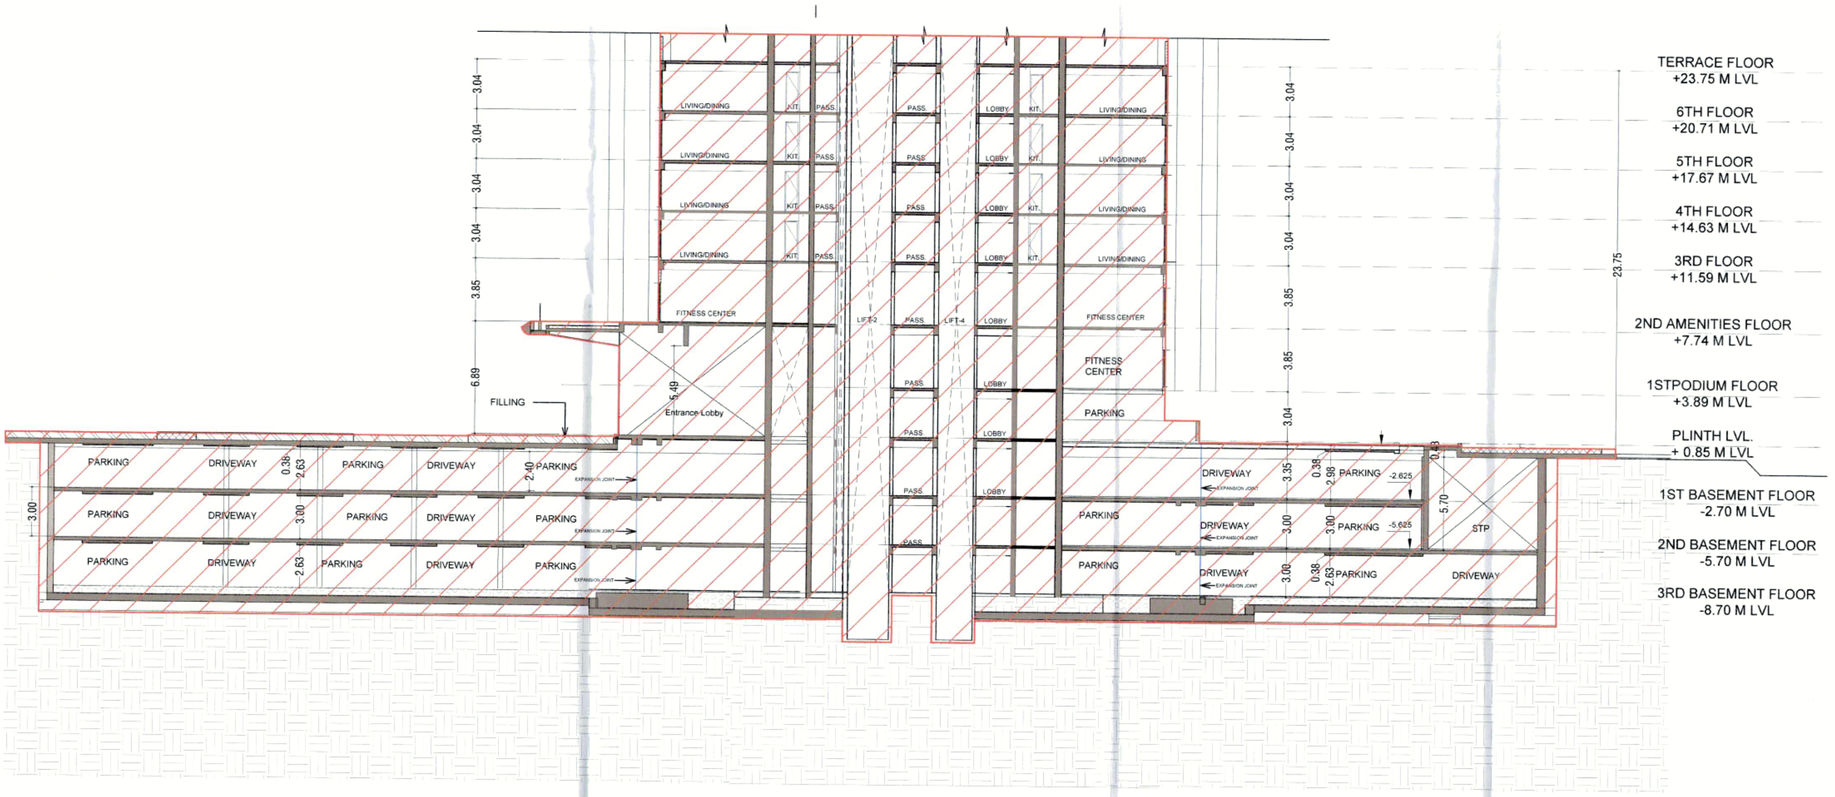



SECTION CC SCALE 1 : 200

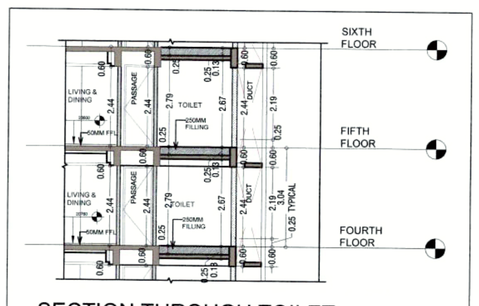

SECTION THROUGH TOILET SCALE 1 : 200

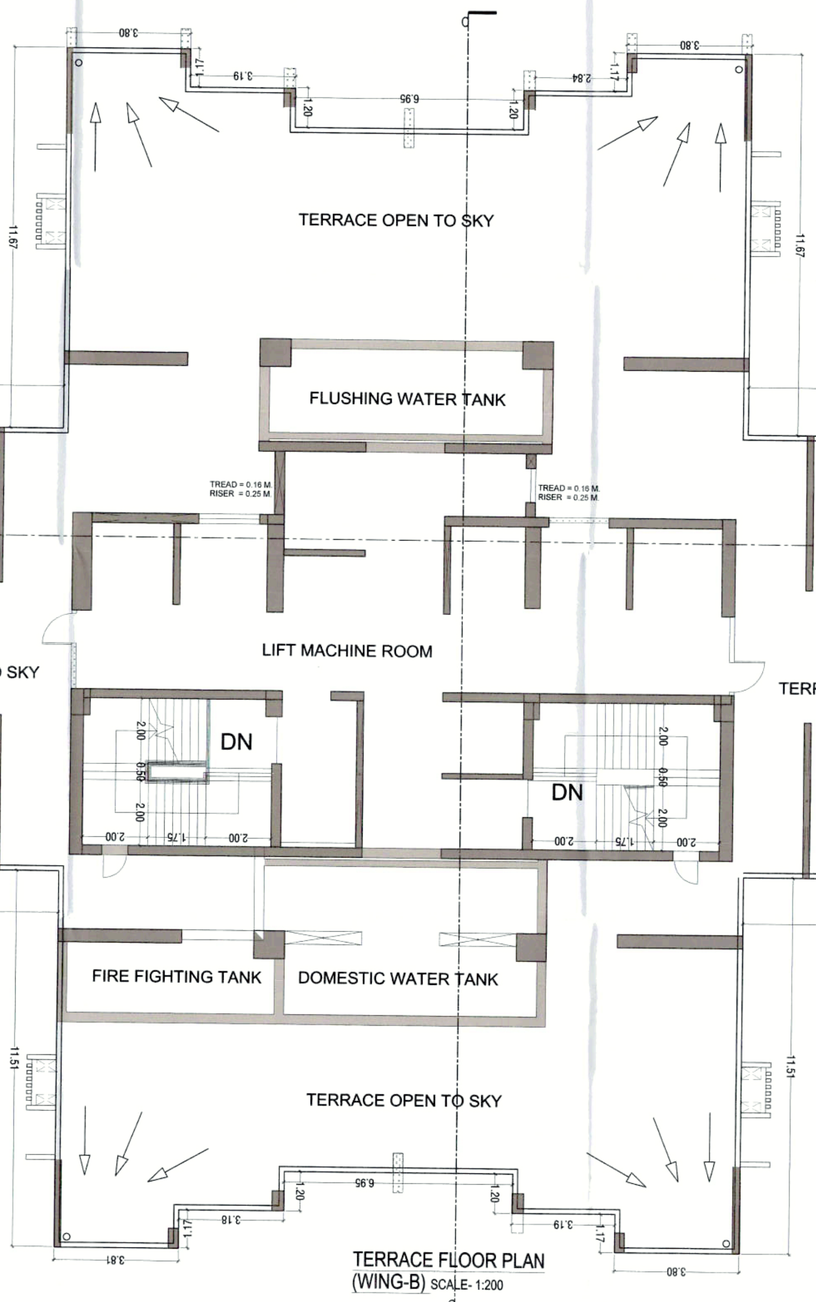

TERRACE FLOOR PLAN
(WING-B) SCALE- 1:200

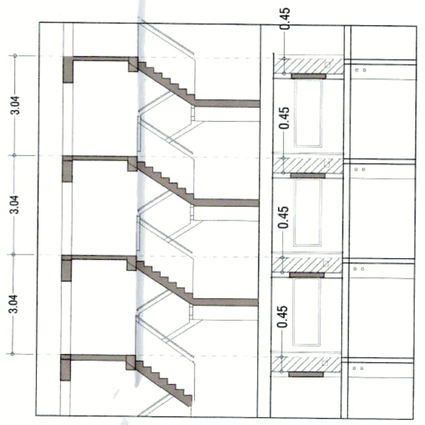

SECTION THROUGH STAIRCASE SCALE 1 : 200

PROFORMA -B

06 / 06

CONTENTS OF SHEET

WING - B
SECTION CC , TERRACE PLAN

STAMP AND DATE OF APPROVAL OF PLAN

PLANS APPROVED (06 NOS OF DRAWINGS)
WHICH ARE TO BE READ ALONG WITH
COMMENCEMENT CERTIFICATE / AMENDED
COMMENCEMENT CERTIFICATE ISSUED ABOVE
PLINTH LEVEL BEARING
NO. TCP(P-2)/eDLC/3166/VII/1620/2021
DATE- 16 SEP 2021
AND THE CONDITIONS MENTIONED THEREIN.

Planner / Architect,
Town & Country Planning Division
MMRDA

MMRDA

STAMP AND DATE OF RECEIPT OF PLAN

DESCRIPTION OF PROPOSAL & PROPERTY

PROPOSED RESIDENTIAL BUILDING ON PLOT BEARING CTS NO.165A/5 OF VILLAGE GOREGAON, ODC, GOREGAON (WEST), MUMBAI.

DWG NO.	REVISIONS	DATE	SCALE	DISCRIPTION
06 / 06	-	-	1 : 200	

DRAWN BY-	-
CHECKED BY-	-
NORTH	NAME OF THE OWNER
	M/s. SATGURU CORPORATE SERVICES PRIVATE LIMITED
	SIGNATURE OF THE OWNER
NAME OF ARCHITECT	DEVYANI KHADILKAR
LIC. NO	CA/90/13184
ADDRESS	SPACEAGE CONSULTANTS B-106, Natraj Building, Mulund Goregaon Link Road Mulund (w), Mumbai : 400 080