
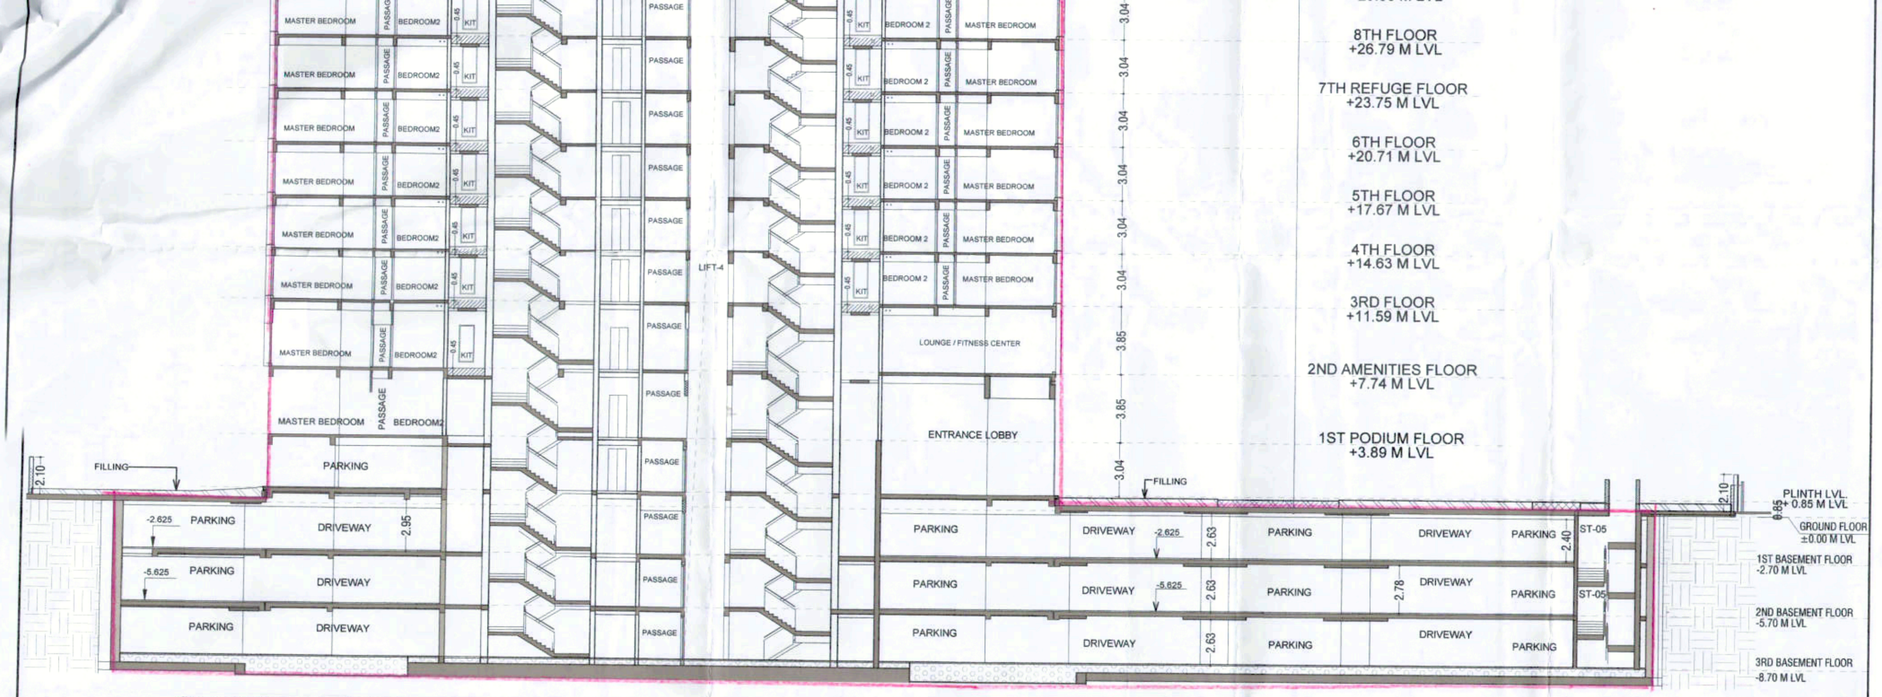


SECTION AA SCALE 1 : 200

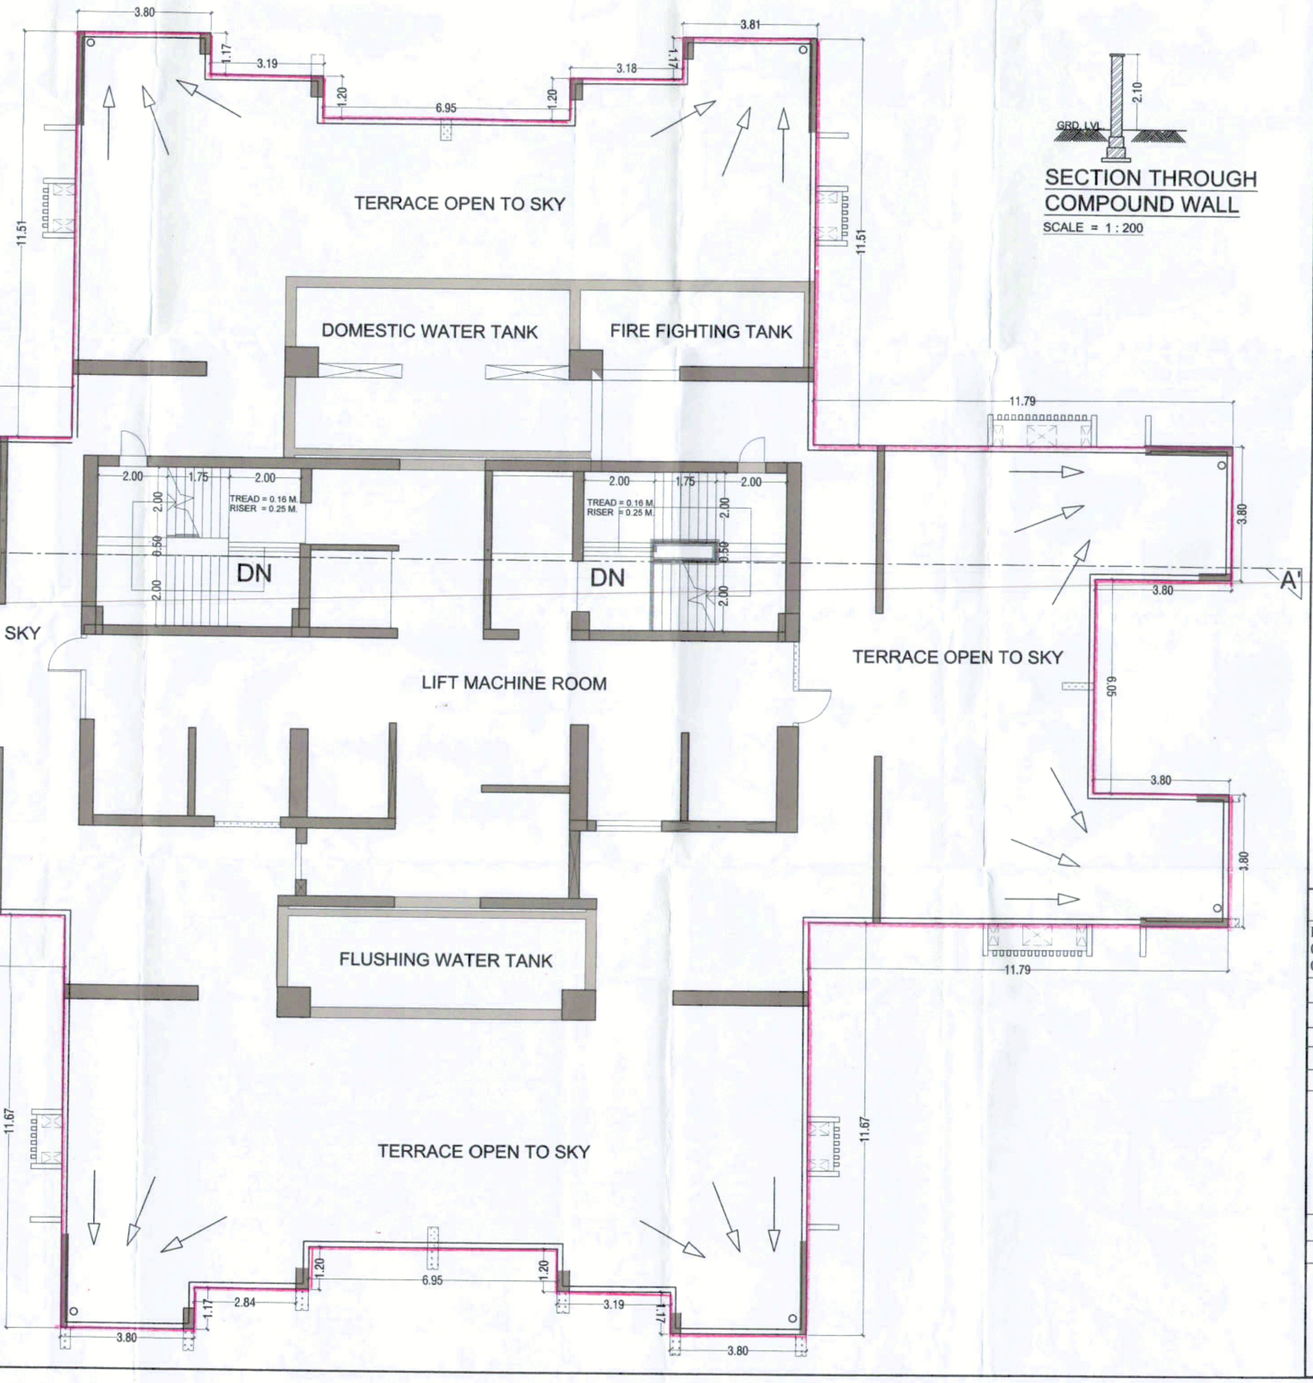

TERRACE FLOOR PLAN (WING-A) SCALE- 1:200

SECTION THROUGH COMPOUND WALL

SCALE = 1 : 200

STAMP AND DATE OF RECEIPT OF PLAN

DESCRIPTION OF PROPOSAL & PROPERTY

PROPOSED RESIDENTIAL BUILDING ON SUB-PLOT A BEARING OLD CTS.NO. 158,159,160,161(PT),162(PT) & 165(PT), NEW CTS NO.165A/5 OF VILLAGE GOREGAON

DWG NO.	REVISIONS	DATE	SCALE	DISCRIPTION
06 / 06	-	-	1 : 200	

DRAWN BY-	-
CHECKED BY-	-
NORTH	NAME OF THE OWNER
	M/s. SATGURU CORPORATE SERVICES PRIVATE LIMITED
	SIGNATURE OF THE OWNER
NAME OF ARCHITECT	DEVYANI KHADILKAR
LIC. NO	CA/90/13184
ADDRESS	B-106, Natraj Building, Mulund Goregaon Link Road Mulund (w), Mumbai : 400 080

SPACEAGE CONSULTANTS