
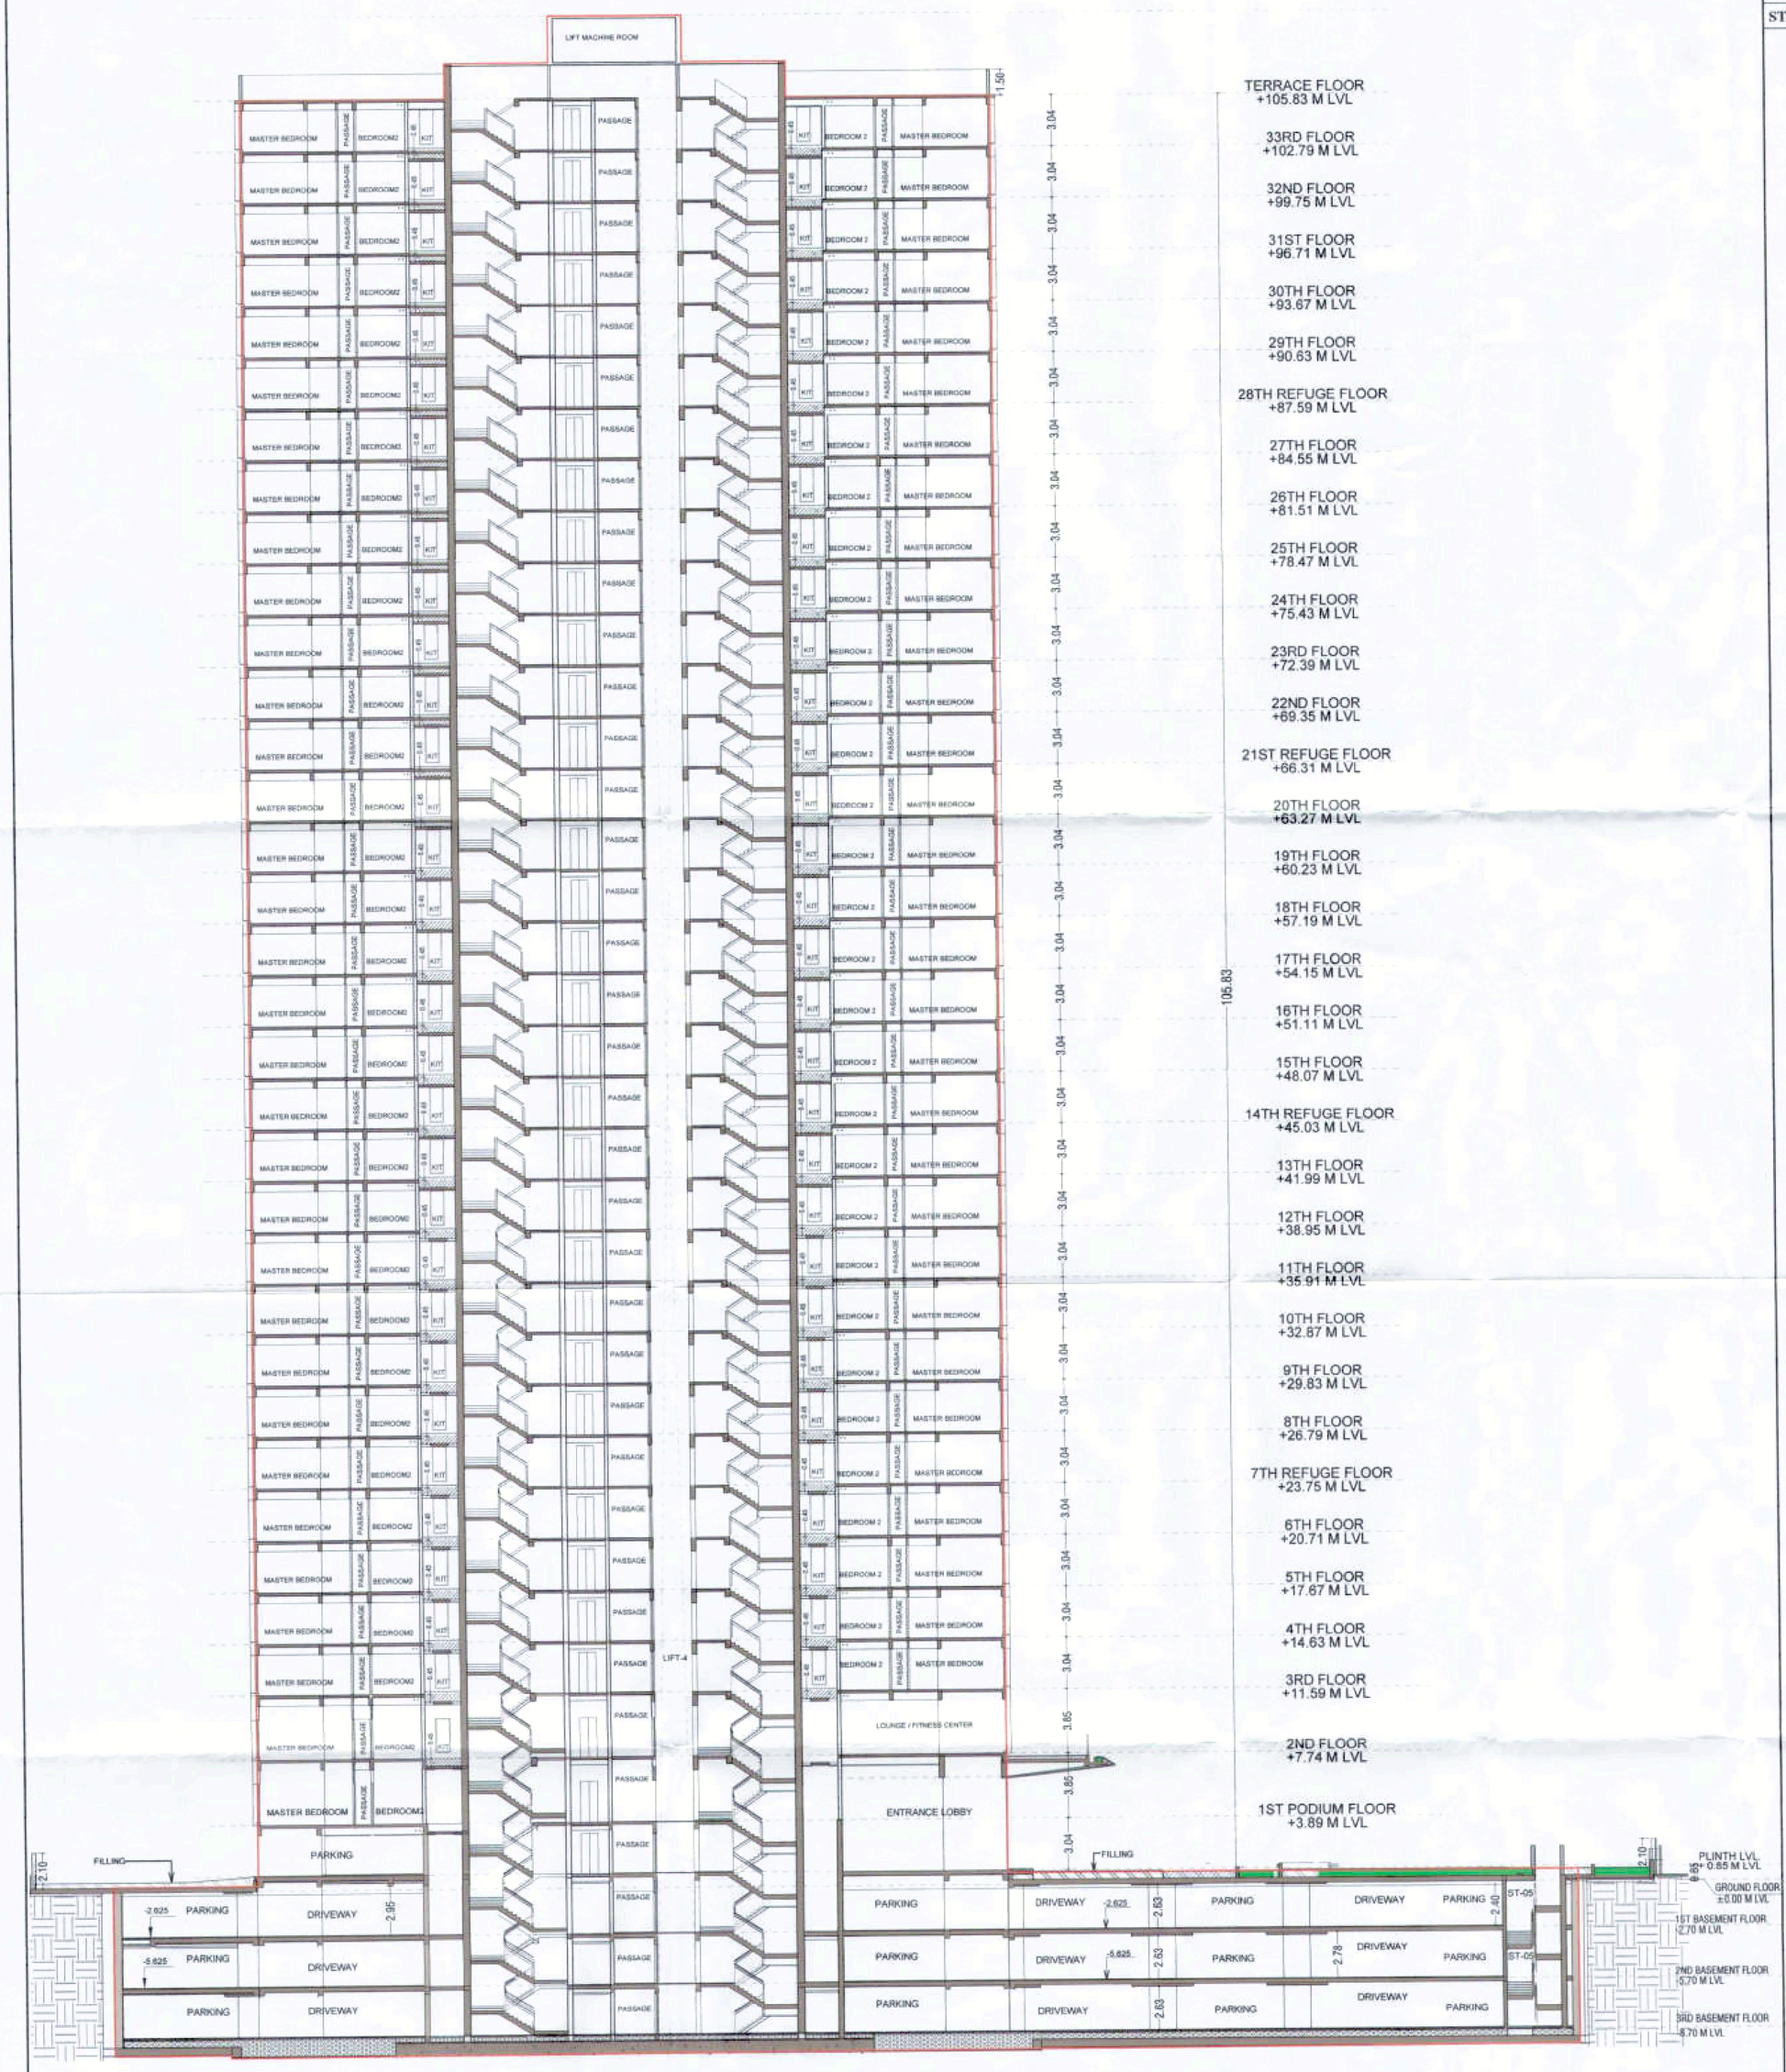


SECTION AA SCALE 1 : 200

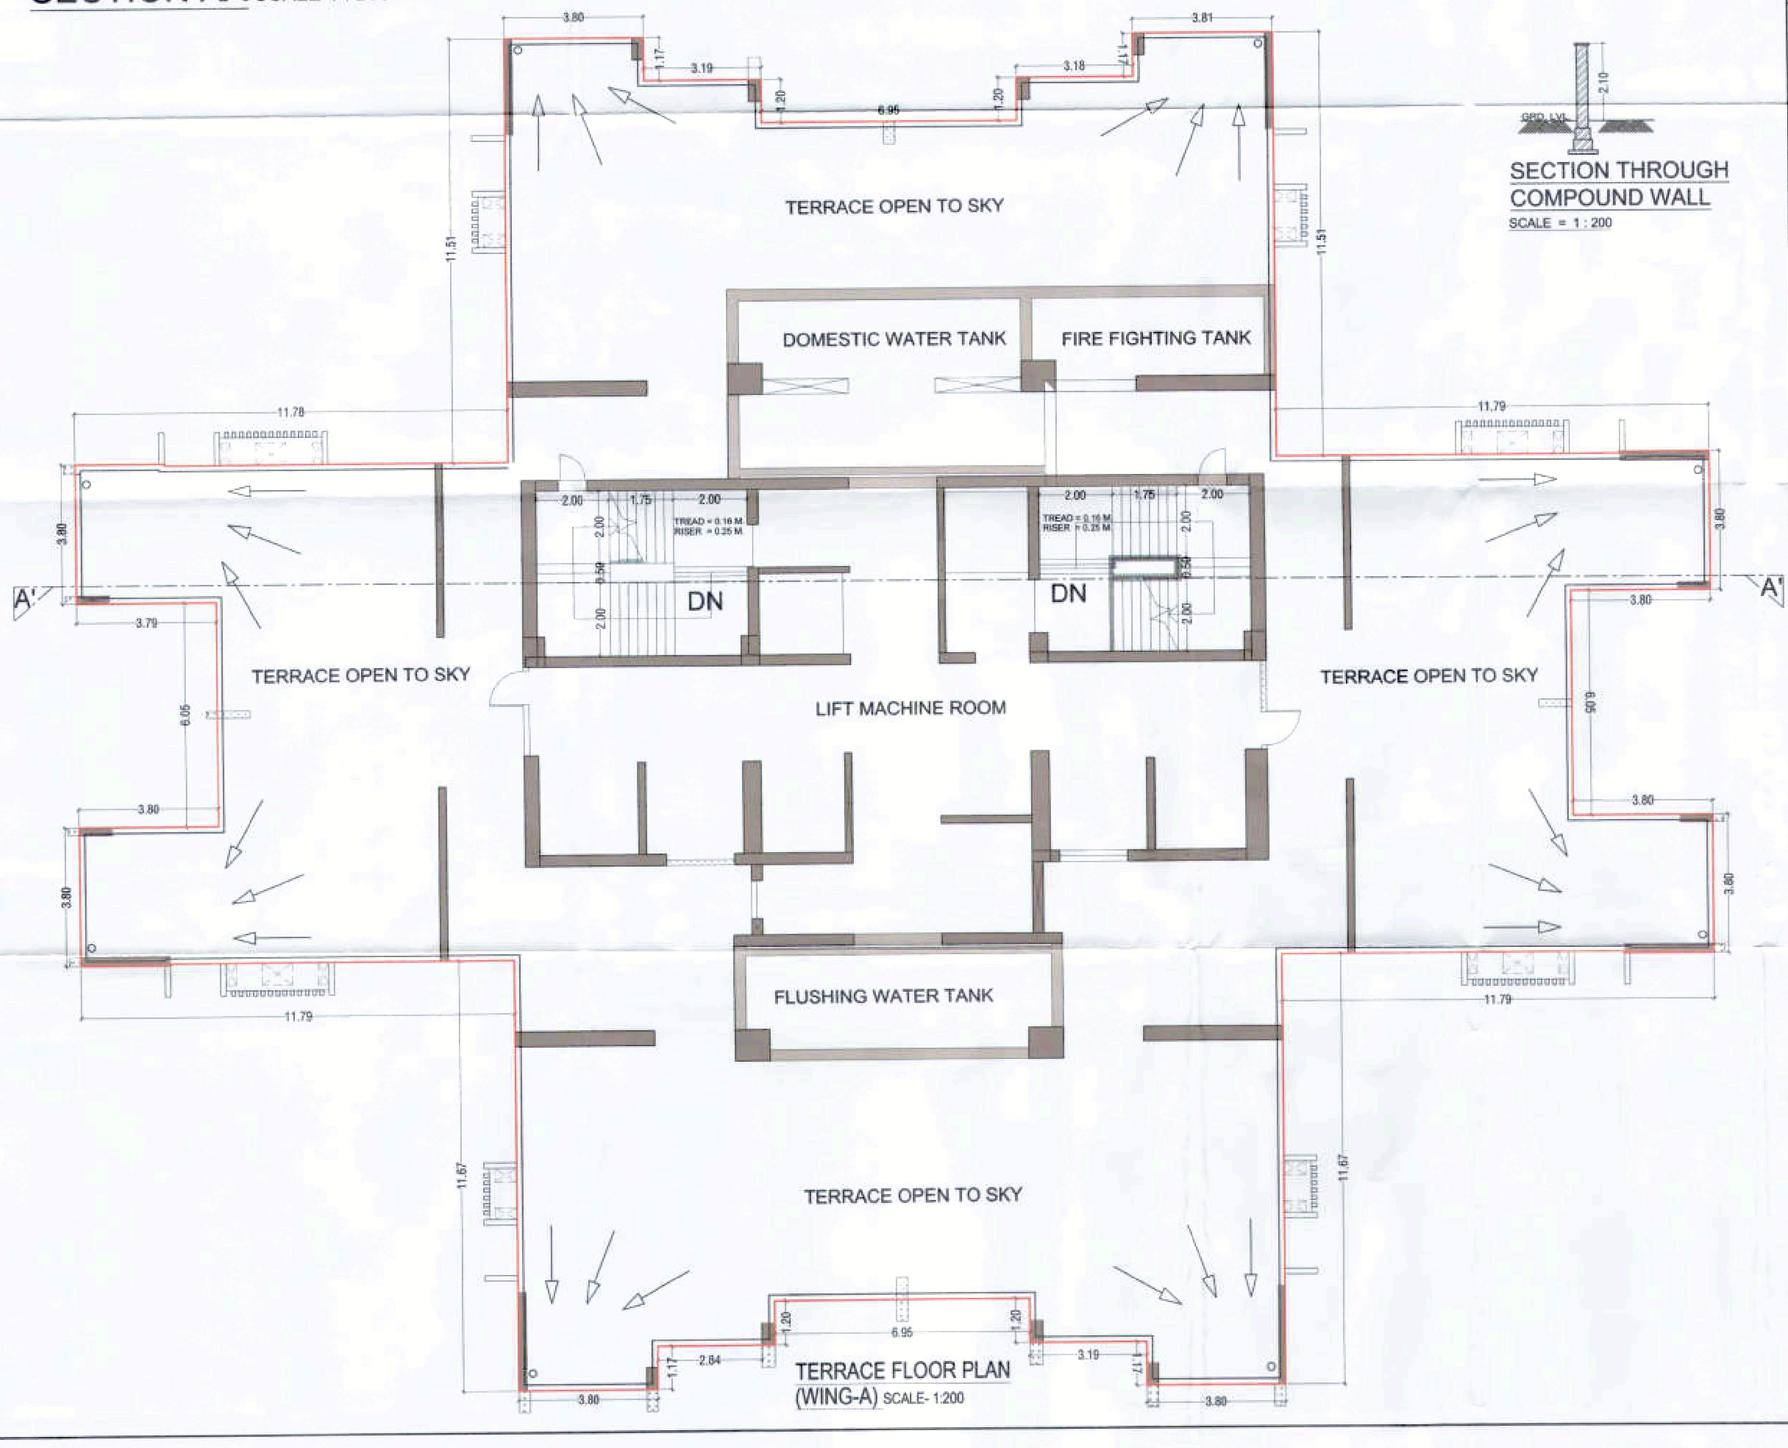

TERRACE FLOOR PLAN (WING-A) SCALE- 1:200

SECTION THROUGH COMPOUND WALL
SCALE = 1 : 200

PROFORMA -B 08 / 09

CONTENTS OF SHEET

WING - A
SECTION AA , TERRACE PLAN

STAMP AND DATE OF APPROVAL OF PLAN

PLANS APPROVED (----NOS OF DRAWINGS) WHICH ARE TO BE READ ALONG WITH COMMENCEMENT CERTIFICATE / AMENDED COMMENCEMENT CERTIFICATE ISSUED ABOVE PLINTH LEVEL BEARING NO. TC/P/F-23/0067/CC/S:146/VM/1946/2021
DATE 31 DEC 2021
AND THE CONDITIONS MENTIONED THEREIN.
Planner / Architect,
Town & Country Planning Division
MMRDA

STAMP AND DATE OF RECEIPT OF PLAN

DESCRIPTION OF PROPOSAL & PROPERTY

PROPOSED RESIDENTIAL BUILDING ON SUB-PLOT A BEARING CTS NO.165A/5 OF VILLAGE GOREGAON (WEST), MUMBAI

DWG NO.	REVISIONS	DATE	SCALE	DISCRIPITION
08 / 09	-	-	1 : 200	
DRAWN BY-	-			
CHECKED BY-	-			
NORTH	NAME OF THE OWNER			
	M/s. SATGURU CORPORATE SERVICES PRIVATE LIMITED SIGNATURE OF THE OWNER			
NAME OF ARCHITECT	DEVYANI KHADILKAR			
LIC. NO	CA/90/13184			
ADDRESS	SPACEAGE CONSULTANTS B-106, Natraj Building, Mulund Goregaon Link Road Mulund (w), Mumbai : 400 080			