917 X 1300, SCALE 0.2

PROFORMA -B 09 / 09


CONTENTS OF SHEET

WING - B
SECTION 'CC' , TERRACE PLAN


STAMP AND DATE OF APPROVAL OF PLAN

PLANS APPROVED IN RESPECT OF (DRAWINGS)
WHICH ARE TO BE READ ALONG WITH
COMMENCEMENT CERTIFICATE / AMENDED
COMMENCEMENT CERTIFICATE ISSUED ABOVE
BEARING
NO. MRTP-1/TODC/CC/13-1461/VIN/1946/2021
DATE 31 DEC 2021
AND THE CONDITIONS MENTIONED THEREIN
Officer / Architect
Town & Country Planning Division
MMRDA


MMRDA

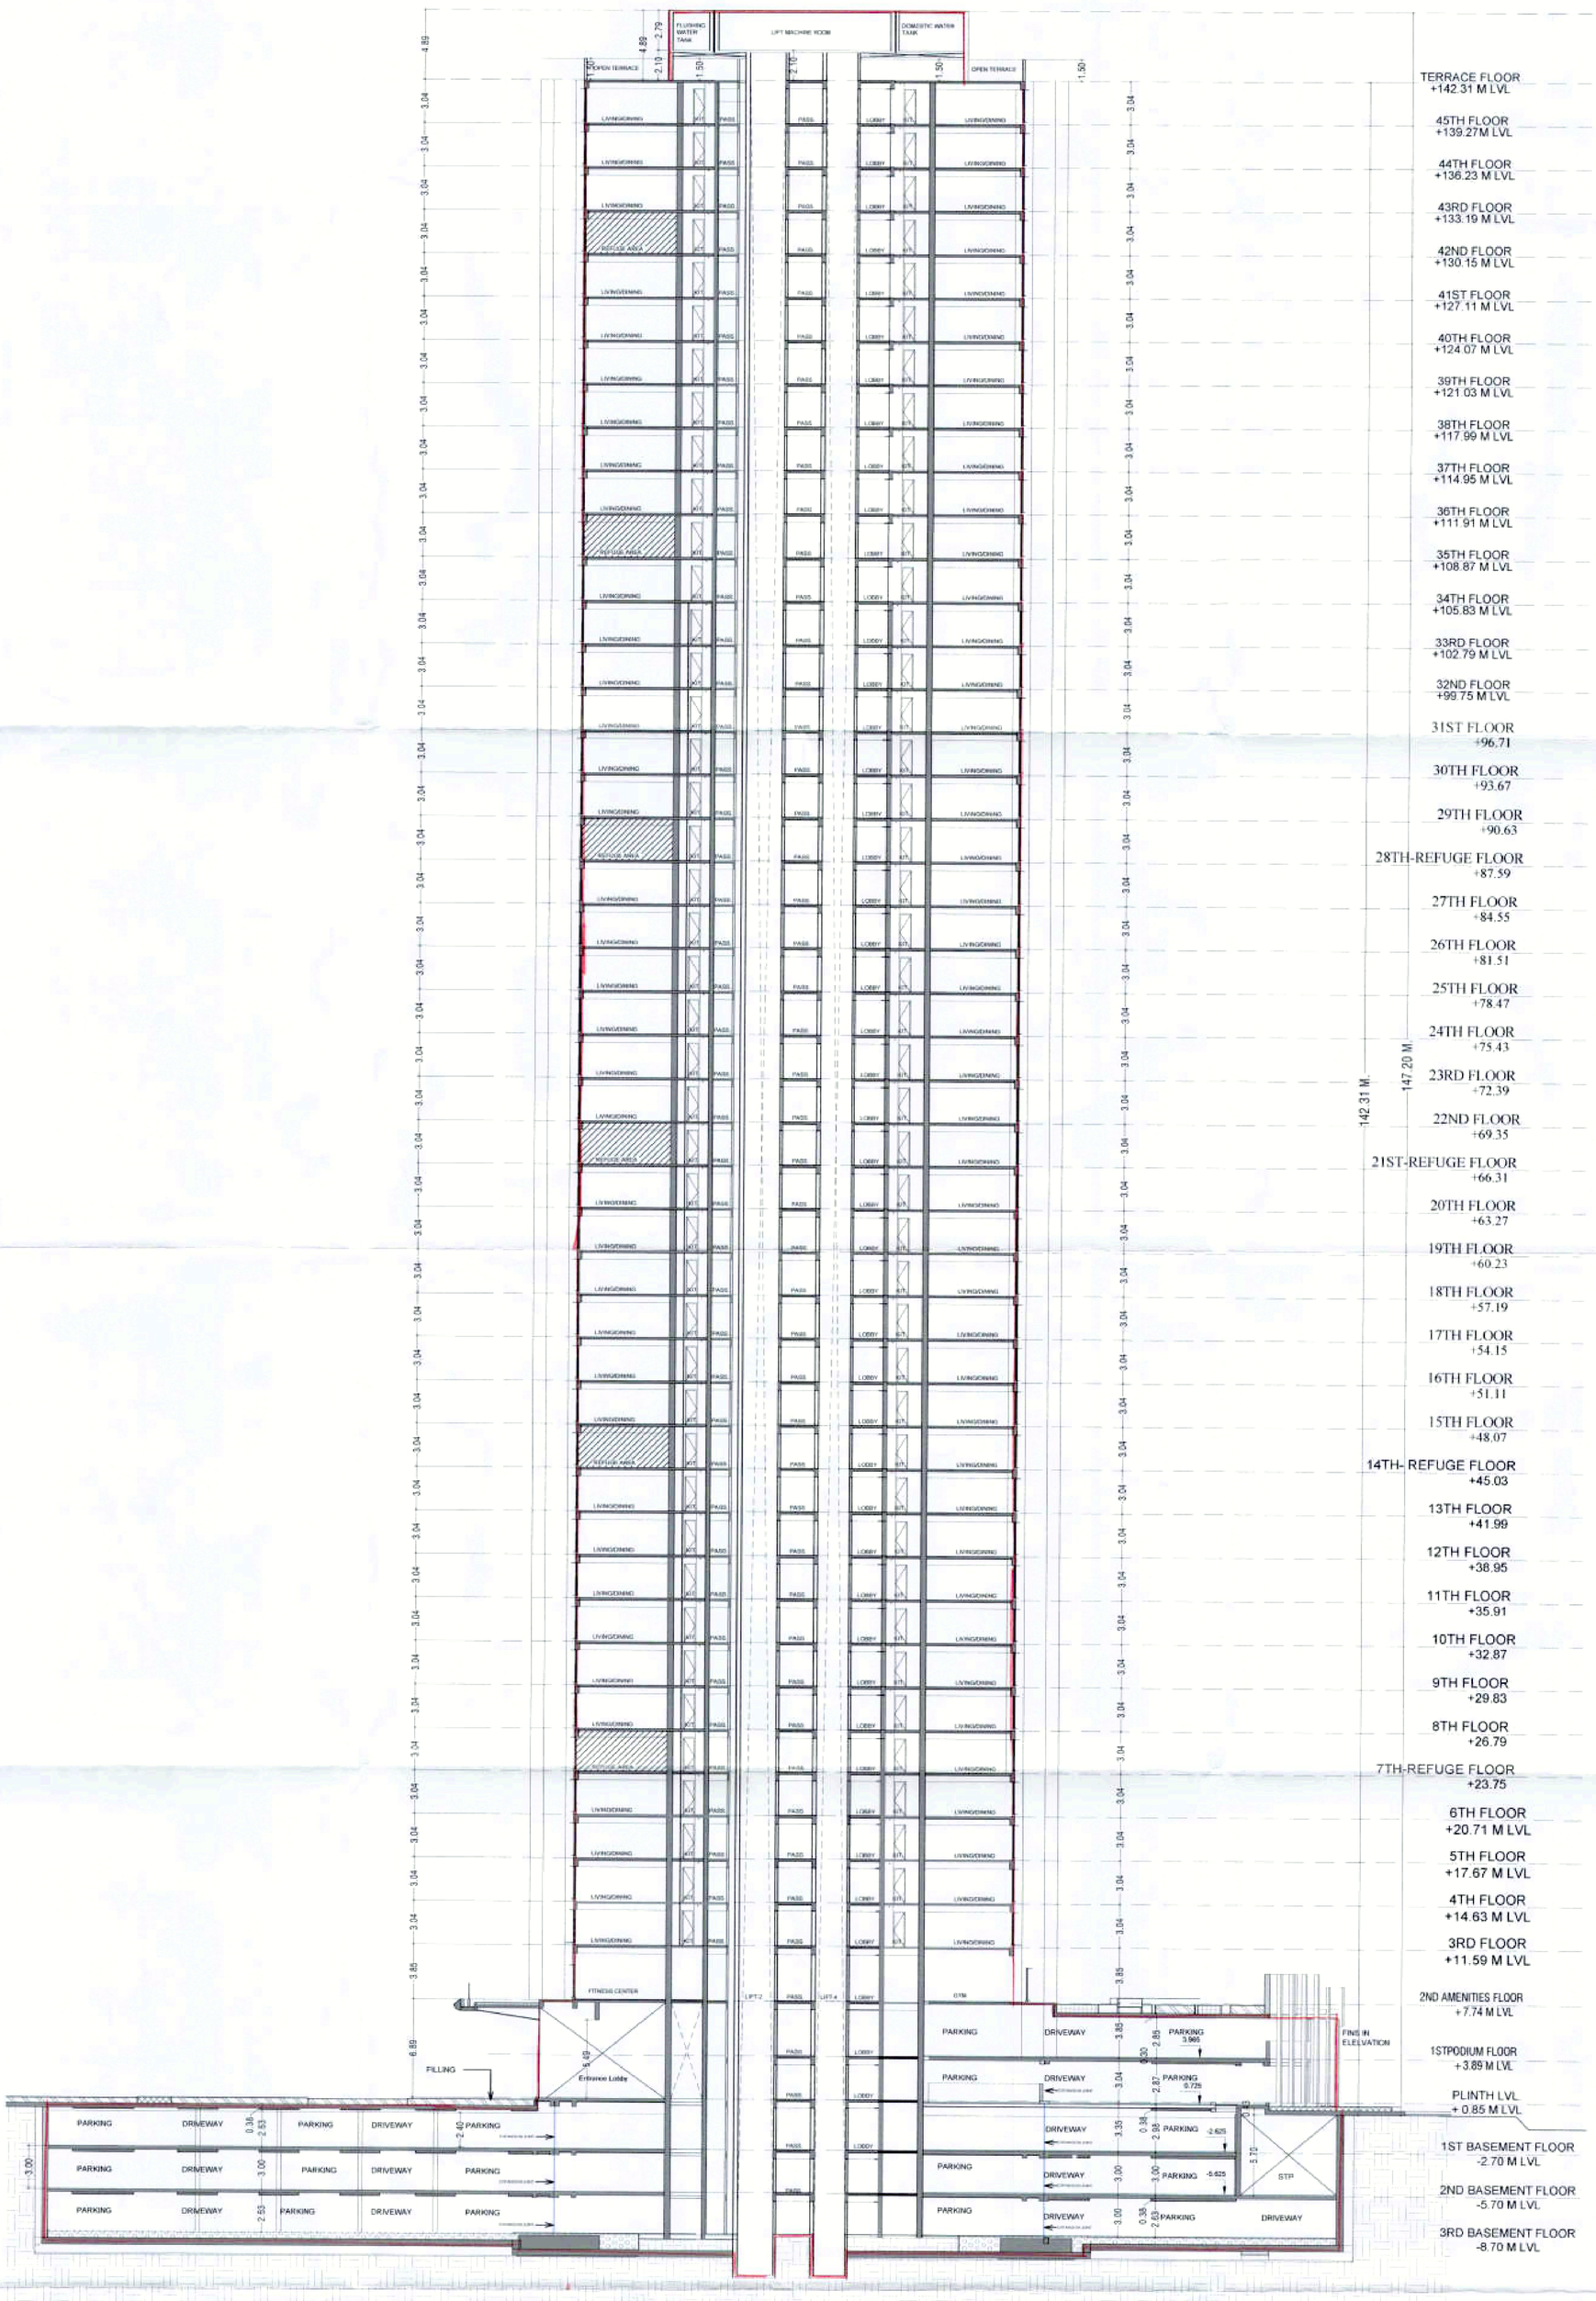

SECTION CC SCALE 1 : 200

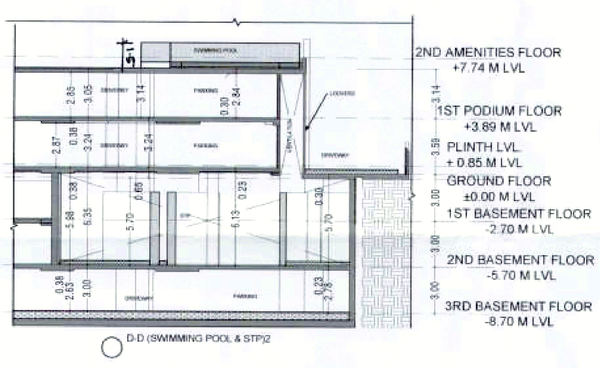

D-D (SWIMMING POOL & STP)2

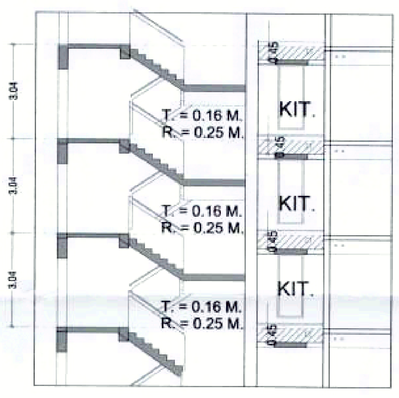

SECTION THROUGH STAIRCASE SCALE 1 : 200

TERRACE FLOOR PLAN (WING-B) SCALE- 1:200

SECTION THROUGH TOILET SCALE 1 : 200

STAMP AND DATE OF RECEIPT OF PLAN

DESCRIPTION OF PROPOSAL & PROPERTY

PROPOSED RESIDENTIAL BUILDING ON SUB-PLOT A BEARING CTS NO.165A/5 OF VILLAGE GOREGAON (WEST), MUMBAI

DWG NO.	REVISIONS	DATE	SCALE	DISCRIPTION
09 / 09	-	-	1 : 200	

DRAWN BY-	-
CHECKED BY-	-
NORTH	NAME OF THE OWNER
	M/s. SATGURU CORPORATE SERVICES PRIVATE LIMITED
	SIGNATURE OF THE OWNER
NAME OF ARCHITECT	DEVYANI KHADILKAR
LIC. NO	CA/90/13184
ADDRESS	SPACEAGE CONSULTANTS B-106, Natraj Building, Mulund Goregaon Link Road Mulund (w), Mumbai : 400 080