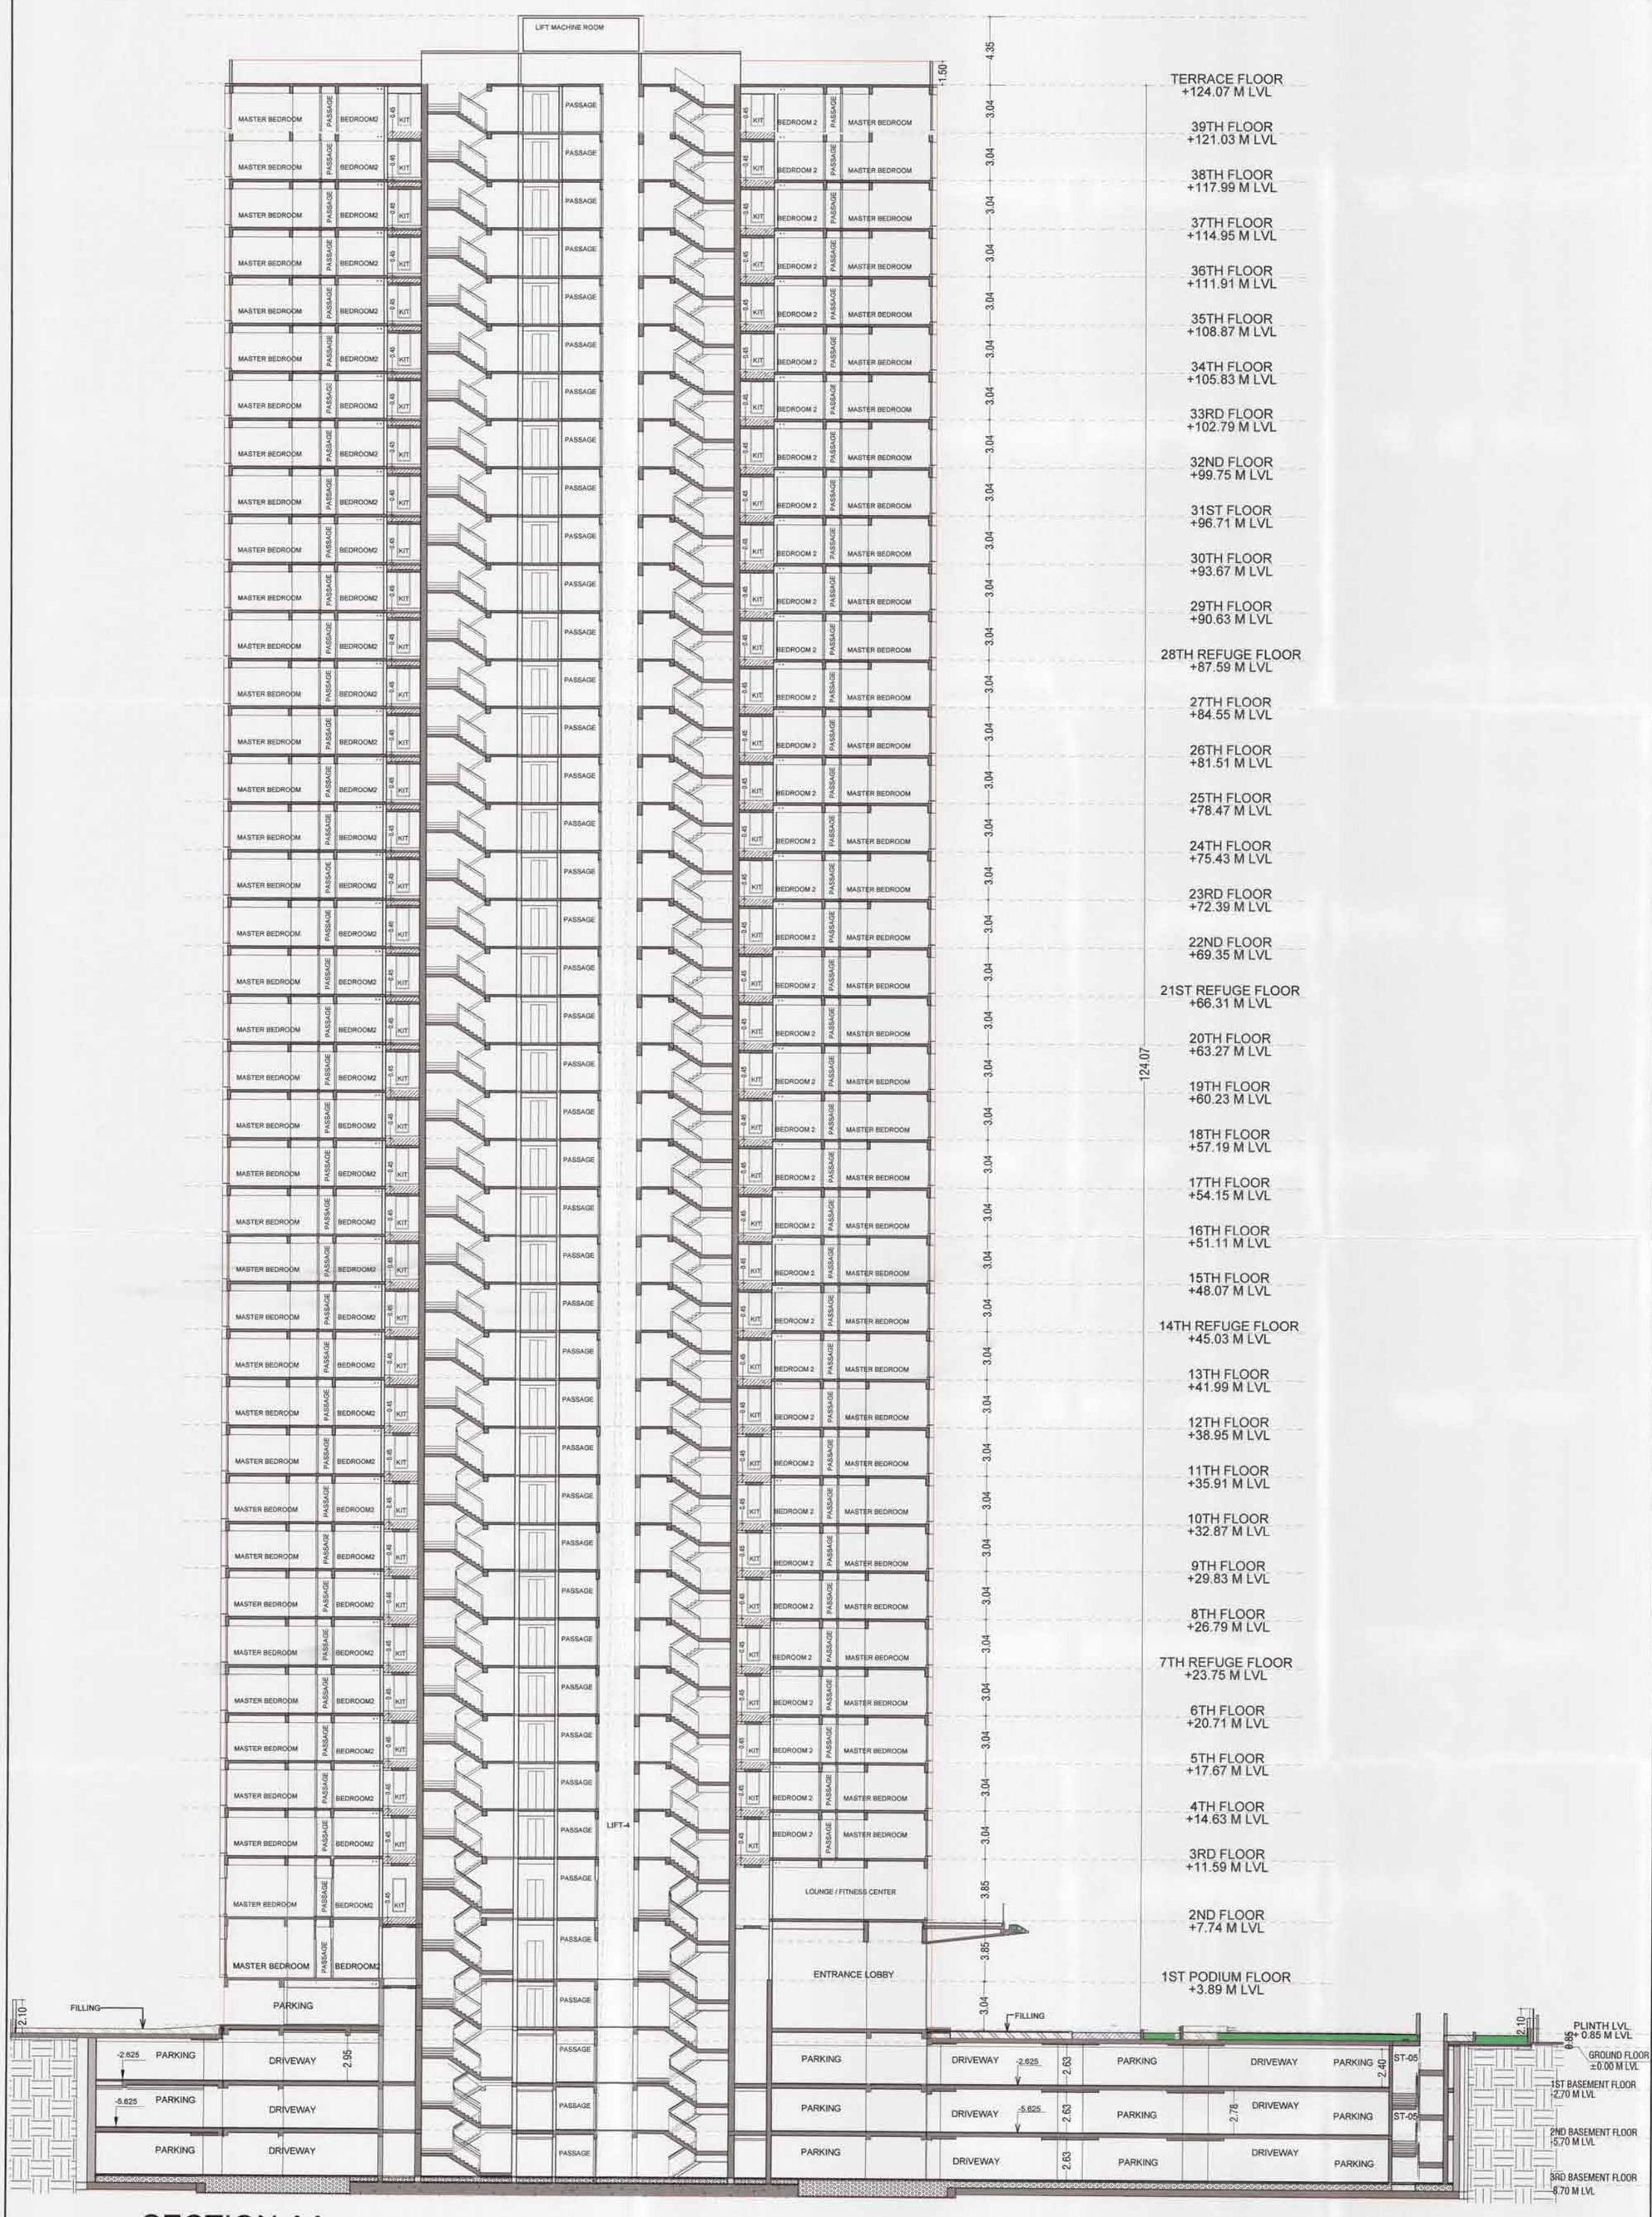


SECTION AA SCALE 1 : 200

TERRACE FLOOR PLAN (WING-A) SCALE- 1:200

SECTION THROUGH COMPOUND WALL

SCALE = 1 : 200

PROFORMA -B

08 / 09

CONTENTS OF SHEET

WING - A
SECTION AA , TERRACE PLAN

STAMP AND DATE OF APPROVAL OF PLAN

PLANS APPROVED IN 9 NOS. OF DRAWING(S) WHICH ARE TO BE READ ALONG WITH COMMENCEMENT CERTIFICATE (AMENDED) COMMENCEMENT CERTIFICATE BEARING ABOVE PLINTH LEVEL BUILDING No. TPS(S-2)(a)C/SGB-146/18/861/2022 DATE 07 NOV 2022 AND THE CONDITIONS MENTIONED THEREIN.

Architect
Town Planning Division
MMRDA

STAMP AND DATE OF RECEIPT OF PLAN

DESCRIPTION OF PROPOSAL & PROPERTY

PROPOSED RESIDENTIAL BUILDING ON SUB-PLOT A BEARING CTS NO.165A/5 OF VILLAGE GOREGAON (WEST), MUMBAI

DWG NO.	REVISIONS	DATE	SCALE	DISCRIPITION
08 / 09	-	-	1 : 200	

DRAWN BY-	-
CHECKED BY-	-
NORTH	NAME OF THE OWNER
	M/s. SATGURU CORPORATE SERVICES PRIVATE LIMITED
	SIGNATURE OF THE OWNER
NAME OF ARCHITECT	DEVYANI KHADILKAR
LIC. NO	CA/90/13184
ADDRESS	SPACEAGE CONSULTANTS — B-106, Natraj Building, Mulund Goregaon Link Road Mulund (w), Mumbai : 400 080