
PROFORMA -B

09 / 09


CONTENTS OF SHEET

WING - B
SECTION CC , TERRACE PLAN


STAMP AND DATE OF APPROVAL OF PLAN

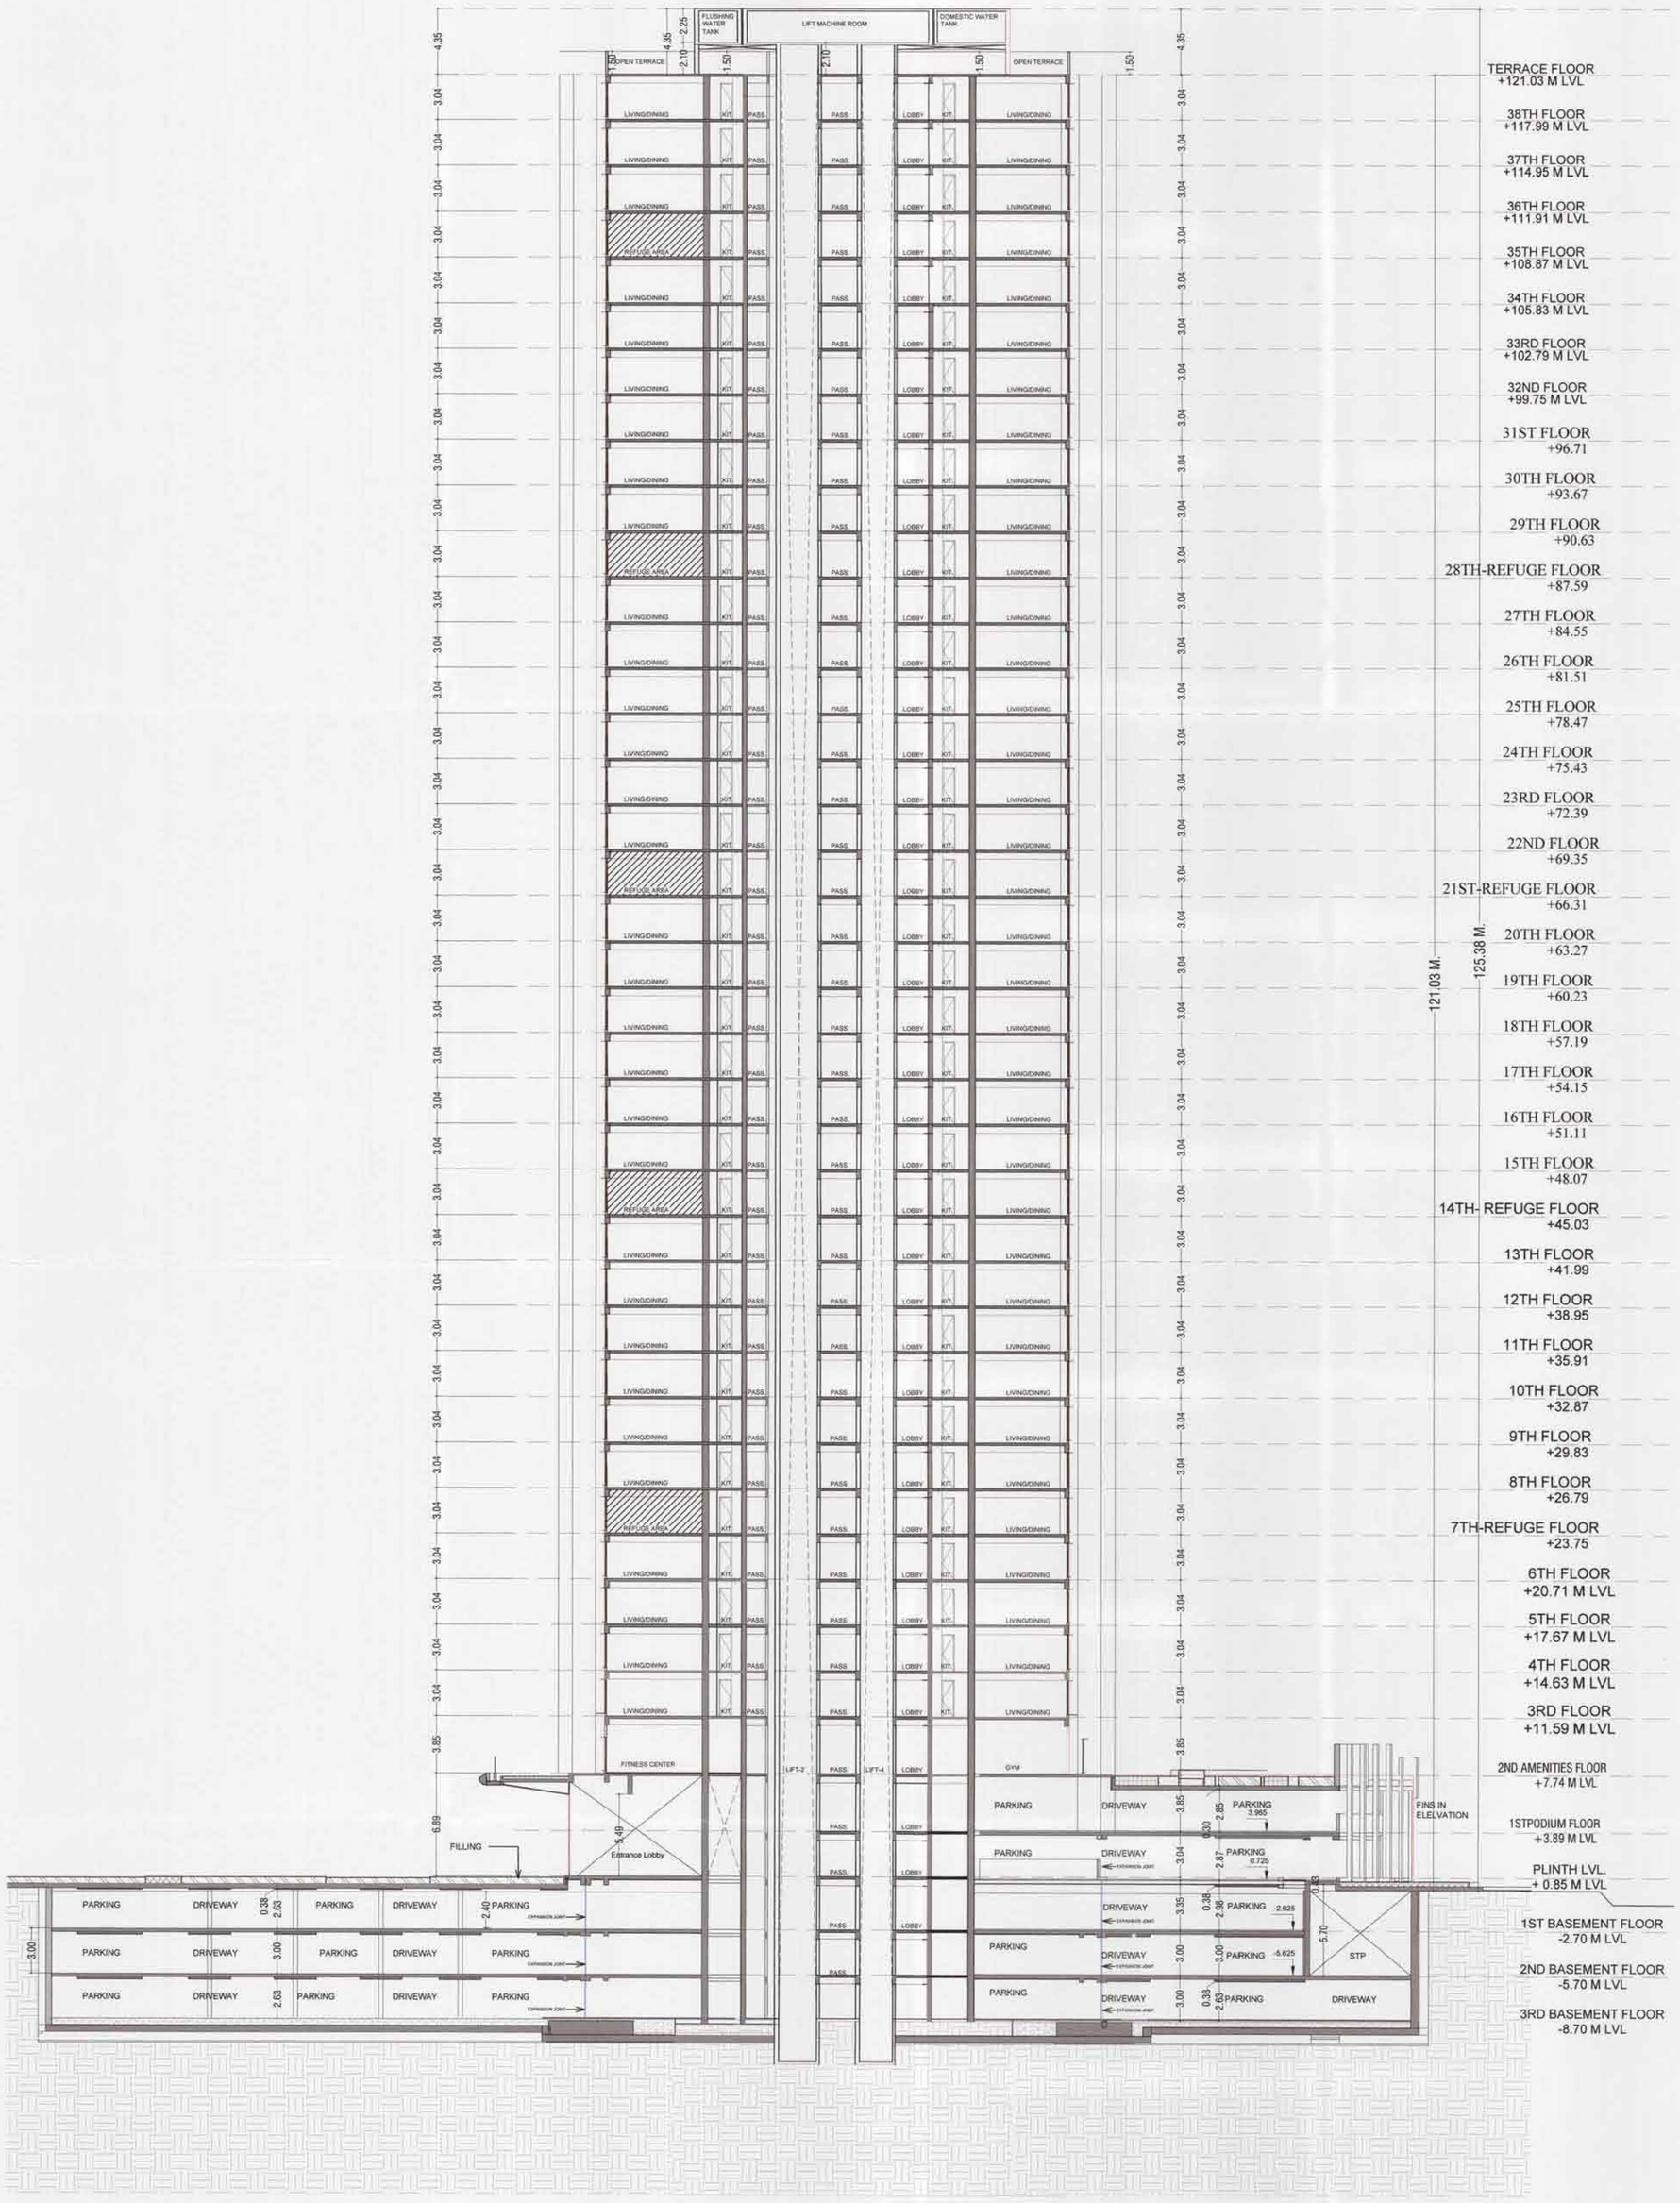


SECTION CC SCALE 1 : 200

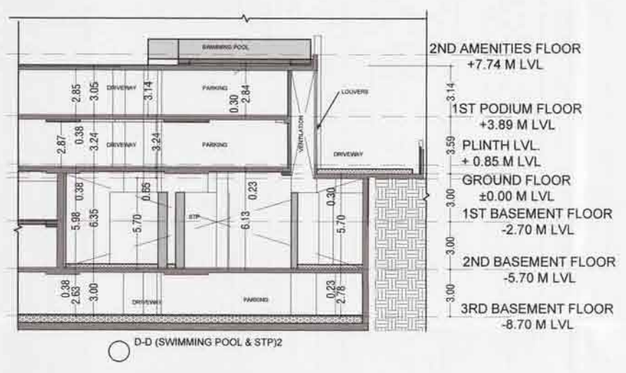


D-D (SWIMMING POOL & STP)2

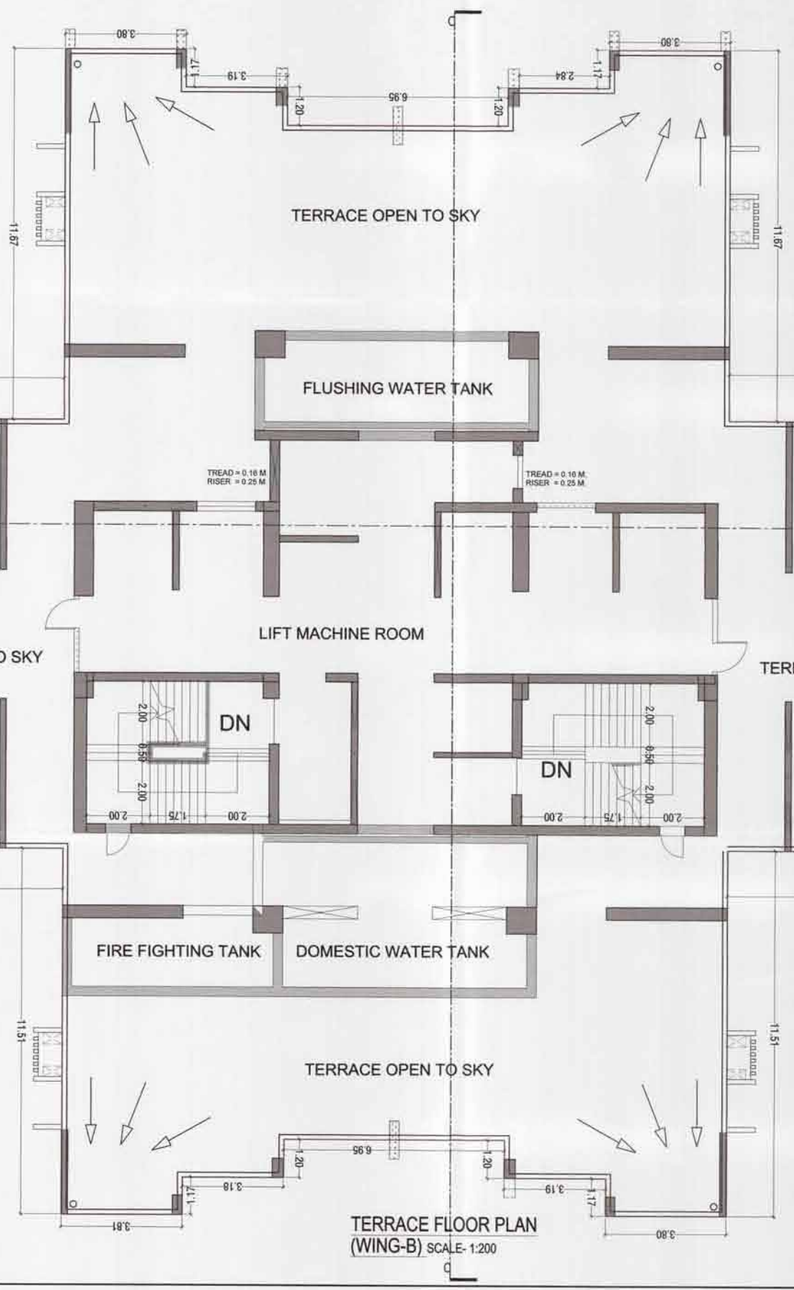

TERRACE FLOOR PLAN (WING-B) SCALE- 1:200

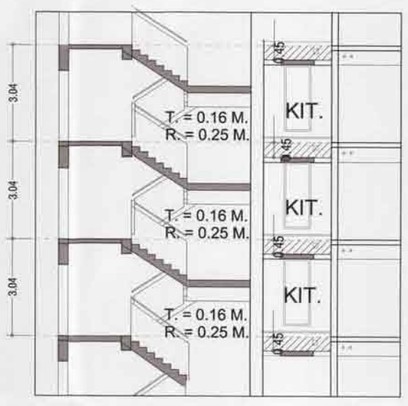

SECTION THROUGH STAIRCASE SCALE 1 : 200

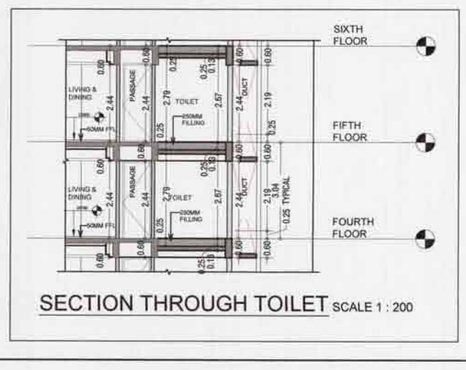

SECTION THROUGH TOILET SCALE 1 : 200

STAMP AND DATE OF RECEIPT OF PLAN

PLANS APPROVED (9 NOS. OF DRAWINGS) WHICH ARE TO BE READ ALONG WITH COMMENCEMENT / AMENDED CERTIFICATE ABOVE. DATE: 07 JULY 2022 AND THE CONDITIONS MENTIONED THEREIN.
TCP/P-2(10)C/S-13 96/1X/801/2022
Planner / Architect, Town Planning Division, MMRDA

DESCRIPTION OF PROPOSAL & PROPERTY

PROPOSED RESIDENTIAL BUILDING ON SUB-PLOT A BEARING CTS NO.165A/5 OF VILLAGE GOREGAON (WEST), MUMBAI

DWG NO.	REVISIONS	DATE	SCALE	DISCRIPTION
09 / 09	-	-	1 : 200	
DRAWN BY-		-		
CHECKED BY-		-		
NORTH	NAME OF THE OWNER			
	M/s. SATGURU CORPORATE SERVICES PRIVATE LIMITED			
	SIGNATURE OF THE OWNER			
NAME OF ARCHITECT	DEVYANI KHADILKAR			
LIC. NO	CA/90/13184			
ADDRESS	SPACEAGE CONSULTANTS — B-106, Natraj Building, Mulund Goregaon Link Road Mulund (w), Mumbai : 400 080			