
P-5816/2020/(411 And Other)/H/W Ward/BANDRA-G/337/New | 7/11

CONTENTS OF SHEET

9TH FLOOR PLAN, SERVICE FLOOR PLAN
AREA DIAGRAM & AREA CALCULATION

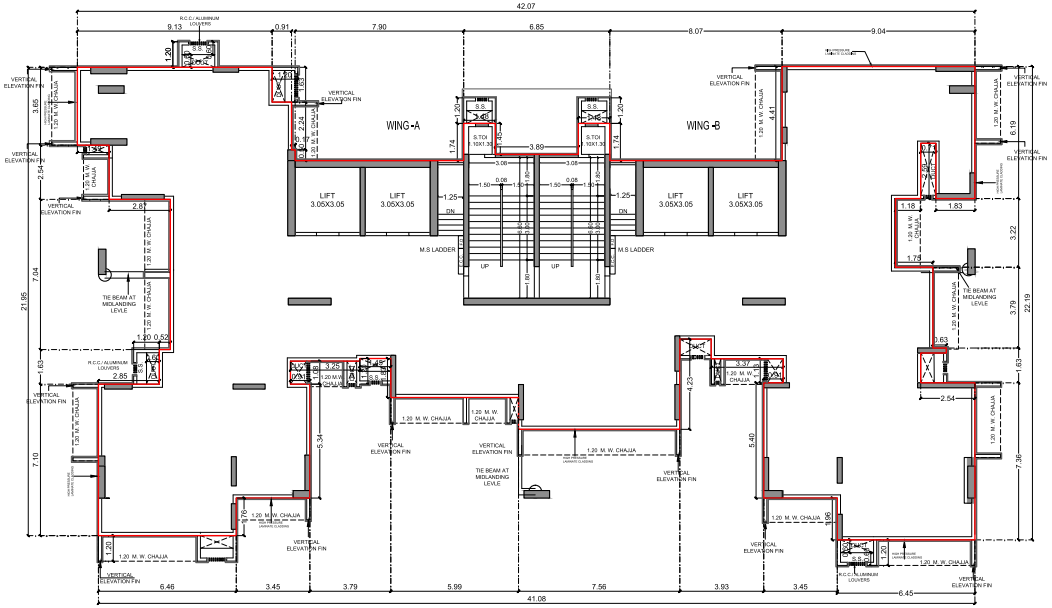

SERVICE FLOOR PLAN

SCALE 1 : 100




6TH TO 15TH CANTILEVER REFUGE AREA DIAGRAM

SCALE 1 : 100

BUILT UP AREA CALCULATION

CANTILEVER REFUGE (6TH TO 15TH)							
R1	6.85	X	1.25	X	1 NO	=	11.02 SQ.MT.
R2	3.89	X	1.45	X	1 NO	=	5.64 SQ.MT.
					TOTAL ADDITION	=	16.26 SQ.MT.

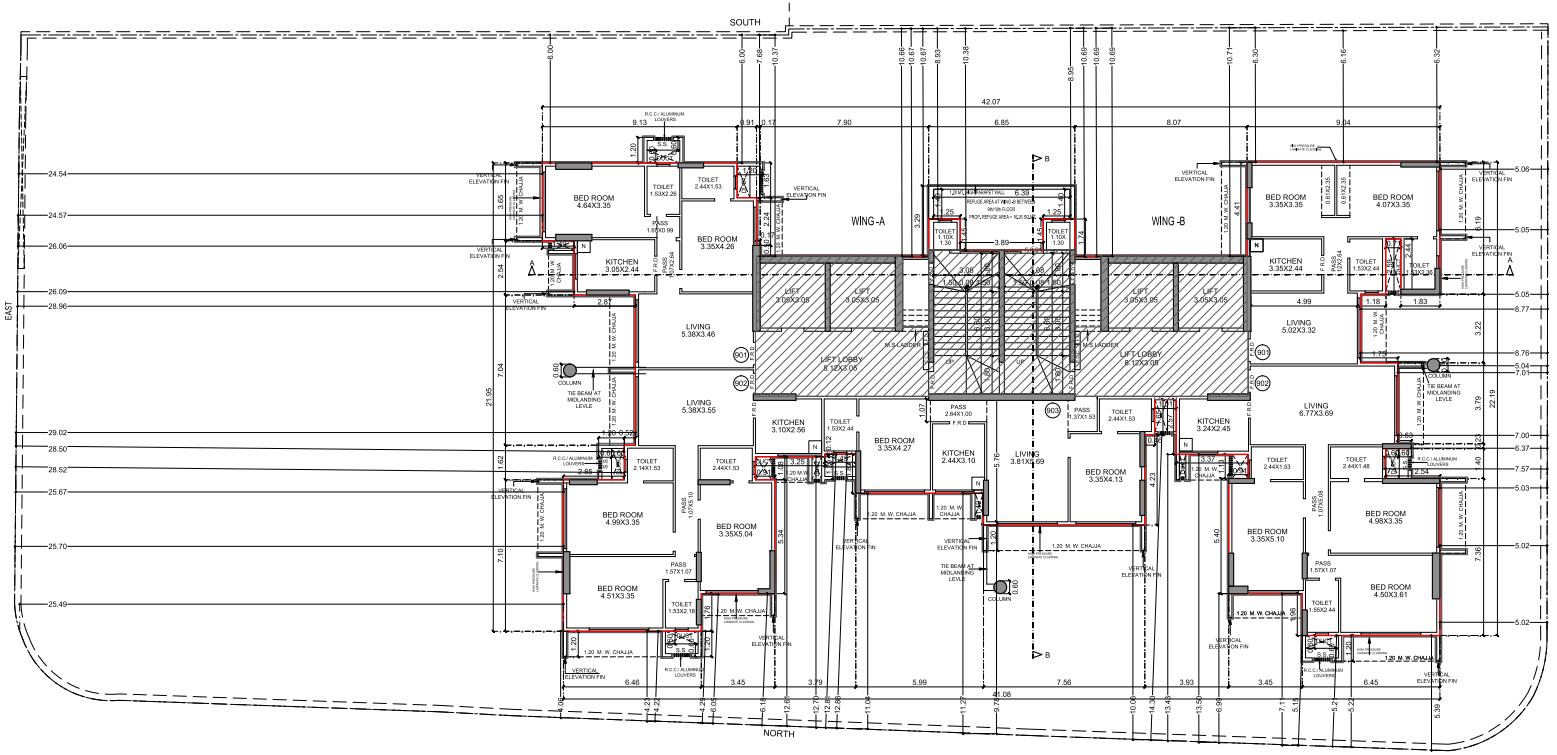

9th FLOOR PLAN

SCALE 1:100

INDEX

PROPOSED WORK

R.G

1) THIS IS DIGITALLY SIGNED & ISSUED
2) THIS CANCELS APPROVAL TO THE PREVIOUS PLANS SANCTIONED UNDER AUTO DCR FILE NO. P-5816/2020/(411 And Other)/H/W Ward/BANDRA-G/337/New DATED : 01/03/2021
3) APPROVAL SUBJECT TO CONDITIONS MENTIONED IN THIS OFFICE LETTER UNDER AUTO DCR FILE NO. P-5816/2020/(411 And Other)/H/W Ward/BANDRA-G/337/New DATED: 13.08.2021

SUSHILK UMAR RAVINDR A SAGARE	Sawant Ramchandra Sampatrao	Vijay Shankarrao Tawde
S.E.(B.P) , H/WS	A.E.(B.P),H/W WARD	E.E.(B.P),H WARD

DESCRIPTION OF PROPOSAL & PROPERTY:

PROPOSED REDEVELOPMENT OF RESIDENTIAL BUILDING ON PLOT BEARING CTS NO. 411/A , 411/B & 419 OF VILLAGE BANDRA -G, AT JUNCTION OF NORTH AVENUE ROAD, SAROJINI ROAD & 15TH ROAD , SANTACRUZ (W), MUMBAI.

NAME OF OWNER, ADDRESS & SIGNATURE :-

Mr. KALPESH PATEL PARTNER OF M/S. SEASONS AVENUES PROPERTIES
C.A TO OWNER
TRIMURTI CO.OP.HSG.SOC.LTD.

701, Seasons Avenue,
Linking Road Near Ramkrishna Math,
Khar (West) Mumbai-52

KALPESH AMBALAL PATEL

DRAWING No.	SCALE	JOB NO.	DATE	DRAWN BY	CHECK BY
7	AS SHOWN	-	10082021		

L.S. / ARCHITECTS' NAME, ADDRESS & SIGNATURE

CASA ARC
Architects Engineers Project Management Consultants Interior Designers
1st Floor, Aditya Kutir, 4th Road, Khar (West), Mumbai - 400 052

Sheru Abbas Raza

SIGNATURE OF ARCHITECT

ALL DIMENSION IN METERS.