
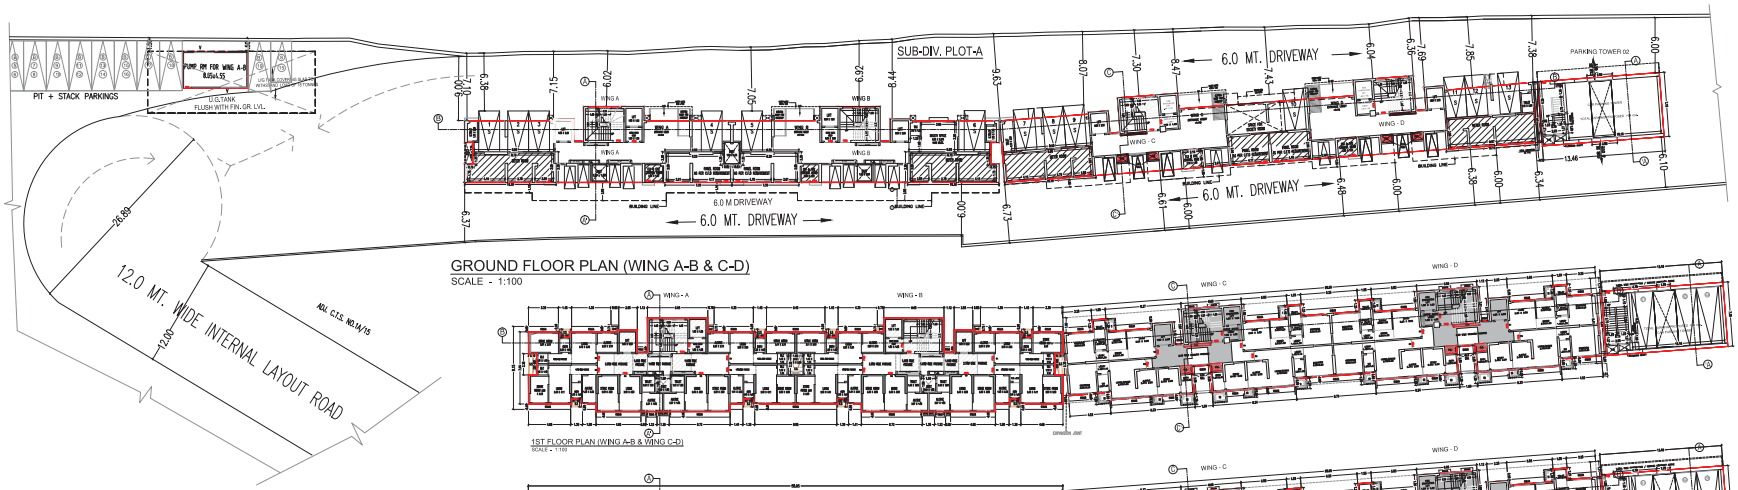


GROUND FLOOR PLAN (WING A-B & C-D)

SCALE - 1:100

1ST FLOOR PLAN (WING A-B & WING C-D)

SCALE - 1:100

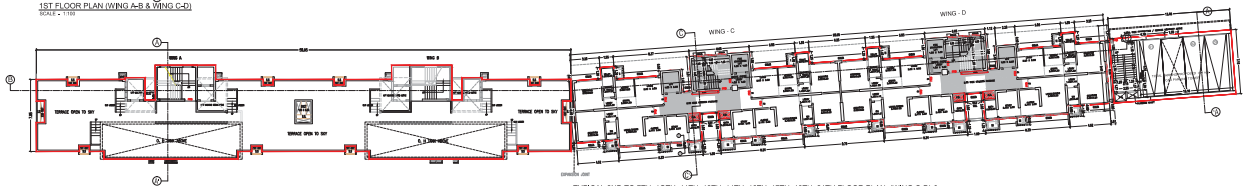


2ND FLOOR PLAN (TERRACE) (WING A-B)

SCALE - 1:100


TYPICAL 2ND TO 7TH, 10TH, 11TH, 13TH, 14TH, 16TH, 17TH, 19TH, 21TH FLOOR PLAN, (WING C-D) &

SCALE - 1:100

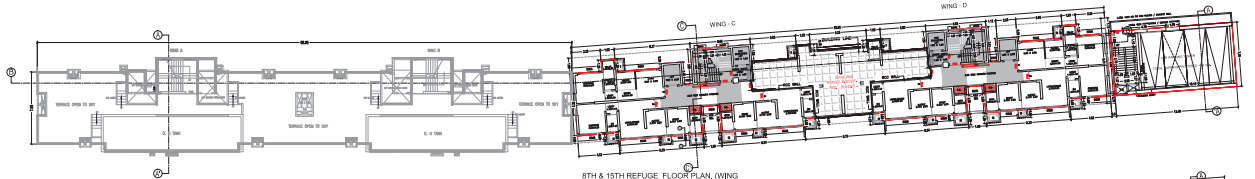

8TH & 15TH REFUGE FLOOR PLAN, (WING A-B & C-D)

SCALE - 1:100

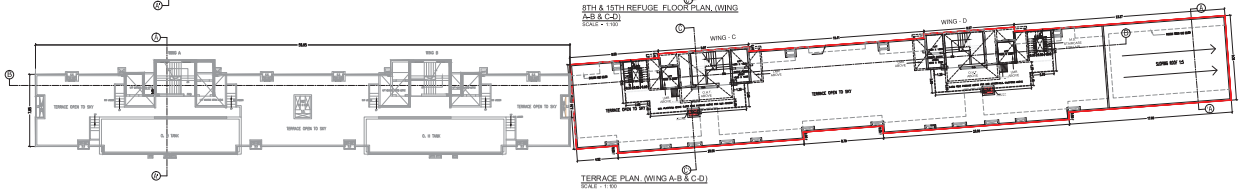

TERRACE PLAN, (WING A-B & C-D)

SCALE - 1:100

FORM-II

CONTENTS OF SHEET

STILT FLOOR PLAN,
TYPICAL 2ND TO 7TH, 10TH, 11TH, 13TH, 14TH, 16TH, 17TH, 19TH, 21TH FLOOR PLAN, (WING C-D) & 1ST FLOOR PLAN (WING A-B)
8TH & 15TH REFUGE FLOOR PLAN & TERRACE PLAN, (WING - C-D)

STAMP OF APPROVAL OF PLANS

THIS CIRCLE APPROVAL TO THE PREVIOUS PLANS ENACTED UNDER NO.CHE/EE/0606/MISC/(NEW) DATED : 10/6/2021

APPROVED SUBJECT TO THE CONDITIONS MENTIONED IN THIS OFFICE CIRCULAR NO. CHE/EE/0606/MISC/(NEW)

Bajirao Lahu Patil

EXECUTIVE ENGINEER BLDG.PROP.(E.S.)-H

PRASAD CHANDR AKANT GOKARN

S.E.(B.P.) M-I

Narsaheb Ramsing Kenjale

A.E.(B.P.) M

DESCRIPTION OF PROPOSAL AND PROPERTY.

PROPOSED RESIDENTIAL BUILDING NO.1 ON SUB-PLOT 'A' OF PROPERTY BEARING C.T.S.NO.14/1,14/2,14/3 & 14/5 OF VILLAGE AMBOLI OF ENDIVALI.

NAME OF THE OWNER	SIGNATURE
M/S. VIJAY NAGAR APARTMENTS	Manoj Ishwarlal Ajmera

DRG. NO.	DATE	SCALE	SCRUTINY BY	CHECKED BY	DRAWN BY
M.U.02	09-06-2020	AS SHOWN	GOKUL A.	MAHESH JOSHI	

NAME ADDRESS AND SIGNATURE OF L.S. / ARCHITECT

Hiren S. Thakker

Digitally signed by Hiren S. Thakker
DN: cn=Hiren S. Thakker, o=H. S. Thakker and Associates, ou, email=s-vtarchitects@yahoo.com, c=IN
Date: 2020.06.09 17:27:32 +05'30'

SHRI.HIREN S. THAKKER, (LIC.NO - T/107/LS)
M/S H. S. THAKKER & ASSOCIATES
LICENCED SURVEYOR & ENGINEERS
SHIVSIN, KAILAS PLAZA, VALLABHBAUG LANE, GHATKOPAR (E), MUMBAI - 400 075.
TEL: 2513 1851 / 2512 4427 Fax : 2512 1866
Email - svtarchitects@yahoo.com.