
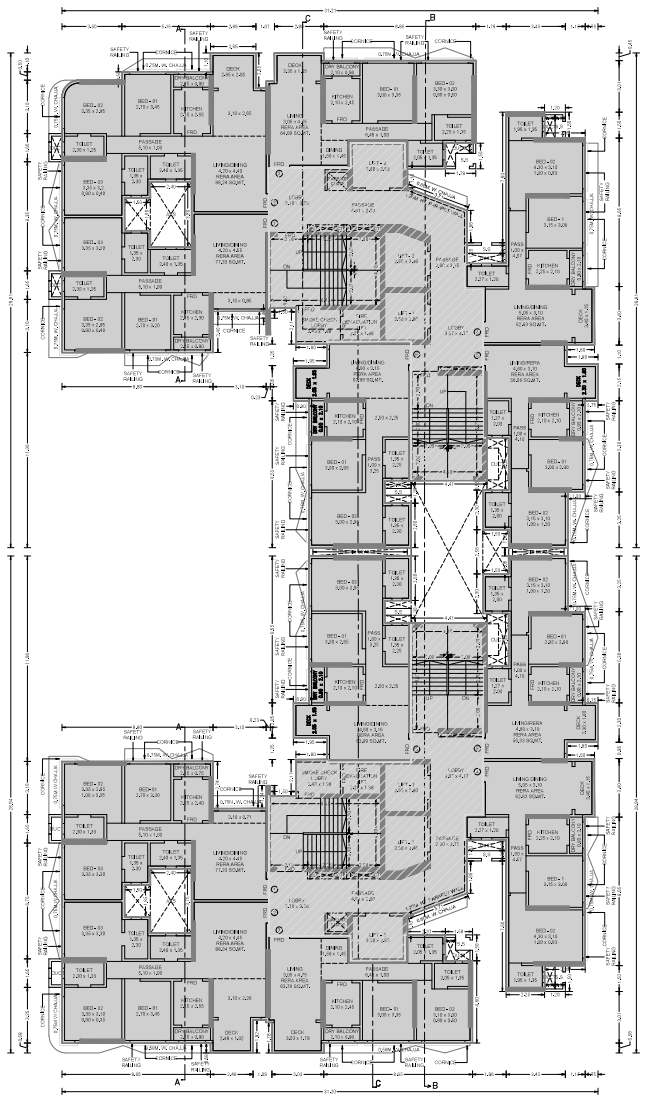



6TH & 7TH FLOOR PLAN

SCALE 1:100

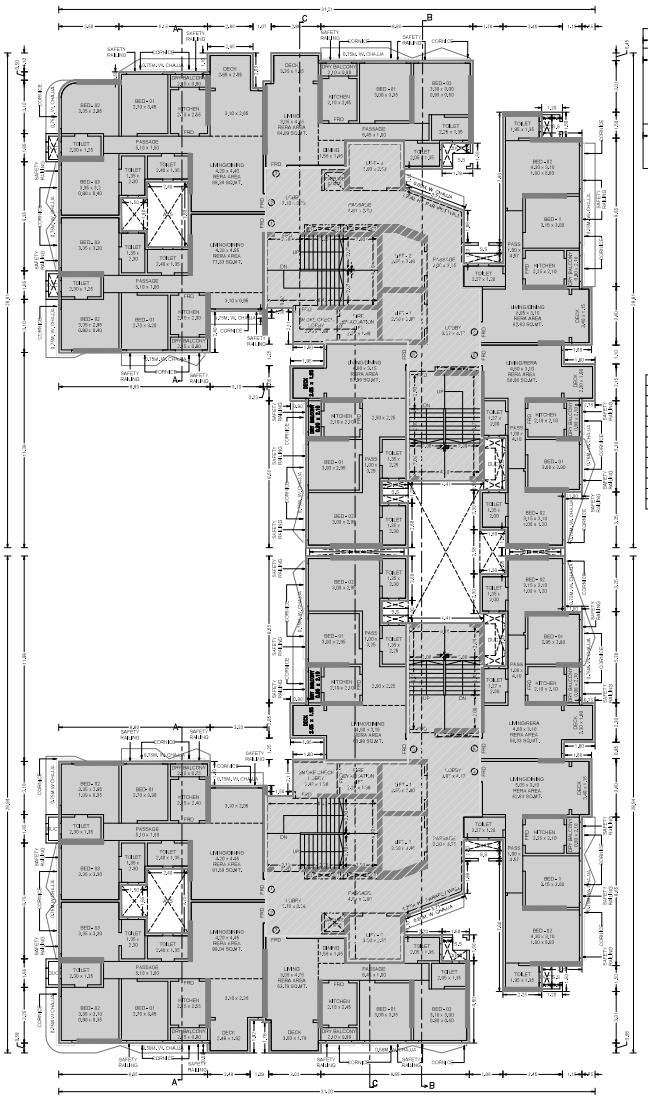

8TH FLOOR PLAN

SCALE 1:100

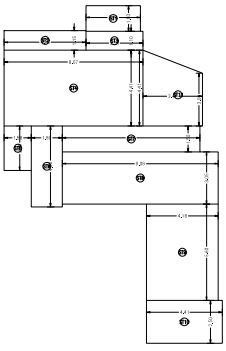

4TH TO 30TH STAIRCASE AREA LINE DIA. (WING A)

STAIRCASE AREA CALCULATION

4TH TO 30TH FLOOR (WING A)

ST1	3.16	X	1.50	X	1 NO	=	4.74 SQ.MT.
ST2	4.76	X	1.15	X	1 NO	=	5.47 SQ.MT.
ST3	3.31	X	1.10	X	1 NO	=	3.64 SQ.MT.
ST4	8.07	X	4.41	X	1 NO	=	35.59 SQ.MT.
ST5	1.58	X	2.59	X	1 NO	=	4.09 SQ.MT.
ST6	1.80	X	4.70	X	1 NO	=	8.46 SQ.MT.
ST7	8.01	X	1.50	X	1 NO	=	12.02 SQ.MT.
ST8	9.08	X	3.05	X	1 NO	=	27.69 SQ.MT.
ST9	4.18	X	5.60	X	1 NO	=	23.41 SQ.MT.
ST10	4.41	X	2.50	X	1 NO	=	11.03 SQ.MT.
ST11	4.41 + 3.08) / 2	X	5.47	X	1 NO	=	13.00 SQ.MT.
			TOTAL ADDITION			=	149.14 SQ.MT. X

PLAN FOR CONSIDERATION

HANUMANT SADASHIVRAO BURE
Digitally signed by HANUMANT SADASHIVRAO BURE
Date: 2023.09.18 17:14:37 +05'30'
E,E.(B.P.) R1 WARD

Rahul Ganesh Ishi
Digitally signed by Rahul Ganesh Ishi
Date: 2023.09.12 18:16:34 +05'30'
S.E.(B.P.) R5

Shivshant Sudhakar rao Doke
Digitally signed by Shivshant Sudhakarrao Doke
Date: 2023.09.14 13:57:52 +05'30'
A.E.(B.P.) R/C WARD

RAJESH VISHWANATH SURVE
RAJESH V. SURVE
(LICENCE SURVEYER)
LICENCE NO. : S/655/LS

SANTOSH SADASHIV SAMANT
OWNER / DEVELOPER

PROFORMA 'B'

CONTENTS OF SHEET

6TH & 7TH FLOOR PLAN.

8TH FLOOR PLAN.

4TH TO 30TH FLOOR STAIRCASE, LIFT LOBBY AREA LINE DAIL & CALCULATION (WING A).

DESCRIPTION OF PROP./ PROPERTY

PROPOSED REDEVELOPMENT OF EXISTING BUILDINGS ON PLOT BEARING C.T.S. NO.63/2, 63/4,63/5,63/7 ,63/3(PT.) & 63/10(PT.) OF VILLAGE - MAGATHANE AT BORVALI (WEST)

NAME & ADDRESS OF OWNER

SHRI SANTOSH S. SAMANT.
DIRECTOR OF
M/S. SHRADDHA PRIME PROJECT LTD.
CA TO PARADISE TOWER CHSL.

NAME, ADDRESS & SIGNATURE OF R.C.C. CONSULTANT

SHRI ABHIGIT V. PHATARPEKAR.
M/S. AVP STRUCTURAL CONSULTANTS.
SEDC, PLOT NO. 17/18, DR. BABASAHEB AMBEDIKAR ROAD, GORAI-I, BORIVALI (W),MUMBAI-400092.
EMAIL :- design@avpconsultants.in
LICENCE NO. : STR/P/148

NAME, ADDRESS & SIGNATURE OF LICENSED SURVEYOR

RAJESH V.SURVE.

C/16, AUDUMBAR CHSL, PLOT No.221,
GORAI II, BORIVALI (WEST),
MUMBAI - 400091.

RAJESH V. SURVE
(LICENCE SURVEYER)
LICENCE NO. : S/655/LS

ASSOCIATE L.S.

SAGAR MAKHELA
LANDSCAPING, CONSULTING & DESIGNING ARCHITECTS

B.M.C. FILE NO.	P-10955/2022/(63/2 AND OTHER)R/C WARD/MAGATHANE R/C.		
DRG. NO.	JOB NO.	FILE NAME	DRAWN BY
05			GAURAV A.

F:\GAURAV\2022-23\SEPTEMBER\KOSMANGO NAGAR PROPOSAL\12-09-2023.dwg