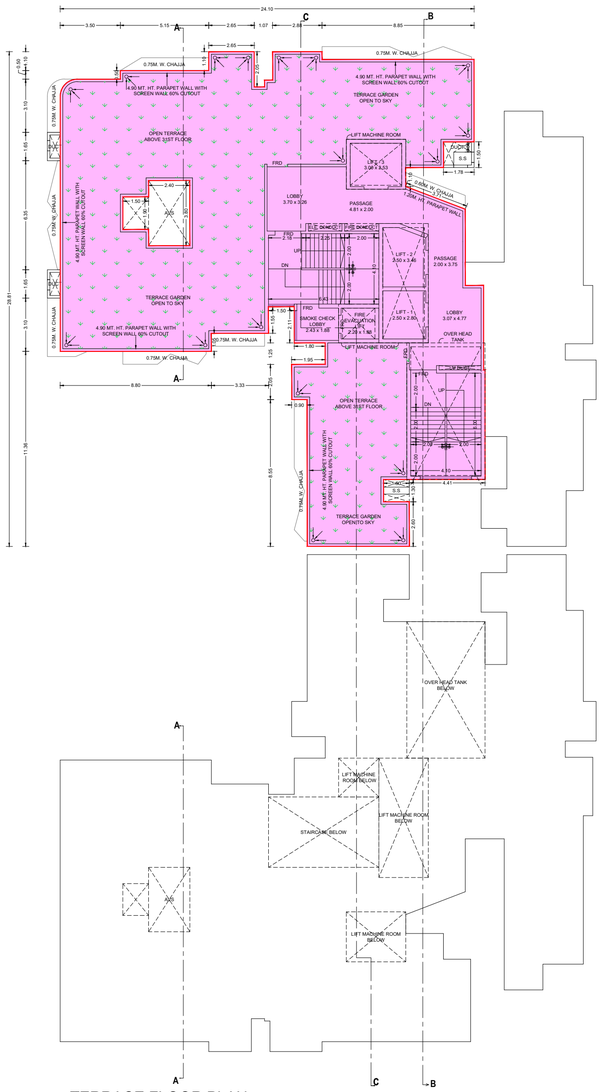
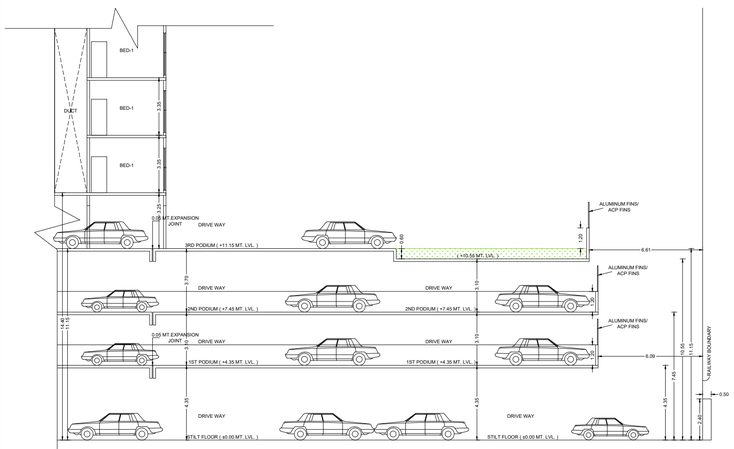
| MCGM FILE NO. | P-10955/2022/(63/2 AND OTHER ) R/C WARD/MAGATHANE R/C | 8/14 |
|---|---|---|

# TERRACE FLOOR PLAN
# SECTION A-A'
# SECTION D-D'
# SECTION E-E'



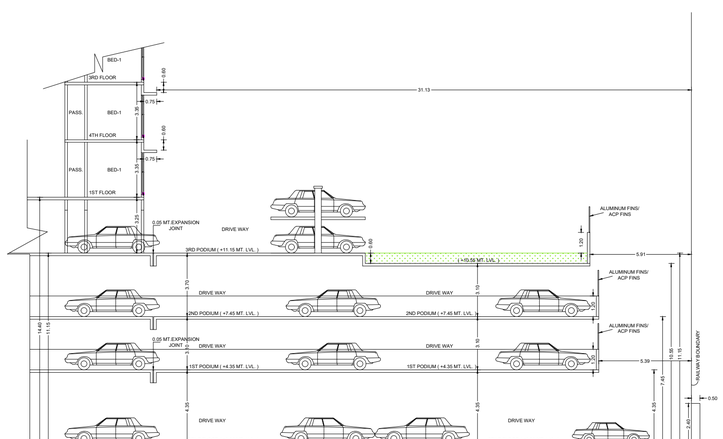

TERRACE FLOOR PLAN

SCALE 1:100



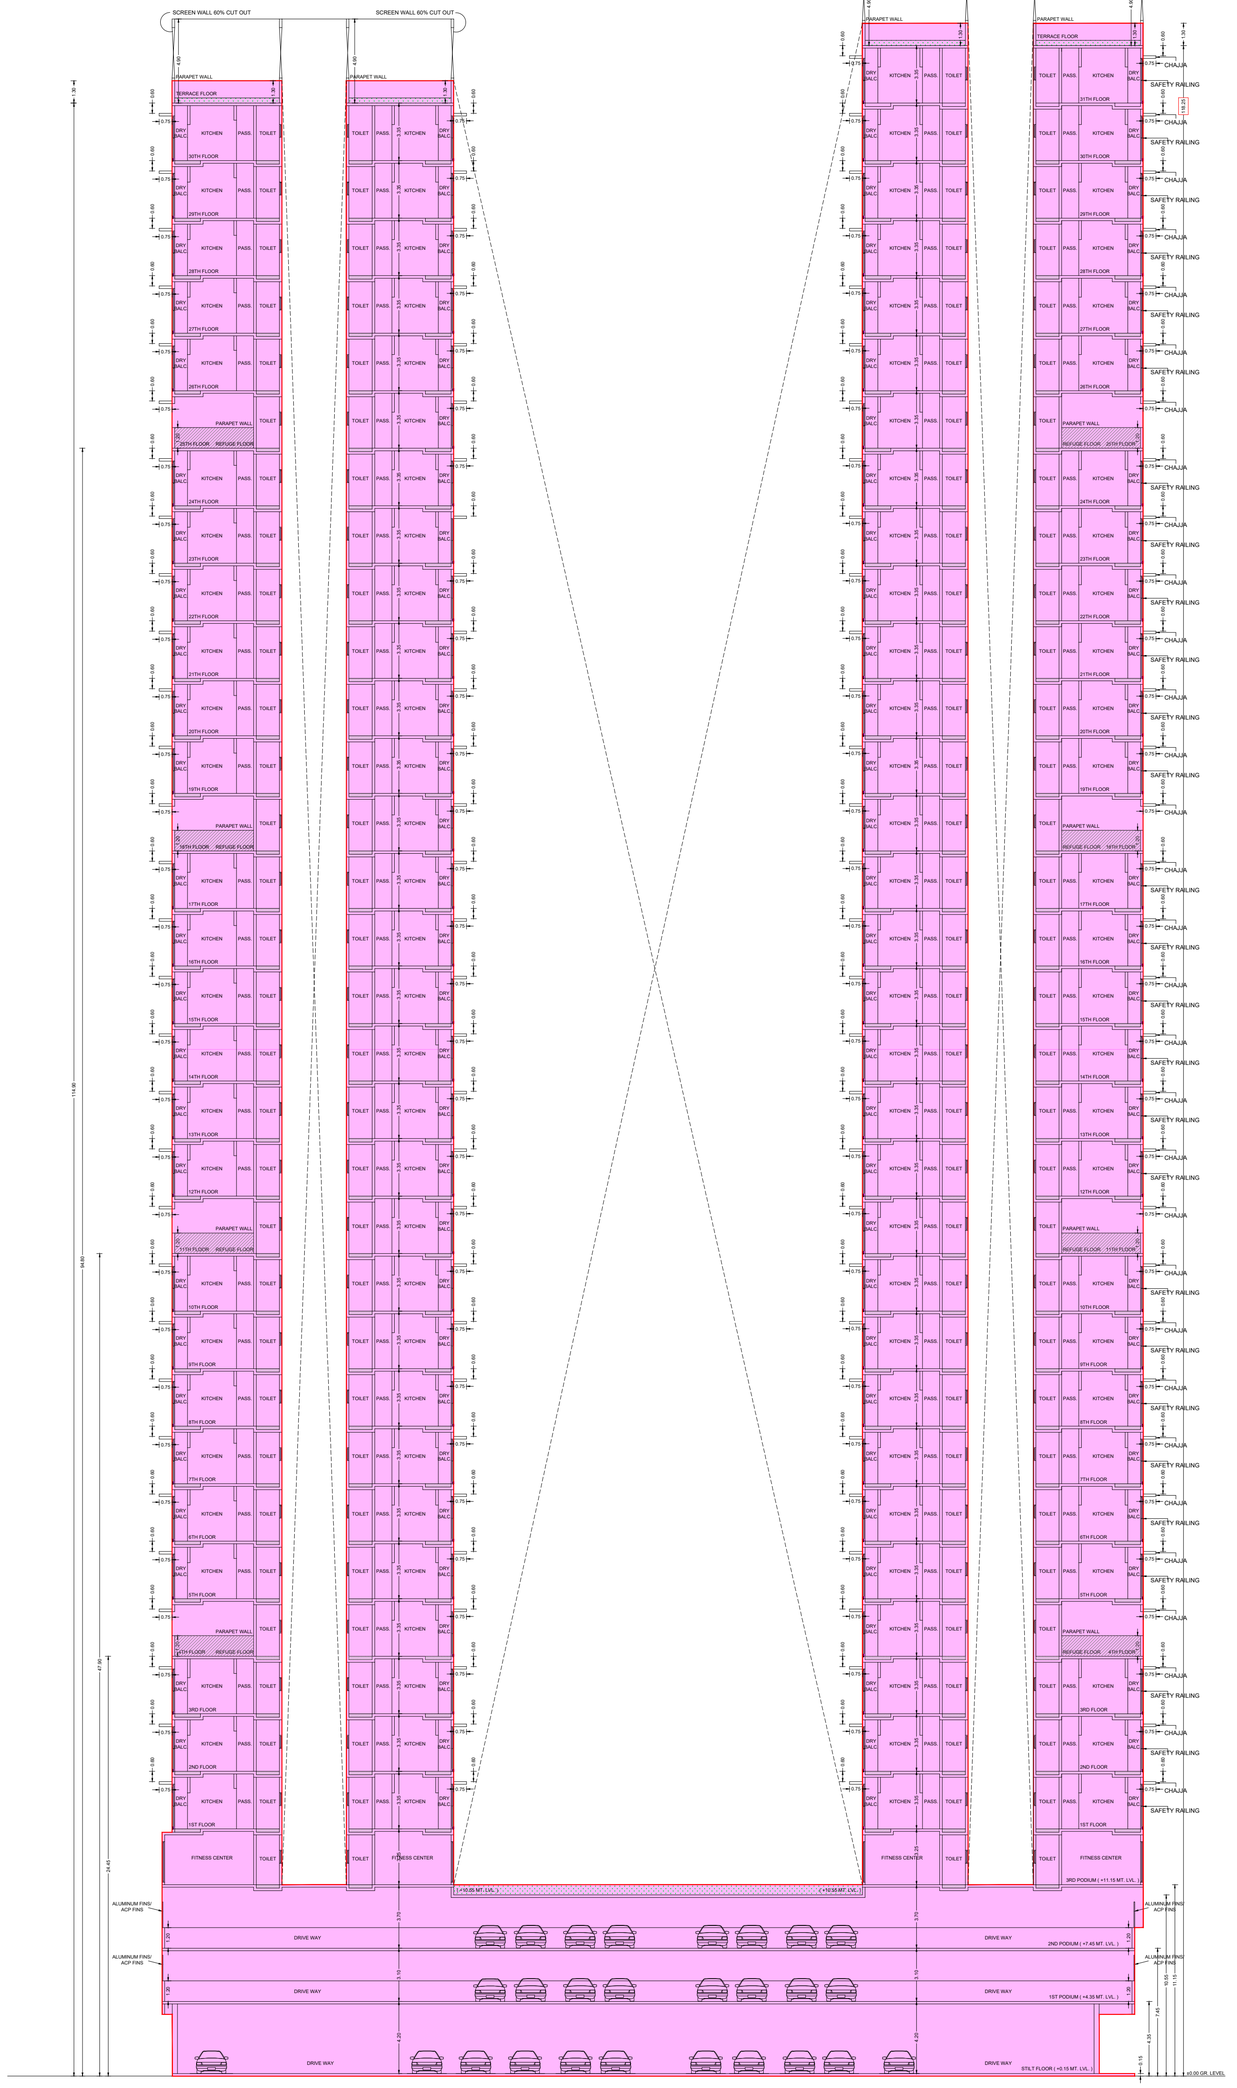

SECTION D-D'

SCALE = 1 : 100




SECTION E-E'

SCALE = 1 : 100




SECTION A-A'

SCALE = 1 : 100

PLAN FOR CONSIDERATION

HANUMANT SADASHIVRAO BURE

Digitally signed by HANUMANT SADASHIVRAO BURE
Date: 2023.09.18 17:19:14 +05'30'

E.E.(B.P.) R1 WARD

Rahul Ganesh Ishi

Digitally signed by Rahul Ganesh Ishi
Date: 2023.09.12 18:18:42 +05'30'

S.E.(B.P.) R5

Shivshant Sudhakar rao Doke

Digitally signed by Shivshant Sudhakarrao Doke
Date: 2023.09.14 13:58:34 +05'30'

A.E.(B.P.) R/C WARD

RAJESH VISHWANATH SURVE

RAJESH V. SURVE
( LICENCE SURVEYER )
LICENCE NO. : S/685/LS

SANTOSH SADASHIV SAMANT

OWNER / DEVELOPER

## PROFORMA 'B'

**CONTENTS OF SHEET**

TERRACE FLOOR PLAN,
SECTION A-A',
SECTION D-D',
SECTION E-E'.

**DESCRIPTION OF PROP./ PROPERTY**

PROPOSED REDEVELOPMENT OF EXISTING BUILDINGS ON PLOT BEARING C.T.S. NO.63/2, 63/4,63/5,63/7 ,63/3(PT) & 63/10(PT) OF VILLAGE - MAGATHANE AT BORVALI (WEST)

**NAME & ADDRESS OF OWNER**

SHRI SANTOSH S. SAMANT.
DIRECTOR OF
M/S. SHRADDHA PRIME PROJECT LTD.
CA TO PARADISE TOWER CHSL.

**NAME, ADDRESS & SIGNATURE OF R.C.C. CONSULTANT**

SHRI ABHIGIT V. PHATARPEKAR.
M/S. AVP STRUCTURAL CONSULTANTS.
5EDC, PLOT NO. 17/18, DR. BABASAHEB AMBEDKAR ROAD,
GORAI-1,BORIVALI (W),MUMBAI-400092.
EMAIL:- design@avpconsultants.in
LICENCE NO. : STR/P/148

**NAME, ADDRESS & SIGNATURE OF LICENSED SURVEYOR**

RAJESH V.SURVE.

C/16,AUDUMBAR CHSL. PLOT No.221,
GORAI II, BORVALI (WEST),
MUMBAI - 400091.

RAJESH V. SURVE
( LICENCE SURVEYER )
LICENCE NO. : S/685/LS

ASSOCIATE L.S.

SAGAR MAKHELA
LIASONING, CONSULTING & DESIGNING ARCHITECTS

| B.M.C. FILE NO. | P-10955/2022/(63/2 AND OTHER)R/C WARD MAGATHANE R/C. | | |
|---|---|---|---|
| DRG. NO. | JOB NO. | FILE NAME | DRAWN BY |
| 08 | | | GAURAV A. |

F:\GAURAV\2022-23\SEPTEMBER\KOSMANGO NAGAR\PROPOSAL\12-09-2023.dwg