SALE WING - A

SALE WING - A — CARPET AREA CALCULATION (SALE) — FLAT NO.- 1 (1ST TO 4TH FLOOR) — 2BHK — 4 NOS.

Room	Calculation		Area
LIVING/DINING	3.30 X 4.80 X 1 NO	=	15.84 sq.mt.
KITCHEN	2.15 X 3.40 X 1 NO	=	7.31 sq.mt.
BED ROOM	3.05 X 3.40 X 1 NO	=	10.37 sq.mt.
BED ROOM	2.90 X 2.95 X 1 NO	=	8.56 sq.mt.
TOILET	2.00 X 1.25 X 2 NO	=	5.00 sq.mt.
DOOR JAMB	1.05 X 0.15 X 1 NO	=	0.16 sq.mt.
	0.90 X 0.15 X 3 NO	=	0.41 sq.mt.
	0.75 X 0.15 X 2 NO	=	0.23 sq.mt.
TOTAL CARPET AREA		=	47.88 sq.mt.

SALE WING - A — FLAT NO.- 2 (1ST TO 6TH FLOOR) — 2BHK — 6 NOS

Room	Calculation		Area
LIVING/DINING	3.05 X 4.90 X 1 NO	=	14.95 sq.mt.
	1.40 X 2.30 X 1 NO	=	3.22 sq.mt.
KITCHEN	2.15 X 3.65 X 1 NO	=	7.84 sq.mt.
BED ROOM	3.05 X 3.95 X 1 NO	=	12.05 sq.mt.
	1.85 X 1.40 X 1 NO	=	2.59 sq.mt.
	1.20 X 0.90 X 1 NO	=	1.08 sq.mt.
BED ROOM	3.05 X 3.65 X 1 NO	=	11.13 sq.mt.
TOILET	2.00 X 1.25 X 1 NO	=	2.50 sq.mt.
TOILET	2.10 X 1.25 X 1 NO	=	2.63 sq.mt.
PASSAGE	3.05 X 0.90 X 1 NO	=	2.75 sq.mt.
BALCONY	3.05 X 1.05 X 1 NO	=	3.20 sq.mt.
DOOR JAMB	1.05 X 0.15 X 1 NO	=	0.16 sq.mt.
	2.00 X 0.15 X 1 NO	=	0.30 sq.mt.
	0.90 X 0.15 X 2 NO	=	0.27 sq.mt.
	0.75 X 0.15 X 2 NO	=	0.23 sq.mt.
TOTAL CARPET AREA		=	64.90 sq.mt.

SALE WING - A — FLAT NO.- 1 (5TH TO 6TH FLOOR) — 2BHK — 2 NOS.

Room	Calculation		Area
LIVING/DINING	3.30 X 6.40 X 1 NO	=	21.12 sq.mt.
KITCHEN	2.15 X 3.95 X 1 NO	=	8.49 sq.mt.
BED ROOM	3.05 X 5.00 X 1 NO	=	15.25 sq.mt.
BED ROOM	2.90 X 3.65 X 1 NO	=	10.59 sq.mt.
TOILET	2.15 X 1.25 X 2 NO	=	5.38 sq.mt.
PASSAGE	2.30 X 0.90 X 1 NO	=	2.07 sq.mt.
DOOR JAMB	1.05 X 0.15 X 1 NO	=	0.16 sq.mt.
	0.90 X 0.15 X 3 NO	=	0.41 sq.mt.
	0.75 X 0.15 X 2 NO	=	0.23 sq.mt.
TOTAL CARPET AREA		=	63.70 sq.mt.

SALE WING - A — FLAT NO.- 3 (1ST TO 6TH FLOOR) — 2BHK — 6 NOS.

Room	Calculation		Area
LIVING/DINING	3.05 X 4.90 X 1 NO	=	14.95 sq.mt.
	1.40 X 2.30 X 1 NO	=	3.22 sq.mt.
KITCHEN	2.15 X 3.65 X 1 NO	=	7.84 sq.mt.
BED ROOM	3.05 X 3.95 X 1 NO	=	12.05 sq.mt.
	1.85 X 1.40 X 1 NO	=	2.59 sq.mt.
BED ROOM	3.05 X 3.65 X 1 NO	=	11.13 sq.mt.
TOILET	2.00 X 1.25 X 1 NO	=	2.50 sq.mt.
TOILET	2.15 X 1.25 X 1 NO	=	2.69 sq.mt.
PASSAGE	4.10 X 0.90 X 1 NO	=	3.69 sq.mt.
BALCONY	3.05 X 1.05 X 1 NO	=	3.20 sq.mt.
DOOR JAMB	1.05 X 0.15 X 1 NO	=	0.16 sq.mt.
	2.00 X 0.15 X 1 NO	=	0.30 sq.mt.
	0.90 X 0.15 X 3 NO	=	0.41 sq.mt.
	0.75 X 0.15 X 2 NO	=	0.23 sq.mt.
TOTAL CARPET AREA		=	64.96 sq.mt.

SALE WING - A — FLAT NO.- 4 (1ST TO 4TH FLOOR) — 2BHK — 4 NOS.

Room	Calculation		Area
LIVING/DINING	3.05 X 4.45 X 1 NO	=	13.57 sq.mt.
	0.35 X 2.30 X 1 NO	=	0.80 sq.mt.
KITCHEN	2.15 X 2.60 X 1 NO	=	5.59 sq.mt.
BED ROOM	2.90 X 2.60 X 1 NO	=	7.54 sq.mt.
BED ROOM	3.05 X 3.05 X 1 NO	=	9.30 sq.mt.
	2.15 X 0.90 X 1 NO	=	1.94 sq.mt.
TOILET	2.00 X 1.25 X 2 NO	=	5.00 sq.mt.
PASSAGE	3.00 X 0.90 X 1 NO	=	2.70 sq.mt.
DOOR JAMB	1.05 X 0.15 X 1 NO	=	0.16 sq.mt.
	0.90 X 0.15 X 2 NO	=	0.27 sq.mt.
	0.75 X 0.15 X 2 NO	=	0.23 sq.mt.
TOTAL CARPET AREA		=	47.10 sq.mt.

SALE WING - A — FLAT NO.- 4 (5TH TO 6TH FLOOR) — 2BHK — 2 NOS.

Room	Calculation		Area
LIVING/DINING	3.05 X 5.00 X 1 NO	=	15.25 sq.mt.
	0.35 X 2.30 X 1 NO	=	0.80 sq.mt.
KITCHEN	2.15 X 3.35 X 1 NO	=	7.20 sq.mt.
BED ROOM	2.90 X 3.35 X 1 NO	=	9.72 sq.mt.
BED ROOM	3.05 X 3.95 X 1 NO	=	12.05 sq.mt.
	2.15 X 0.90 X 1 NO	=	1.94 sq.mt.
	1.80 X 1.40 X 1 NO	=	2.52 sq.mt.
TOILET	2.00 X 1.25 X 1 NO	=	2.50 sq.mt.
TOILET	2.15 X 1.25 X 1 NO	=	2.69 sq.mt.
PASSAGE	3.00 X 0.90 X 1 NO	=	2.70 sq.mt.
BALCONY	3.05 X 1.30 X 1 NO	=	3.97 sq.mt.
DOOR JAMB	1.05 X 0.15 X 1 NO	=	0.16 sq.mt.
	2.25 X 0.15 X 1 NO	=	0.34 sq.mt.
	0.90 X 0.15 X 2 NO	=	0.27 sq.mt.
	0.75 X 0.15 X 2 NO	=	0.23 sq.mt.
TOTAL CARPET AREA		=	62.34 sq.mt.

TOTAL NOS. FLATS OF SALE WING - A = 24 NOS.

SALE WING - B

SALE WING - B — FLAT NO.- 1 (1ST TO 5TH FLOOR) — 3BHK — 5 NOS.

Room	Calculation		Area
LIVING/DINING	5.10 X 3.35 X 1 NO	=	17.09 sq.mt.
	3.15 X 1.80 X 1 NO	=	5.67 sq.mt.
KITCHEN	3.10 X 2.35 X 1 NO	=	7.29 sq.mt.
BED ROOM	4.90 X 3.20 X 1 NO	=	15.68 sq.mt.
BED ROOM	4.85 X 3.20 X 1 NO	=	15.52 sq.mt.
BED ROOM	3.80 X 3.05 X 1 NO	=	11.59 sq.mt.
TOILET	2.65 X 1.25 X 1 NO	=	3.31 sq.mt.
TOILET	1.25 X 2.30 X 2 NO	=	5.75 sq.mt.
PASSAGE	1.60 X 0.95 X 1 NO	=	1.52 sq.mt.
	0.90 X 1.40 X 2 NO	=	2.52 sq.mt.
BALCONY	1.70 X 3.35 X 1 NO	=	5.70 sq.mt.
DOOR JAMB	1.05 X 0.15 X 1 NO	=	0.16 sq.mt.
	2.00 X 0.15 X 1 NO	=	0.30 sq.mt.
	0.90 X 0.15 X 4 NO	=	0.54 sq.mt.
	0.75 X 0.15 X 3 NO	=	0.34 sq.mt.
TOTAL CARPET AREA		=	92.98 sq.mt.

SALE WING - B — FLAT NO.- 1 (6TH FLOOR) — 1BHK — 1 NOS.

Room	Calculation		Area
LIVING/DINING	5.10 X 3.35 X 1 NO	=	17.09 sq.mt.
	2.10 X 0.85 X 1 NO	=	1.79 sq.mt.
	1.05 X 1.10 X 1 NO	=	1.16 sq.mt.
KITCHEN	2.85 X 2.35 X 1 NO	=	6.70 sq.mt.
BED ROOM	3.50 X 3.05 X 1 NO	=	10.68 sq.mt.
	0.90 X 0.45 X 1 NO	=	0.41 sq.mt.
TOILET	1.20 X 1.95 X 1 NO	=	2.34 sq.mt.
PASSAGE	3.95 X 0.90 X 1 NO	=	3.56 sq.mt.
BALCONY	1.70 X 3.35 X 1 NO	=	5.70 sq.mt.
DOOR JAMB	1.05 X 0.15 X 1 NO	=	0.16 sq.mt.
	2.00 X 0.15 X 1 NO	=	0.30 sq.mt.
	0.90 X 0.15 X 1 NO	=	0.14 sq.mt.
	0.75 X 0.15 X 1 NO	=	0.11 sq.mt.
TOTAL CARPET AREA		=	50.14 sq.mt.

SALE WING - B — FLAT NO.- 2 (1ST TO 6TH FLOOR) — 3BHK — 6 NOS.

Room	Calculation		Area
LIVING/DINING	3.05 X 4.90 X 1 NO	=	14.95 sq.mt.
	2.60 X 2.30 X 1 NO	=	5.98 sq.mt.
KITCHEN	2.45 X 3.35 X 1 NO	=	8.20 sq.mt.
BED ROOM	3.20 X 4.90 X 1 NO	=	15.68 sq.mt.
BED ROOM	3.05 X 3.85 X 1 NO	=	11.74 sq.mt.
BED ROOM	3.20 X 3.50 X 1 NO	=	11.20 sq.mt.
TOILET	2.45 X 1.25 X 2 NO	=	6.13 sq.mt.
TOILET	2.15 X 1.25 X 1 NO	=	2.69 sq.mt.
PASSAGE	3.20 X 0.90 X 1 NO	=	2.88 sq.mt.
BALCONY	3.05 X 1.25 X 1 NO	=	3.81 sq.mt.
BALCONY	3.20 X 1.25 X 1 NO	=	4.00 sq.mt.
DOOR JAMB	1.05 X 0.15 X 1 NO	=	0.16 sq.mt.
	2.10 X 0.15 X 1 NO	=	0.32 sq.mt.
	1.75 X 0.15 X 1 NO	=	0.26 sq.mt.
	0.90 X 0.15 X 4 NO	=	0.54 sq.mt.
	0.75 X 0.15 X 3 NO	=	0.34 sq.mt.
TOTAL CARPET AREA		=	88.88 sq.mt.

TOTAL NOS. FLATS OF SALE WING - B = 12 NOS.

SALE WING - C

SALE WING - C — FLAT NO.- 1 (1ST TO 5TH FLOOR) — 3BHK — 5 NOS. (as Sale Wing - B Flat No.- 1 above) — TOTAL CARPET AREA = 92.98 sq.mt.

SALE WING - C — FLAT NO.- 2 (1ST FLOOR) — 3BHK — 1 NOS.

Room	Calculation		Area
LIVING/DINING	3.05 X 4.60 X 1 NO	=	14.03 sq.mt.
	2.60 X 2.30 X 1 NO	=	5.98 sq.mt.
	1.40 X 1.20 X 1 NO	=	1.68 sq.mt.
KITCHEN	2.45 X 3.35 X 1 NO	=	8.21 sq.mt.
BED ROOM	3.20 X 4.40 X 1 NO	=	14.08 sq.mt.
BED ROOM	3.05 X 3.35 X 1 NO	=	10.22 sq.mt.
BED ROOM	3.20 X 4.10 X 1 NO	=	13.12 sq.mt.
TOILET	2.45 X 1.25 X 2 NO	=	6.13 sq.mt.
TOILET	2.15 X 1.25 X 1 NO	=	2.69 sq.mt.
PASSAGE	3.20 X 0.90 X 1 NO	=	2.88 sq.mt.
DOOR JAMB	1.05 X 0.15 X 1 NO	=	0.16 sq.mt.
	0.90 X 0.15 X 4 NO	=	0.54 sq.mt.
	0.75 X 0.15 X 3 NO	=	0.34 sq.mt.
TOTAL CARPET AREA		=	80.06 sq.mt.

SALE WING - C — FLAT NO.- 2 (2ND TO 5TH FLOOR) — 3BHK — 4 NOS.

Room	Calculation		Area
LIVING/DINING	3.05 X 3.95 X 1 NO	=	12.05 sq.mt.
	2.60 X 2.30 X 1 NO	=	5.98 sq.mt.
	1.40 X 1.20 X 1 NO	=	1.68 sq.mt.
KITCHEN	2.45 X 3.35 X 1 NO	=	8.21 sq.mt.
BED ROOM	3.20 X 4.40 X 1 NO	=	14.08 sq.mt.
BED ROOM	3.05 X 3.35 X 1 NO	=	10.22 sq.mt.
BED ROOM	3.20 X 3.50 X 1 NO	=	11.20 sq.mt.
TOILET	2.45 X 1.25 X 2 NO	=	6.13 sq.mt.
TOILET	2.15 X 1.25 X 1 NO	=	2.69 sq.mt.
PASSAGE	3.20 X 0.90 X 1 NO	=	2.88 sq.mt.
BALCONY	3.05 X 1.00 X 1 NO	=	3.05 sq.mt.
BALCONY	3.20 X 1.25 X 1 NO	=	4.00 sq.mt.
DOOR JAMB	1.05 X 0.15 X 1 NO	=	0.16 sq.mt.
	2.10 X 0.15 X 1 NO	=	0.32 sq.mt.
	1.75 X 0.15 X 1 NO	=	0.26 sq.mt.
	0.90 X 0.15 X 4 NO	=	0.54 sq.mt.
	0.75 X 0.15 X 3 NO	=	0.34 sq.mt.
TOTAL CARPET AREA		=	83.79 sq.mt.

TOTAL NOS. FLATS OF SALE WING - C = 10 NOS.

SALE WING - D

SALE WING - D — FLAT NO.- 1 (1ST TO 4TH FLOOR) — 2BHK — 4 NOS. (as Sale Wing - A Flat No.- 1) — TOTAL CARPET AREA = 47.88 sq.mt.

SALE WING - D — FLAT NO.- 2 (1ST TO 5TH FLOOR) — 2BHK — 5 NOS.

Room	Calculation		Area
LIVING/DINING	3.05 X 4.60 X 1 NO	=	14.03 sq.mt.
	1.40 X 2.30 X 1 NO	=	3.22 sq.mt.
	2.22 X 1.20 X 1 NO	=	2.66 sq.mt.
KITCHEN	2.15 X 3.35 X 1 NO	=	7.20 sq.mt.
BED ROOM	3.05 X 4.30 X 1 NO	=	13.12 sq.mt.
	1.85 X 1.40 X 1 NO	=	2.59 sq.mt.
	1.10 X 0.90 X 1 NO	=	0.99 sq.mt.
BED ROOM	3.05 X 3.35 X 1 NO	=	10.22 sq.mt.
TOILET	2.00 X 1.25 X 2 NO	=	5.00 sq.mt.
PASSAGE	3.15 X 0.90 X 1 NO	=	2.84 sq.mt.
DOOR JAMB	1.05 X 0.15 X 1 NO	=	0.16 sq.mt.
	0.90 X 0.15 X 2 NO	=	0.27 sq.mt.
	0.75 X 0.15 X 2 NO	=	0.23 sq.mt.
TOTAL CARPET AREA		=	62.53 sq.mt.

SALE WING - D — FLAT NO.- 1 (5TH FLOOR) — 2BHK — 1 NOS.

Room	Calculation		Area
LIVING/DINING	3.30 X 6.40 X 1 NO	=	21.12 sq.mt.
KITCHEN	2.15 X 3.95 X 1 NO	=	8.49 sq.mt.
BED ROOM	3.05 X 5.00 X 1 NO	=	15.25 sq.mt.
BED ROOM	2.90 X 3.65 X 1 NO	=	10.59 sq.mt.
TOILET	2.15 X 1.25 X 2 NO	=	5.38 sq.mt.
PASSAGE	2.30 X 0.90 X 1 NO	=	2.07 sq.mt.
DOOR JAMB	1.05 X 0.15 X 1 NO	=	0.16 sq.mt.
	0.90 X 0.15 X 3 NO	=	0.41 sq.mt.
	0.75 X 0.15 X 2 NO	=	0.23 sq.mt.
TOTAL CARPET AREA		=	63.70 sq.mt.

SALE WING - D — FLAT NO.- 3 (1ST TO 5TH FLOOR) — 2BHK — 5 NOS.

Room	Calculation		Area
LIVING/DINING	3.05 X 4.60 X 1 NO	=	14.03 sq.mt.
	1.40 X 2.30 X 1 NO	=	3.22 sq.mt.
	2.22 X 1.20 X 1 NO	=	2.66 sq.mt.
KITCHEN	2.15 X 3.35 X 1 NO	=	7.20 sq.mt.
BED ROOM	3.05 X 4.40 X 1 NO	=	13.42 sq.mt.
	1.80 X 1.40 X 1 NO	=	2.52 sq.mt.
BED ROOM	3.05 X 3.35 X 1 NO	=	10.22 sq.mt.
TOILET	2.15 X 1.25 X 1 NO	=	2.69 sq.mt.
TOILET	2.00 X 1.25 X 1 NO	=	2.50 sq.mt.
PASSAGE	4.10 X 0.90 X 1 NO	=	3.69 sq.mt.
DOOR JAMB	1.05 X 0.15 X 1 NO	=	0.16 sq.mt.
	0.90 X 0.15 X 3 NO	=	0.41 sq.mt.
	0.75 X 0.15 X 2 NO	=	0.23 sq.mt.
TOTAL CARPET AREA		=	62.95 sq.mt.

SALE WING - D — FLAT NO.- 4 (1ST TO 4TH FLOOR) — 2BHK — 4 NOS. (as Sale Wing - A Flat No.- 4) — TOTAL CARPET AREA = 47.10 sq.mt.

SALE WING - D — FLAT NO.- 4 (5TH FLOOR) — 2BHK — 1 NOS. (as Sale Wing - A Flat No.- 4, 5th to 6th floor) — TOTAL CARPET AREA = 62.34 sq.mt.

TOTAL NOS. FLATS OF SALE WING - D = 20 NOS.

SALE SHOP AREA CALCULATION

Shop	Calculation		Area
SHOP NO. 4 (SALE)	2.40 X 2.95 X 1 NO	=	7.08 sq.mt.
	1.40 X 1.30 X 1 NO	=	1.82 sq.mt.
	0.90 X 1.20 X 1 NO	=	1.08 sq.mt.
	0.10 X 0.75 X 1 NO	=	0.08 sq.mt.
TOTAL CARPET AREA		=	10.06 sq.mt.
SHOP NO. 7 (SALE)	3.05 X 8.47 X 1 NO	=	25.83 sq.mt.
	2.05 X 1.30 X 1 NO	=	2.67 sq.mt.
	0.90 X 1.20 X 1 NO	=	1.08 sq.mt.
	0.10 X 0.75 X 1 NO	=	0.08 sq.mt.
TOTAL CARPET AREA		=	29.66 sq.mt.
SHOP NO. 8 (SALE)	3.11 X 4.72 X 1 NO	=	14.68 sq.mt.
	2.11 X 1.30 X 1 NO	=	2.74 sq.mt.
	0.90 X 1.20 X 1 NO	=	1.08 sq.mt.
	0.10 X 0.75 X 1 NO	=	0.08 sq.mt.
TOTAL CARPET AREA		=	18.58 sq.mt.
SHOP NO. 9 (SALE)	2.34 X 8.47 X 1 NO	=	19.82 sq.mt.
	1.34 X 1.30 X 1 NO	=	1.74 sq.mt.
	0.90 X 1.20 X 1 NO	=	1.08 sq.mt.
	0.10 X 0.75 X 1 NO	=	0.08 sq.mt.
TOTAL CARPET AREA		=	22.72 sq.mt.
SHOP NO. 10 (SALE)	2.90 X 4.72 X 1 NO	=	13.69 sq.mt.
	1.90 X 1.30 X 1 NO	=	2.47 sq.mt.
	0.90 X 1.20 X 1 NO	=	1.08 sq.mt.
	0.10 X 0.75 X 1 NO	=	0.08 sq.mt.
TOTAL CARPET AREA		=	17.32 sq.mt.
SHOP NO. 11 (SALE)	2.65 X 6.17 X 1 NO	=	16.35 sq.mt.
	3.10 X 2.70 X 1 NO	=	8.37 sq.mt.
	2.05 X 1.30 X 1 NO	=	2.67 sq.mt.
	0.90 X 1.20 X 1 NO	=	1.08 sq.mt.
	0.10 X 0.75 X 1 NO	=	0.08 sq.mt.
TOTAL CARPET AREA		=	28.55 sq.mt.
SHOP NO. 12 (SALE)	2.40 X 4.72 X 1 NO	=	11.32 sq.mt.
	1.40 X 1.30 X 1 NO	=	1.82 sq.mt.
	0.90 X 1.20 X 1 NO	=	1.08 sq.mt.
	0.10 X 0.75 X 1 NO	=	0.08 sq.mt.
TOTAL CARPET AREA		=	14.30 sq.mt.
SHOP NO. 13 (SALE)	3.00 X 8.72 X 1 NO	=	26.16 sq.mt.
	1.95 X 1.35 X 1 NO	=	2.63 sq.mt.
	0.90 X 1.20 X 1 NO	=	1.08 sq.mt.
	0.15 X 0.75 X 1 NO	=	0.10 sq.mt.
TOTAL CARPET AREA		=	29.97 sq.mt.
SHOP NO. 14 (SALE)	3.00 X 6.02 X 1 NO	=	18.06 sq.mt.
	2.10 X 2.75 X 1 NO	=	5.78 sq.mt.
	1.05 X 1.35 X 1 NO	=	1.42 sq.mt.
	0.90 X 1.20 X 1 NO	=	1.08 sq.mt.
	0.15 X 0.75 X 1 NO	=	0.10 sq.mt.
TOTAL CARPET AREA		=	26.44 sq.mt.
SHOP NO. 15 (SALE)	3.15 X 4.72 X 1 NO	=	14.87 sq.mt.
	2.15 X 1.30 X 1 NO	=	2.80 sq.mt.
	0.90 X 1.20 X 1 NO	=	1.08 sq.mt.
	0.10 X 0.75 X 1 NO	=	0.08 sq.mt.
TOTAL CARPET AREA		=	18.83 sq.mt.
SHOP NO. 16 (SALE)	3.10 X 4.72 X 1 NO	=	14.63 sq.mt.
	2.10 X 1.30 X 1 NO	=	2.73 sq.mt.
	0.90 X 1.20 X 1 NO	=	1.08 sq.mt.
	0.10 X 0.75 X 1 NO	=	0.08 sq.mt.
TOTAL CARPET AREA		=	18.52 sq.mt.
SHOP NO. 17 (SALE)	2.50 X 4.72 X 1 NO	=	11.80 sq.mt.
	1.50 X 1.30 X 1 NO	=	1.95 sq.mt.
	0.90 X 1.20 X 1 NO	=	1.08 sq.mt.
	0.10 X 0.75 X 1 NO	=	0.08 sq.mt.
TOTAL CARPET AREA		=	14.91 sq.mt.

REHAB SHOP AREA CALCULATION


Shop	Calculation		Area
SHOP NO. 1 (REHAB) Annx. No.- SGM/HE/04300051	2.50 X 1.50 X 1 NO	=	3.75 sq.mt.
	1.50 X 1.15 X 1 NO	=	1.72 sq.mt.
	0.90 X 1.05 X 1 NO	=	0.95 sq.mt.
TOTAL CARPET AREA		=	6.42 sq.mt.
SHOP NO. 2 (REHAB) Annx. No.- SGM/HE/04300053	2.35 X 4.66 X 1 NO	=	10.95 sq.mt.
	1.35 X 1.30 X 1 NO	=	1.75 sq.mt.
	0.90 X 1.20 X 1 NO	=	1.08 sq.mt.
TOTAL CARPET AREA		=	13.78 sq.mt.
SHOP NO. 3 (REHAB) Annx. No.- SGM/HE/04300020	2.50 X 4.66 X 1 NO	=	11.65 sq.mt.
	1.52 X 1.30 X 1 NO	=	1.98 sq.mt.
	0.90 X 1.20 X 1 NO	=	1.08 sq.mt.
TOTAL CARPET AREA		=	14.71 sq.mt.
SHOP NO. 5 (REHAB) Annx. No.- SGM/HE/04300019	2.52 X 6.76 X 1 NO	=	17.04 sq.mt.
	1.52 X 1.85 X 1 NO	=	2.81 sq.mt.
	0.90 X 1.20 X 1 NO	=	1.08 sq.mt.
TOTAL CARPET AREA		=	20.93 sq.mt.

REHAB OFFICE AREA CALCULATION

Office	Calculation		Area
NO. 6 (REHAB) Annx. No.- SGM/HE/04300070	2.45 X 7.32 X 1 NO	=	17.93 sq.mt.
	1.45 X 1.30 X 1 NO	=	1.89 sq.mt.
	0.90 X 1.20 X 1 NO	=	1.08 sq.mt.
TOTAL CARPET AREA		=	20.90 sq.mt.

LEVEL - 1 :- 32 NOS. OF PARKINGS
LEVEL - 2 :- 32 NOS. OF PARKINGS
LEVEL - 3 :- 32 NOS. OF PARKINGS

TOTAL PARKING IN PARKING SYSTEM = 96 NOS.
PARKING IN STILT (GR. FLOOR) = 02 NOS.
TOTAL PARKING PROPOSED = 98 NOS.

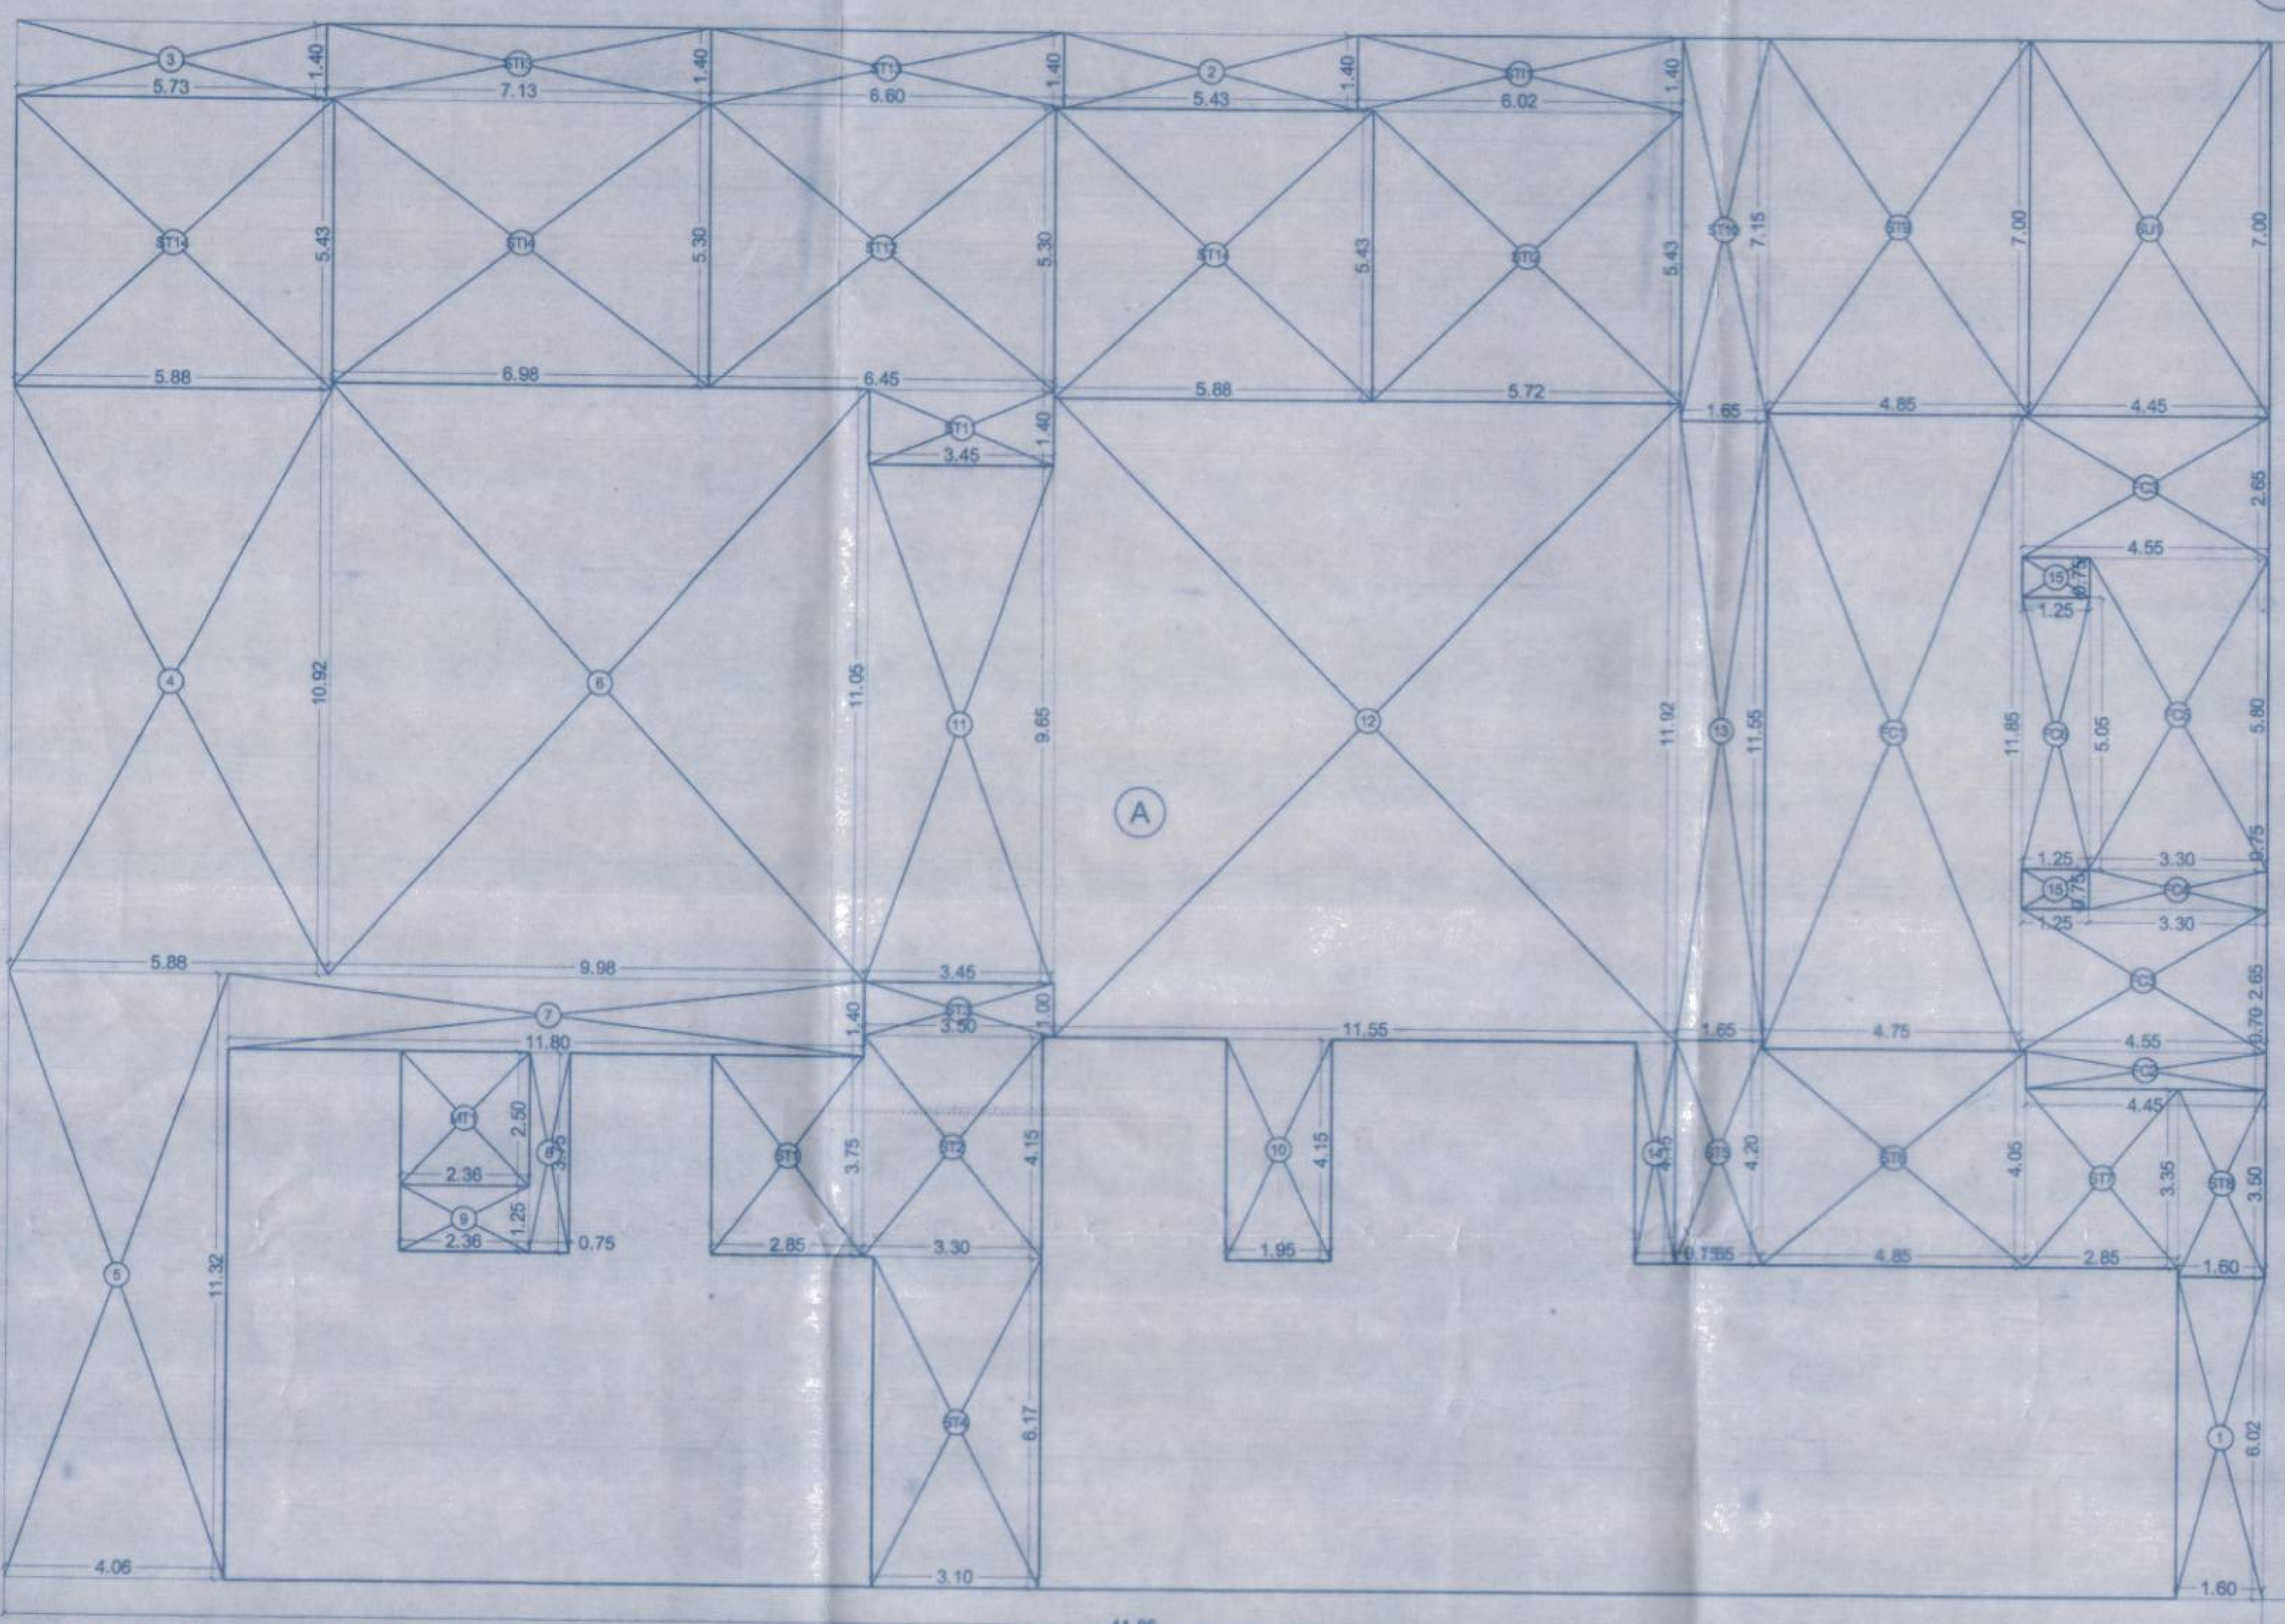

BUILT UP AREA DIAGRAM
GROUND FLOOR (SALE)
SCALE :- 1:100

BUILT UP AREA CALCULATION (SALE)

GROUND FLOOR - SALE	Calculation		Area	
A	41.86 X 29.07 X 1 NO	=	1216.87 SQ.MT.	
	TOTAL ADDITION	=	1216.87 SQ.MT.	X

DEDUCTIONS

No.	Calculation		Area	
1	1.60 X 6.02 X 1 NO	=	9.63 SQ.MT.	
2	5.43 X 1.40 X 1 NO	=	7.60 SQ.MT.	
3	5.73 X 1.40 X 1 NO	=	8.02 SQ.MT.	
4	5.88 X 10.92 X 1 NO	=	64.21 SQ.MT.	
5	4.06 X 11.32 X 1 NO	=	45.96 SQ.MT.	
6	9.98 X 11.05 X 1 NO	=	110.28 SQ.MT.	
7	11.80 X 1.40 X 1 NO	=	16.52 SQ.MT.	
8	0.75 X 3.75 X 1 NO	=	2.81 SQ.MT.	
9	2.36 X 1.25 X 1 NO	=	2.95 SQ.MT.	
10	1.95 X 4.15 X 1 NO	=	8.09 SQ.MT.	
11	3.45 X 9.65 X 1 NO	=	33.29 SQ.MT.	
12	11.55 X 11.92 X 1 NO	=	137.68 SQ.MT.	
13	1.65 X 11.55 X 1 NO	=	19.06 SQ.MT.	
14	0.75 X 4.15 X 1 NO	=	3.11 SQ.MT.	
15	1.25 X 0.75 X 2 NOS	=	1.88 SQ.MT.	
	TOTAL DEDUCTION	=	471.09 SQ.MT.	Y1

STAIRCASE, LIFT, LOBBY, ENTRANCE LOBBY & CAR LIFT AREA CALCULATION

GROUND FLOOR - SALE	Calculation		Area	
ST1	2.85 X 3.75 X 1 NO	=	10.69 SQ.MT.	
ST2	3.30 X 4.15 X 1 NO	=	13.70 SQ.MT.	
ST3	3.50 X 1.00 X 1 NO	=	3.50 SQ.MT.	
ST4	3.10 X 6.17 X 1 NO	=	19.13 SQ.MT.	
ST5	1.65 X 4.20 X 1 NO	=	6.93 SQ.MT.	
ST6	4.85 X 4.05 X 1 NO	=	19.64 SQ.MT.	
ST7	2.85 X 3.35 X 1 NO	=	9.55 SQ.MT.	
ST8	1.60 X 3.50 X 1 NO	=	5.60 SQ.MT.	
ST9	4.85 X 7.00 X 1 NO	=	33.95 SQ.MT.	
ST10	1.65 X 7.15 X 1 NO	=	11.80 SQ.MT.	
ST11	3.45 X 1.40 X 1 NO	=	4.83 SQ.MT.	
ST12	6.45 X 5.30 X 1 NO	=	34.19 SQ.MT.	
ST13	6.60 X 1.40 X 1 NO	=	9.24 SQ.MT.	
ST14	5.88 X 5.43 X 2 NOS	=	63.86 SQ.MT.	
TOTAL STAIRCASE, LIFT, LOBBY & CAR LIFT AREA		=	246.61 SQ.MT.	Y2

SUB STATION AREA CALCULATION

GROUND FLOOR - SALE	Calculation		Area	
SU1	4.45 X 7.00 X 1 NO	=	31.15 SQ.MT.	
TOTAL SUB STATION AREA		=	31.15 SQ.MT.	Y3

FITNESS CENTER AREA CALCULATION

GROUND FLOOR - SALE	Calculation		Area	
FC1	4.75 X 11.85 X 1 NO	=	56.29 SQ.MT.	
FC2	4.45 X 0.70 X 1 NO	=	3.12 SQ.MT.	
FC3	4.55 X 2.65 X 2 NOS	=	24.12 SQ.MT.	
FC4	3.30 X 0.75 X 1 NO	=	2.48 SQ.MT.	
FC5	3.30 X 5.80 X 1 NO	=	19.14 SQ.MT.	
FC6	1.25 X 5.05 X 1 NO	=	6.31 SQ.MT.	
TOTAL FITNESS CENTER AREA		=	111.46 SQ.MT.	Y4


METER ROOM AREA CALCULATION

GROUND FLOOR - SALE	Calculation		Area	
MT1	2.36 X 2.50 X 1 NO	=	5.90 SQ.MT.	
TOTAL METER ROOM AREA		=	5.90 SQ.MT.	Y5

STILT AREA CALCULATION


GROUND FLOOR - SALE	Calculation		Area	
STI1	6.02 X 1.40 X 1 NO	=	8.43 SQ.MT.	
STI2	5.72 X 5.43 X 1 NO	=	31.06 SQ.MT.	
STI3	7.13 X 1.40 X 1 NO	=	9.98 SQ.MT.	
STI4	6.98 X 5.30 X 1 NO	=	36.99 SQ.MT.	
TOTAL STILT AREA		=	86.46 SQ.MT.	Y6

NET BUILT UP AREA [X - (Y1+Y2+Y3+Y4+Y5+Y6)]		=	264.20 SQ.MT.

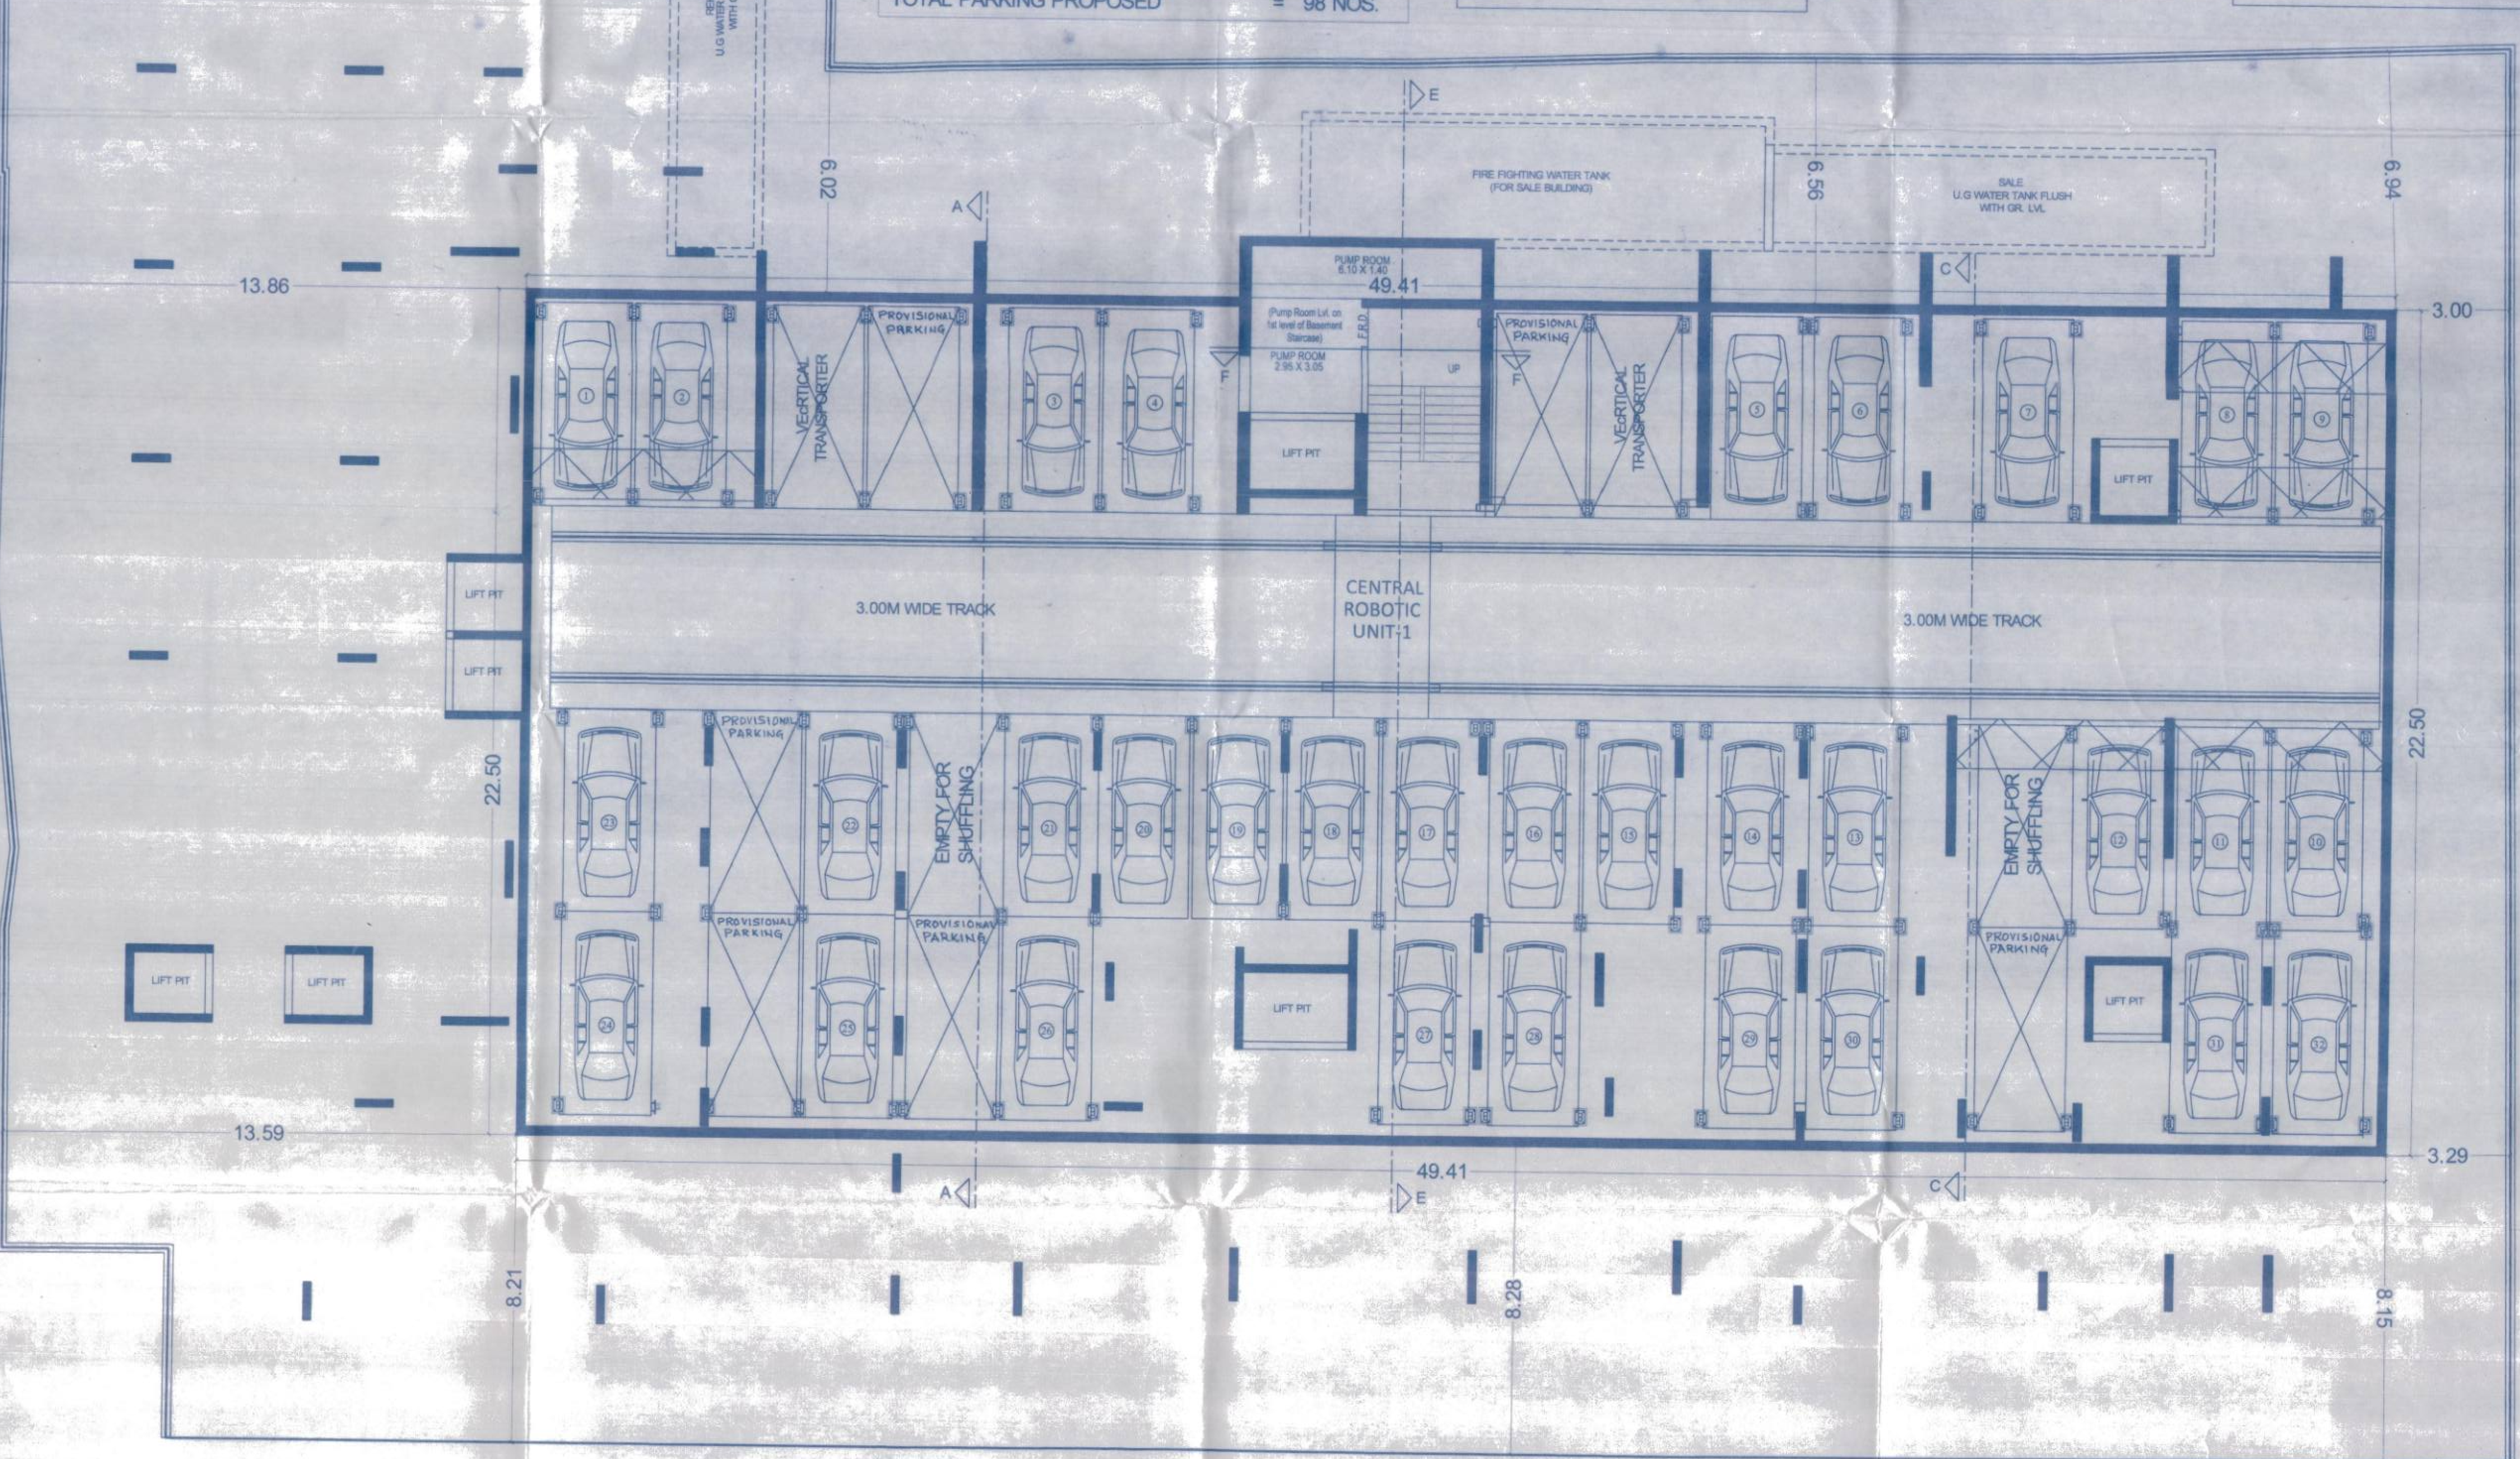

BASEMENT FLOOR PLAN FOR PARKING
SCALE :- 1:100

← 12.20 MT. WIDE EXISTING ROAD →

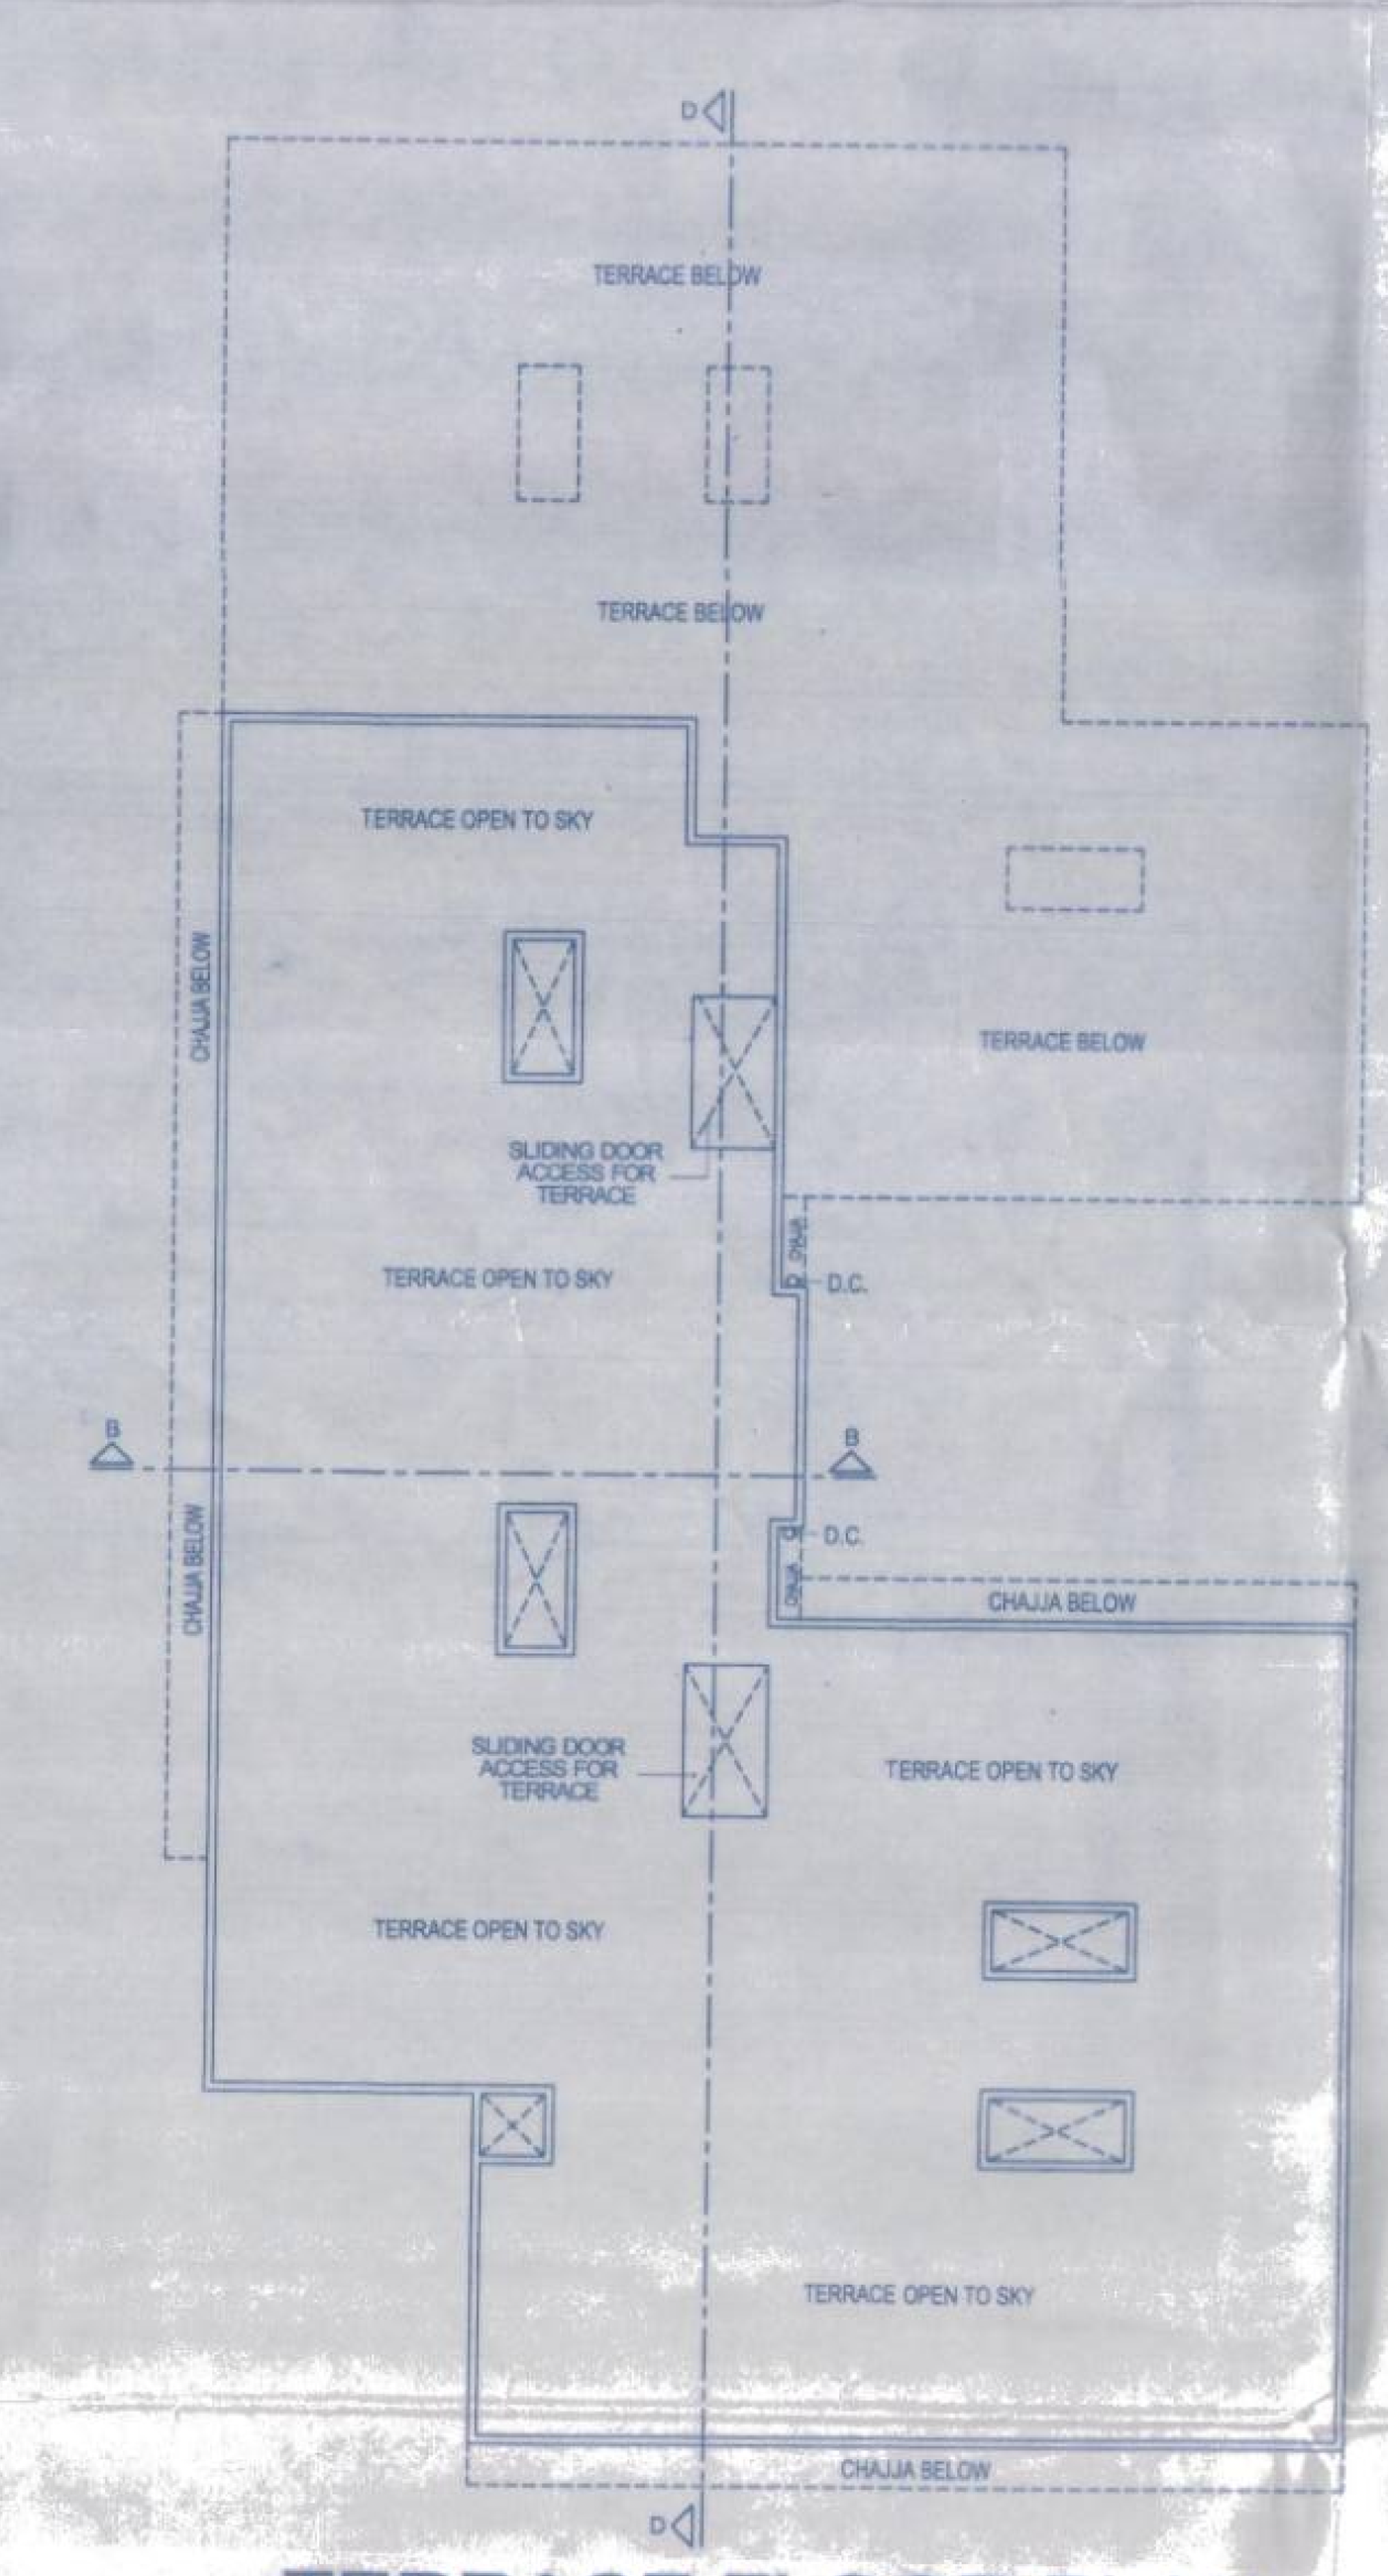

TERRACE FLOOR PLAN
(REHAB WING)
SCALE :- 1:200

PROFORMA - B
CONTENTS OF SHEET

BASEMENT FLOOR PLAN FOR PARKING
GROUND FLOOR SLAE WING BUILT UP AREA DIAGRAM & CALCULATION
CATRPET AREA CALCULATION
TERRACE FLOOR PLAN

STAMP OF DATE OF RECEIPT OF PLANS

STAMP OF DATE OF APPROVAL OF PLANS

DESCRIPTION OF PROPOSAL & PROPERTY:-

PROPOSED S.R. SCHEME UNDER REGULATION 33(10) ON PLOT BEARING CTS NO. 2046 & 2048 OF VILLAGE VILE PARLE (EAST) & CTS NO. 5 OF VILLAGE BANDRA I WARD, F.P. NO. 138 &139 OF SANTACRUZ TPS- V & UNDER REGULATION 33(11) ON PLOT BEARING CTS NO 2049 OF VILLAGE VILE PARLE (EAST), F.P. NO. 137 OF SANTACRUZ TPS- V, PRABHAT COLONY ROAD NO.4, SANTACRUZ (EAST) MUMBAI - 400 055.

FOR SANTACRUZ MANGALMURTI & SAI BABA CHS. LTD.

OWNER NAME:-

M/s. AMBIT BUILDERS & DEVELOPERS

DATE	DRG. NO.	SCALE	DRN. BY	CHKD. BY
		1:100	PR	SMS

NORTH

SIGN, NAME & ADDRESS OF ARCHITECT

PROJECT CONSULTANTS
Add: 1/308, YOGESHVAR CHS LTD.
N.M.JOSHI MARG, LOWER PAREL(EAST)
MUMBAI:- 400 013.

Approved Subject to the condition Mentioned in this office permission Letter no. SRA/ENG/.../MHADA/... 7 SEP 2022 ...
Executive Engineer
Slum Rehabilitation Authority