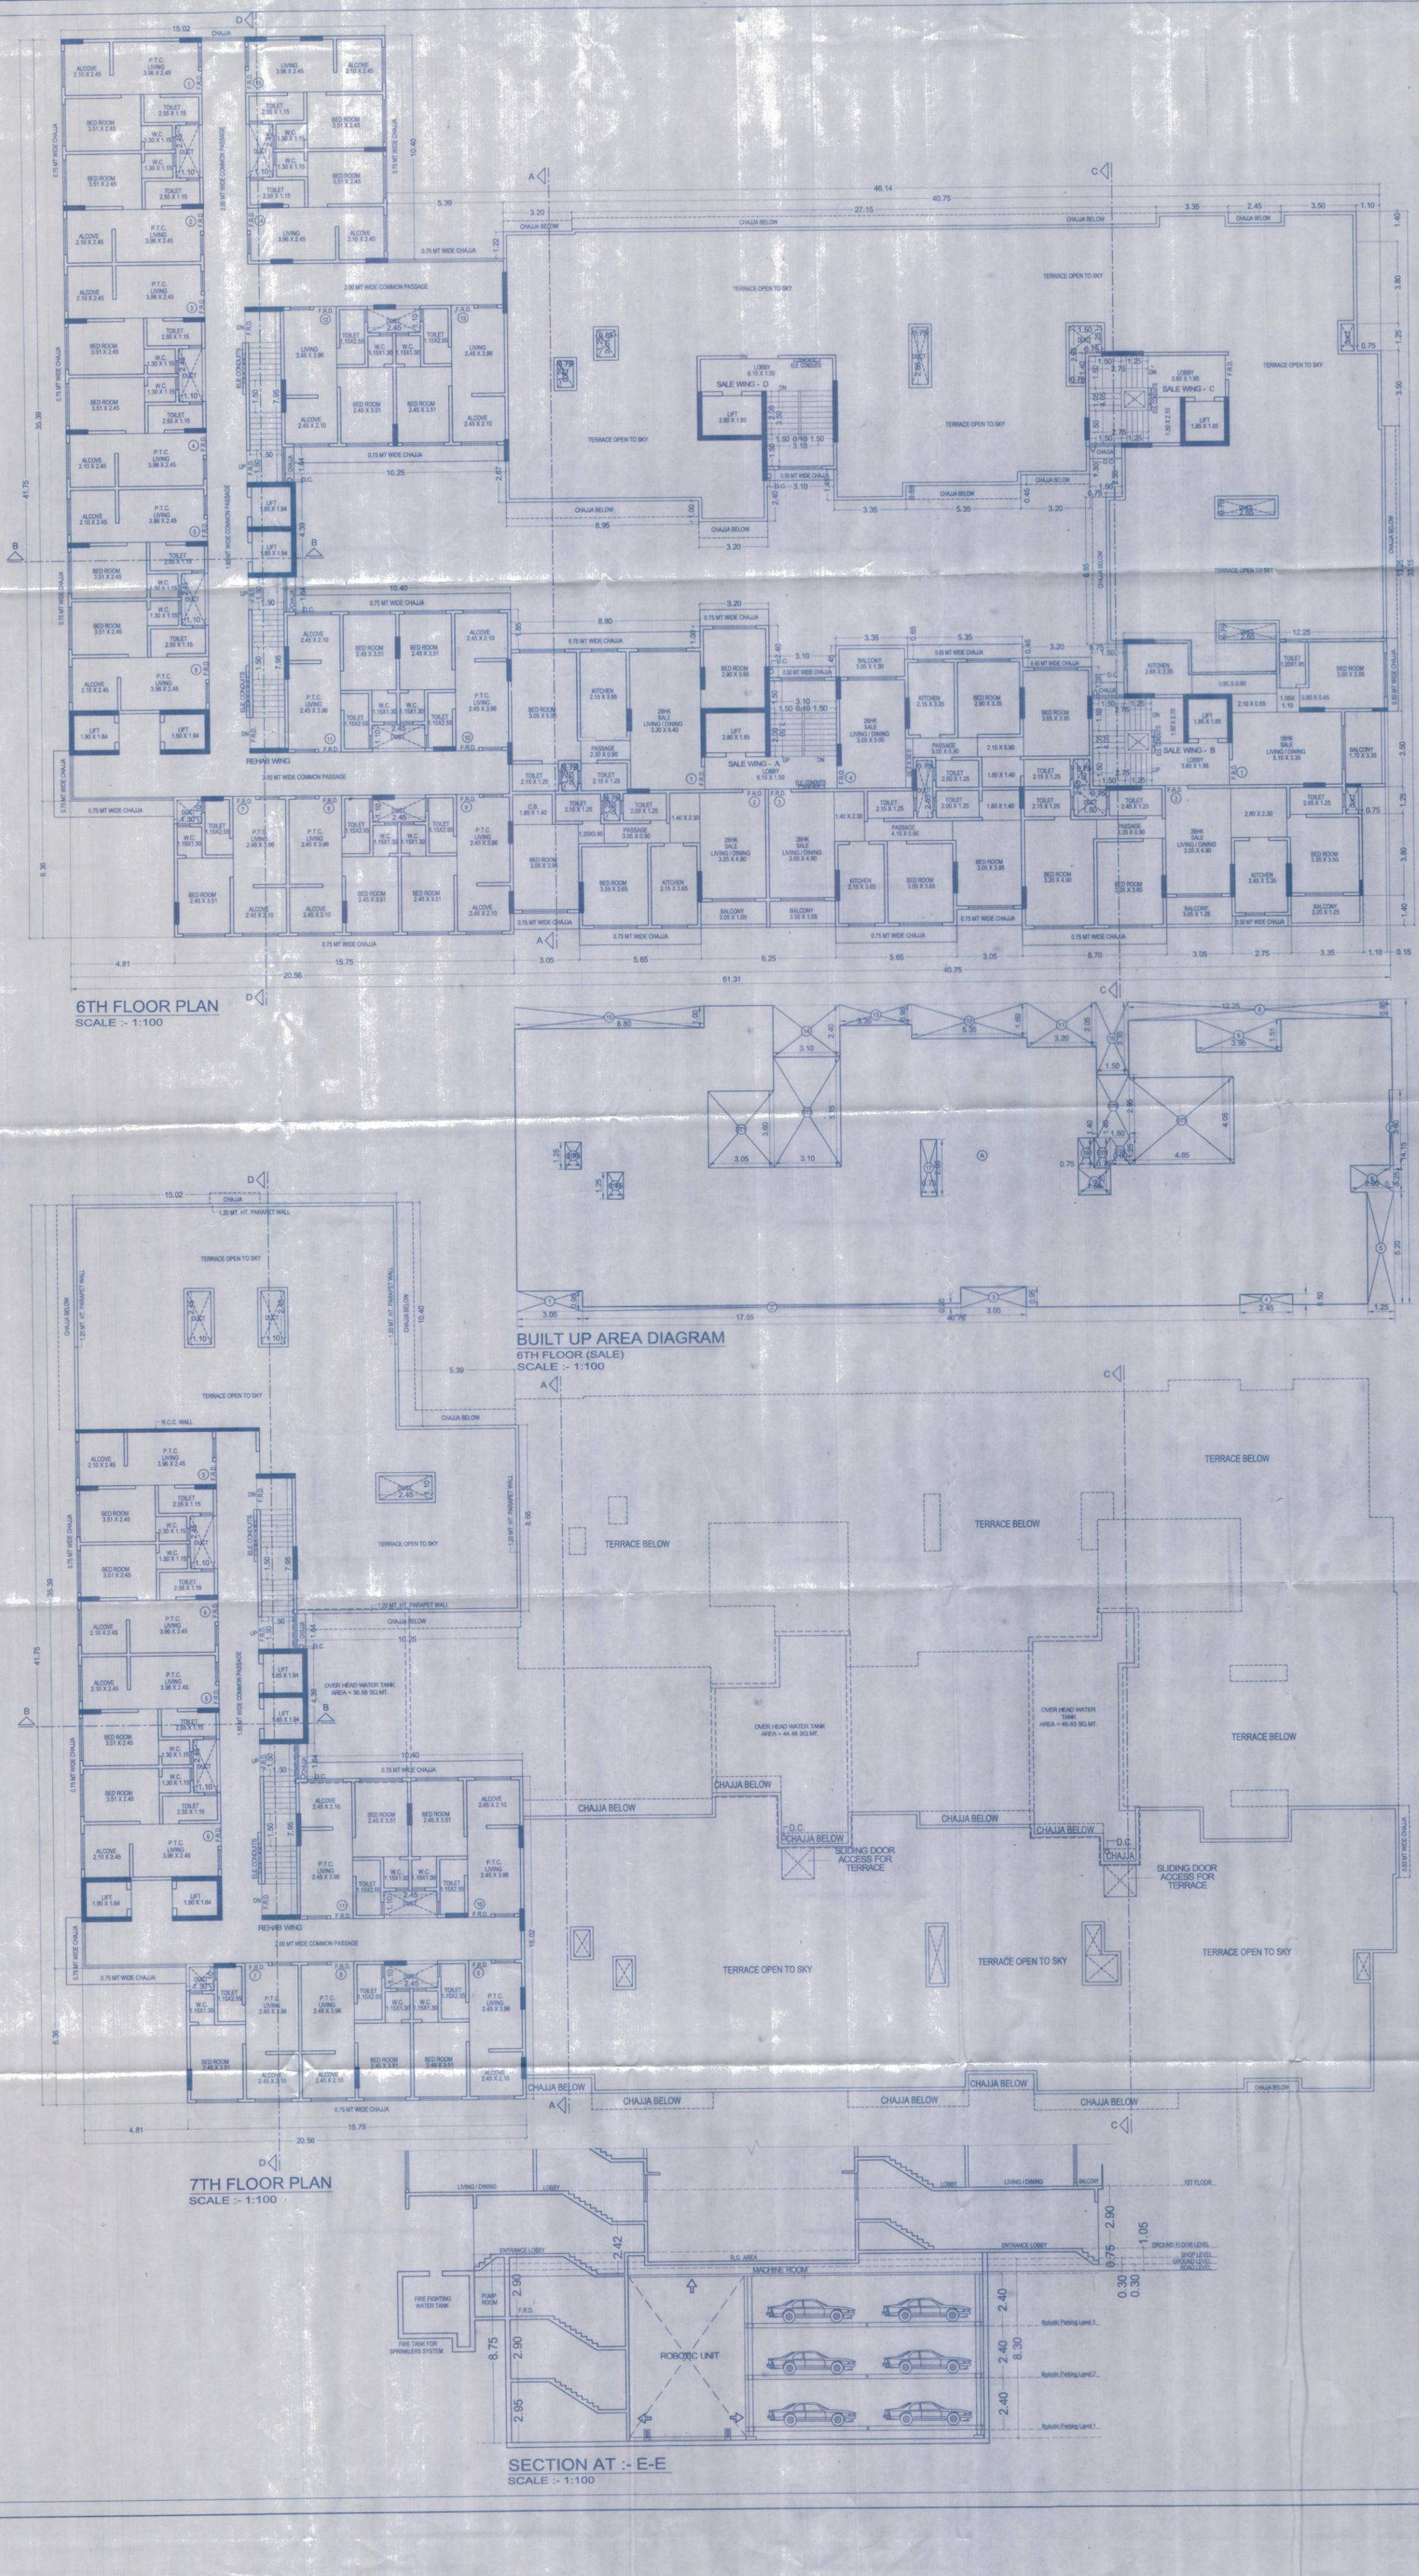


6TH FLOOR PLAN
SCALE :- 1:100

BUILT UP AREA DIAGRAM
6TH FLOOR (SALE)
SCALE :- 1:100

7TH FLOOR PLAN
SCALE :- 1:100

SECTION AT :- E-E
SCALE :- 1:100

BUILT UP AREA CALCULATION

6TH FLOOR - SALE

A	40.75	X	14.15	X	1 NO	=	576.61	SQ.MT.
			TOTAL ADDITION			=	576.61	SQ.MT. X

DEDUCTIONS

1	3.05	X	0.95	X	1 NO	=	2.90	SQ.MT.
2	17.55	X	0.20	X	1 NO	=	3.51	SQ.MT.
3	3.05	X	0.95	X	1 NO	=	2.90	SQ.MT.
4	2.45	X	0.50	X	1 NO	=	1.23	SQ.MT.
5	1.25	X	5.20	X	1 NO	=	6.50	SQ.MT.
6	2.00	X	1.25	X	1 NO	=	2.50	SQ.MT.
7	0.15	X	3.50	X	1 NO	=	0.53	SQ.MT.
8	12.25	X	0.85	X	1 NO	=	10.42	SQ.MT.
9	3.95	X	1.51	X	1 NO	=	5.96	SQ.MT.
10	1.90	X	3.35	X	1 NO	=	5.03	SQ.MT.
11	3.20	X	2.05	X	1 NO	=	6.56	SQ.MT.
12	5.35	X	1.60	X	1 NO	=	8.56	SQ.MT.
13	3.35	X	0.95	X	1 NO	=	3.18	SQ.MT.
14	3.10	X	2.40	X	1 NO	=	7.44	SQ.MT.
15	8.80	X	1.00	X	1 NO	=	8.80	SQ.MT.
16	0.75	X	1.25	X	2 NOS	=	1.88	SQ.MT.
17	0.75	X	2.65	X	1 NO	=	1.99	SQ.MT.
18	1.50	X	1.25	X	1 NO	=	1.88	SQ.MT.
19	0.75	X	1.40	X	1 NO	=	1.05	SQ.MT.
			TOTAL DEDUCTION			=	82.62	SQ.MT. Y1

STAIRCASE, LIFT & LOBBY AREA CALCULATION

6TH FLOOR - SALE

ST1	3.05	X	3.60	X	1 NO	=	10.98	SQ.MT.
ST2	3.10	X	5.15	X	1 NO	=	15.97	SQ.MT.
ST3	4.85	X	4.05	X	1 NO	=	19.64	SQ.MT.
ST4	0.90	X	1.25	X	1 NO	=	1.13	SQ.MT.
ST5	0.75	X	1.40	X	1 NO	=	1.05	SQ.MT.
ST6	1.50	X	2.95	X	1 NO	=	4.43	SQ.MT.
TOTAL STAIRCASE, LIFT & LOBBY AREA						=	53.20	SQ.MT. Y2

NET BUILT UP AREA (X - (Y1+Y2))	=	440.59 SQ.MT.

PROFORMA - B

CONTENTS OF SHEET

6TH FLOOR PLAN & 7TH FLOOR PLAN
6TH FLOOR SALE BUILT UP AREA DIAGRAM & CALCULATION
SECTION AT :- E-E

STAMP OF DATE OF RECEIPT OF PLANS

STAMP OF DATE OF APPROVAL OF PLANS
Approved Subject to the condition
Mentioned in this office permission
Letter no. Ref./HDD/HB/NHADA/STG/VT/10002/P202111012/AP/com
Dt.:- 7 SEP 2022
Executive Engineer
Slum Rehabilitation Authority

DESCRIPTION OF PROPOSAL & PROPERTY:-

PROPOSED S.R. SCHEME UNDER REGULATION 33(10) ON PLOT BEARING CTS NO. 2046 & 2048 OF VILLAGE VILE PARLE (EAST) & CTS NO. 5 OF VILLAGE BANDRA I WARD, F.P.NO.138 &139 OF SANTACRUZ TPS- V & UNDER REGULATION 33(11) ON PLOT BEARING CTS NO.2049 OF VILLAGE VILE PARLE (EAST), F.P.NO. 137 OF SANTACRUZ TPS- V, PRABHAT COLONY ROAD NO.4, SANTACRUZ (EAST) MUMBAI - 400 055.

FOR "SANTACRUZ MANGALMURTI & SAI BABA CHS. LTD.

OWNER NAME:-

M/s. AMBIT BUILDERS & DEVELOPERS

DATE	DRG. NO.	SCALE	DRN. BY	CHKD. BY
		1:100	PR	SMS

NORTH

SIGN, NAME & ADDRESS OF ARCHITECT

PROJECT CONSULTANTS
Add: 1/308, YOGESHVAR CHS LTD.
N.M.JOSHI MARG, LOWER PAREL(EAST)
MUMBAI:- 400 013.