CONTENTS OF SHEET : COMPOSITE BUILDING 2/8

BASEMENT FLOOR PLAN FOR PARKING
GROUND FLOOR SLAE WING BUILT UP AREA DIAGRAM & CALCULATION
CATRPET AREA CALCULATION

SALE WING - A

TOTAL NOS. FLATS OF SALE WING - A = 24 NOS.

SALE WING - B

TOTAL NOS. FLATS OF SALE WING - B = 11 NOS.

SALE WING - C


TOTAL NOS. FLATS OF SALE WING - C = 10 NOS.

SALE WING - D

TOTAL NOS. FLATS OF SALE WING - D = 20 NOS.

REHAB SHOP AREA CALCULATION

SALE SHOP AREA CALCULATION

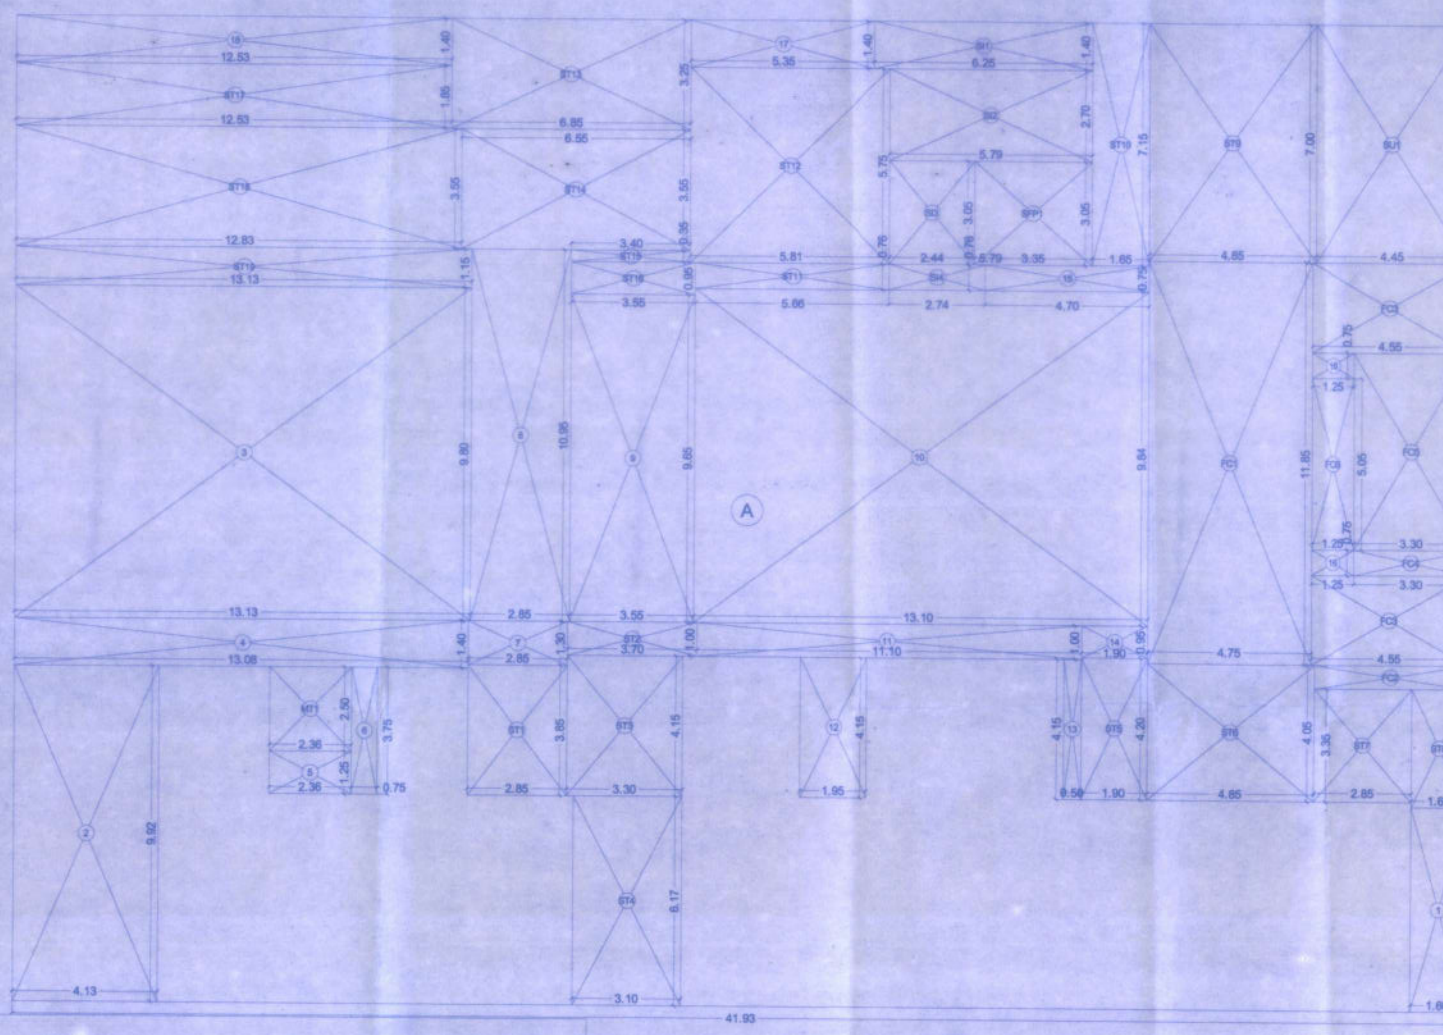

BUILT UP AREA DIAGRAM
GROUND FLOOR (SALE)
SCALE :- 1:100

BUILT UP AREA CALCULATION

FITNESS CENTER AREA CALCULATION

METER ROOM AREA CALCULATION


STILT & ACCESS FOR GARDEN & SWIMMING AREA CALCULATION

SWIMMING POOL PUMP ROOM (Filtration) AREA CALCULATION

NET BUILT UP AREA

STAIRCASE, LIFT, LOBBY, ENTRANCE LOBBY & CAR LIFT AREA CALCULATION


SUB STATION AREA CALCULATION

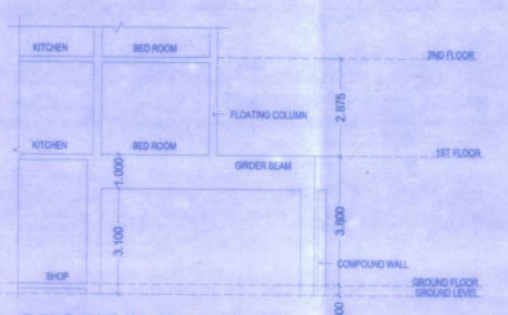

SECTION AT :- H-H
SCALE :- 1:100



SECTION AT :- I-I
SCALE :- 1:100

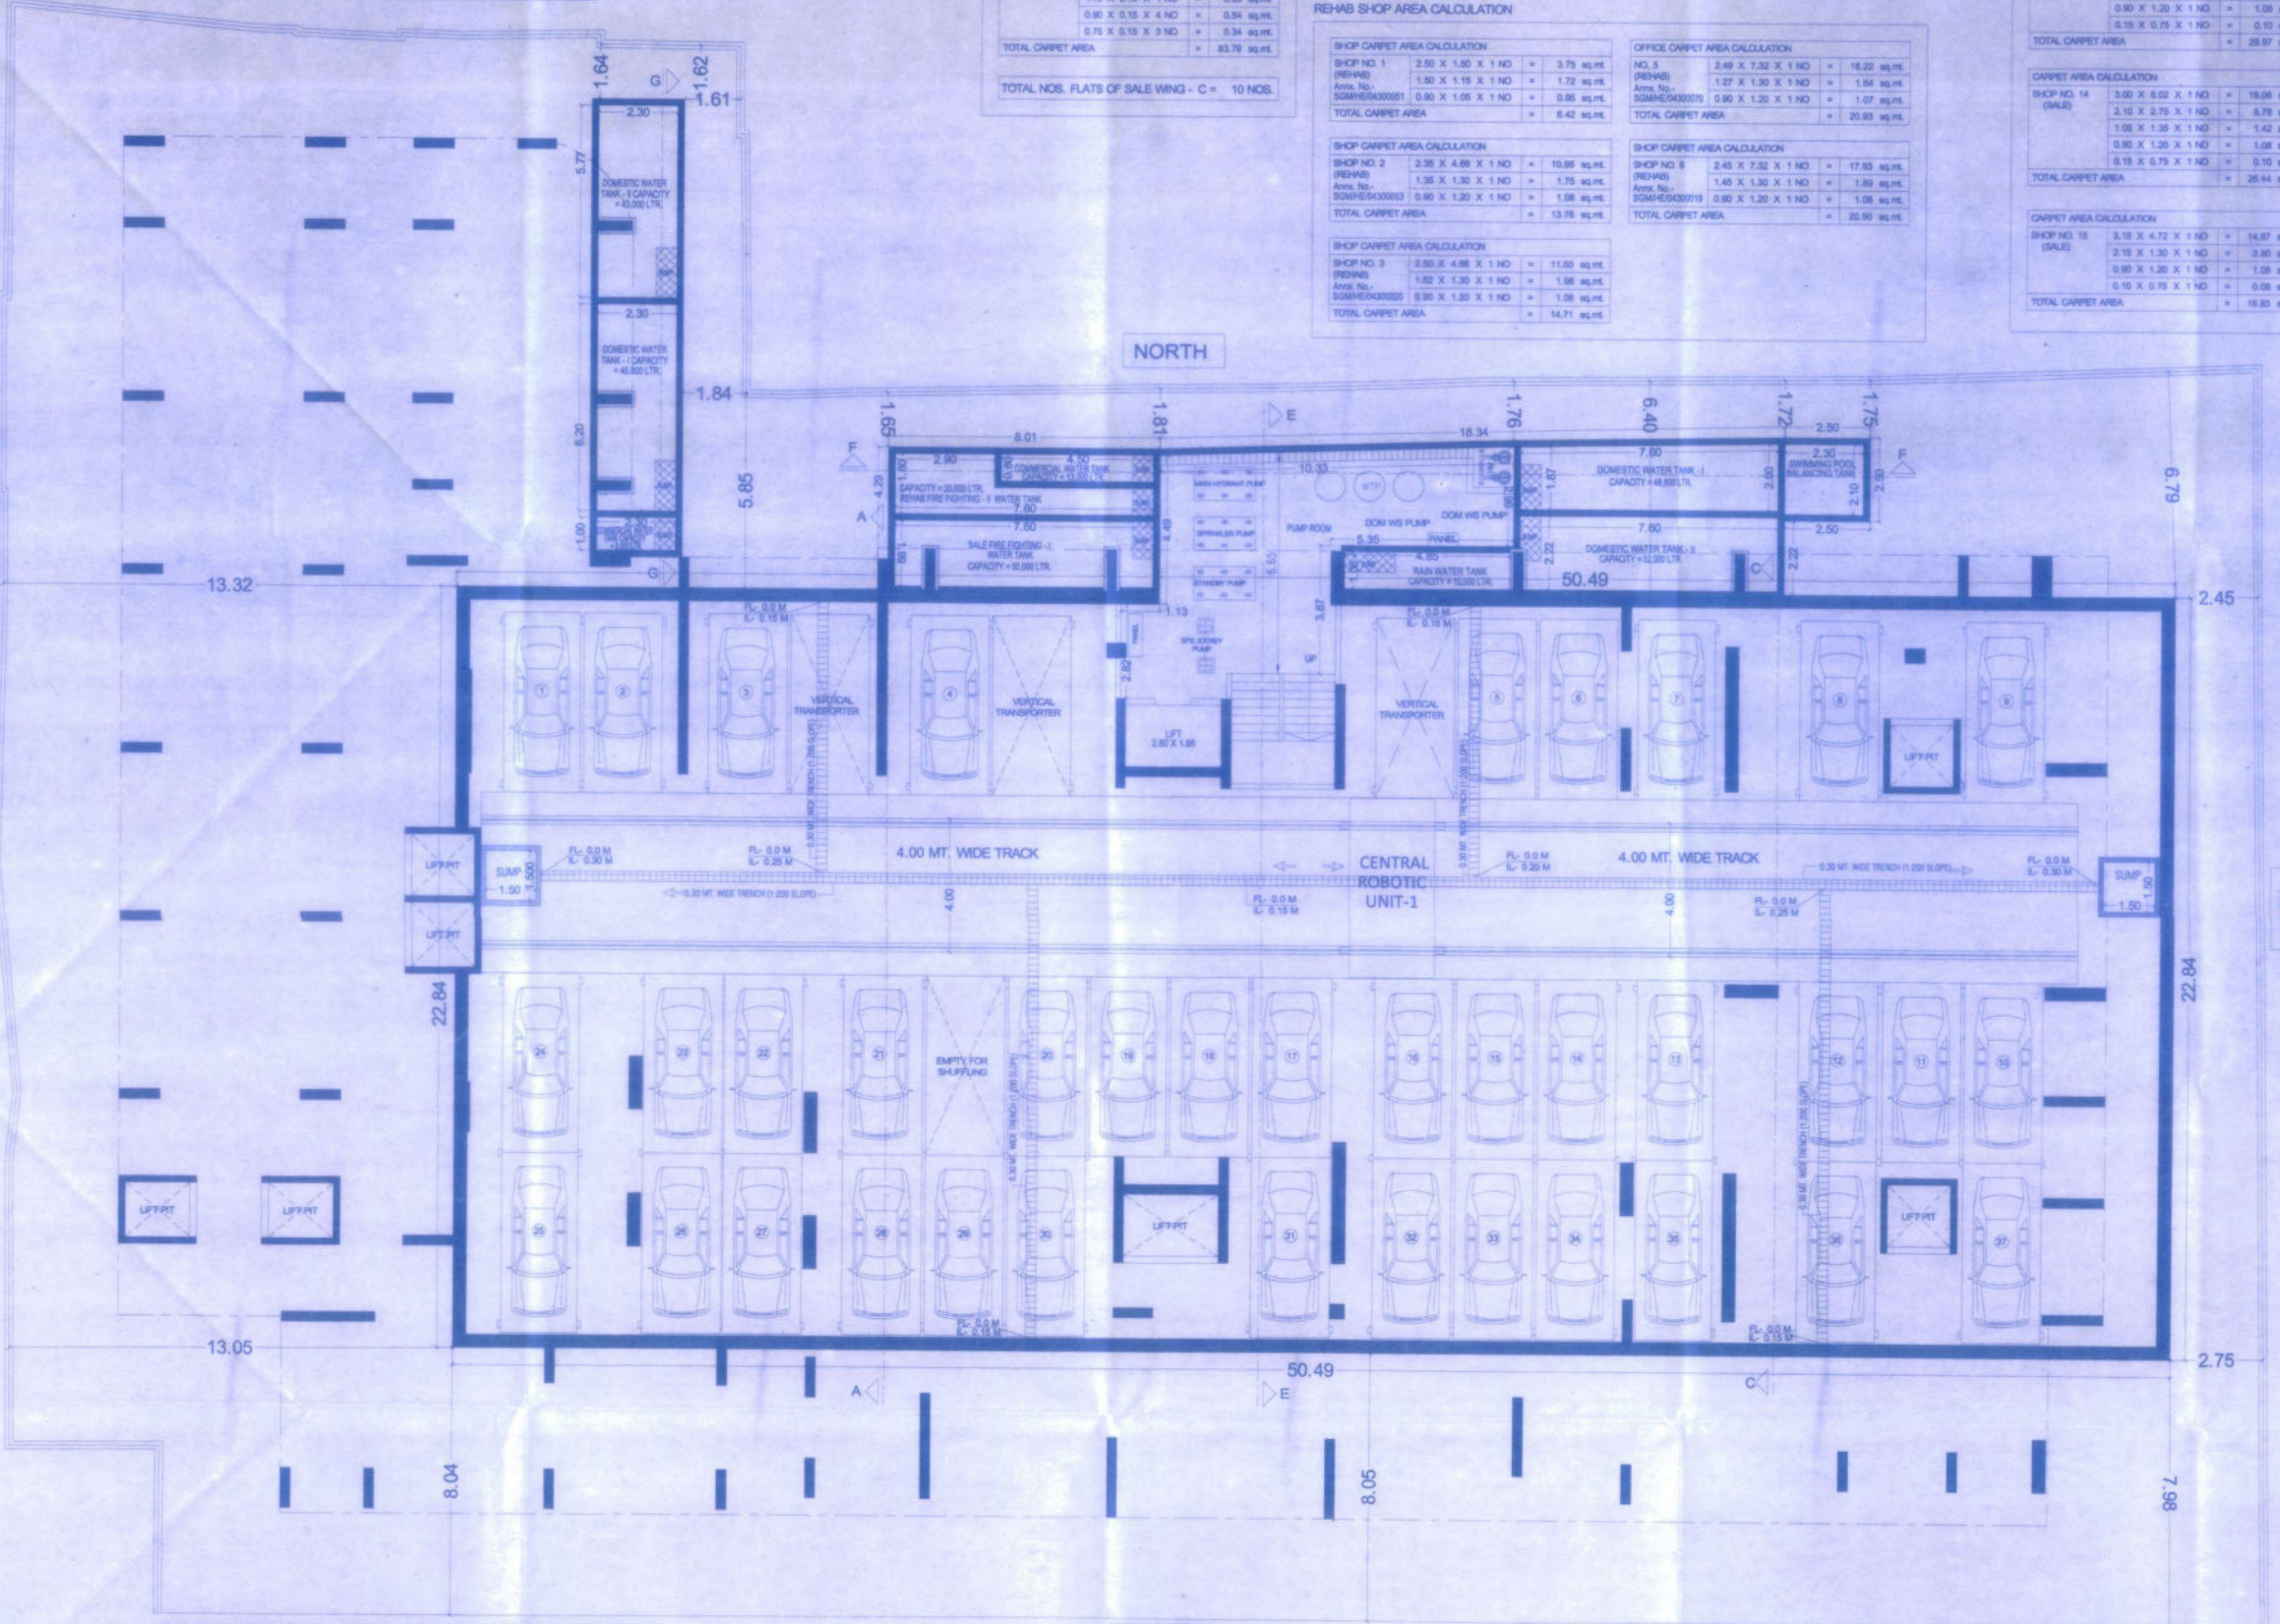

BASEMENT FLOOR PLAN FOR PARKING
(1ST ROBOTIC PARKING LEVEL)
SCALE :- 1:100

12.20 MT. WIDE EXISTING ROAD

1ST LVL. PARKING = 37 NOS.

PROFORMA - B

STAMP OF DATE OF RECEIPT OF PLANS

STAMP OF DATE OF APPROVAL OF PLANS

DESCRIPTION OF PROPOSAL & PROPERTY:-

PROPOSED S.R. SCHEME UNDER REGULATION 33(10) ON PLOT BEARING CTS NO. 2046 & 2048 OF VILLAGE VILE PARLE (EAST) & CTS NO. 5 OF VILLAGE BANDRA I WARD, F.P NO.138 &139 OF SANTACRUZ TPS- V WITH UNDER REGULATION 33(11) ON PLOT BEARING CTS NO 2049 OF VILLAGE VILE PARLE (EAST), F.P NO. 137 OF SANTACRUZ TPS- V, PRABHAT COLONY ROAD NO.4, SANTACRUZ (EAST) MUMBAI - 400 055.

FOR 'SANTACRUZ MANGALMURTI & SAI BABA CHS. LTD.

OWNER NAME:-

M/s. AMBIT BUILDERS & DEVELOPERS

DATE	DRG. NO.	SCALE	DRN. BY	CHKD. BY
		1:100	PR	SMS

NORTH — SIGN, NAME & ADDRESS OF ARCHITECT

This cancels previous plans to the previous plans Sanctioned under no. [illegible] dated [illegible]

Approved Subject to the condition Mentioned in this office permission Letter no. SRA/ENG/[illegible] Dt. 8 OCT 2023

Executive Engineer
Slum Rehabilitation Authority

sasquare
PROJECT CONSULTANTS