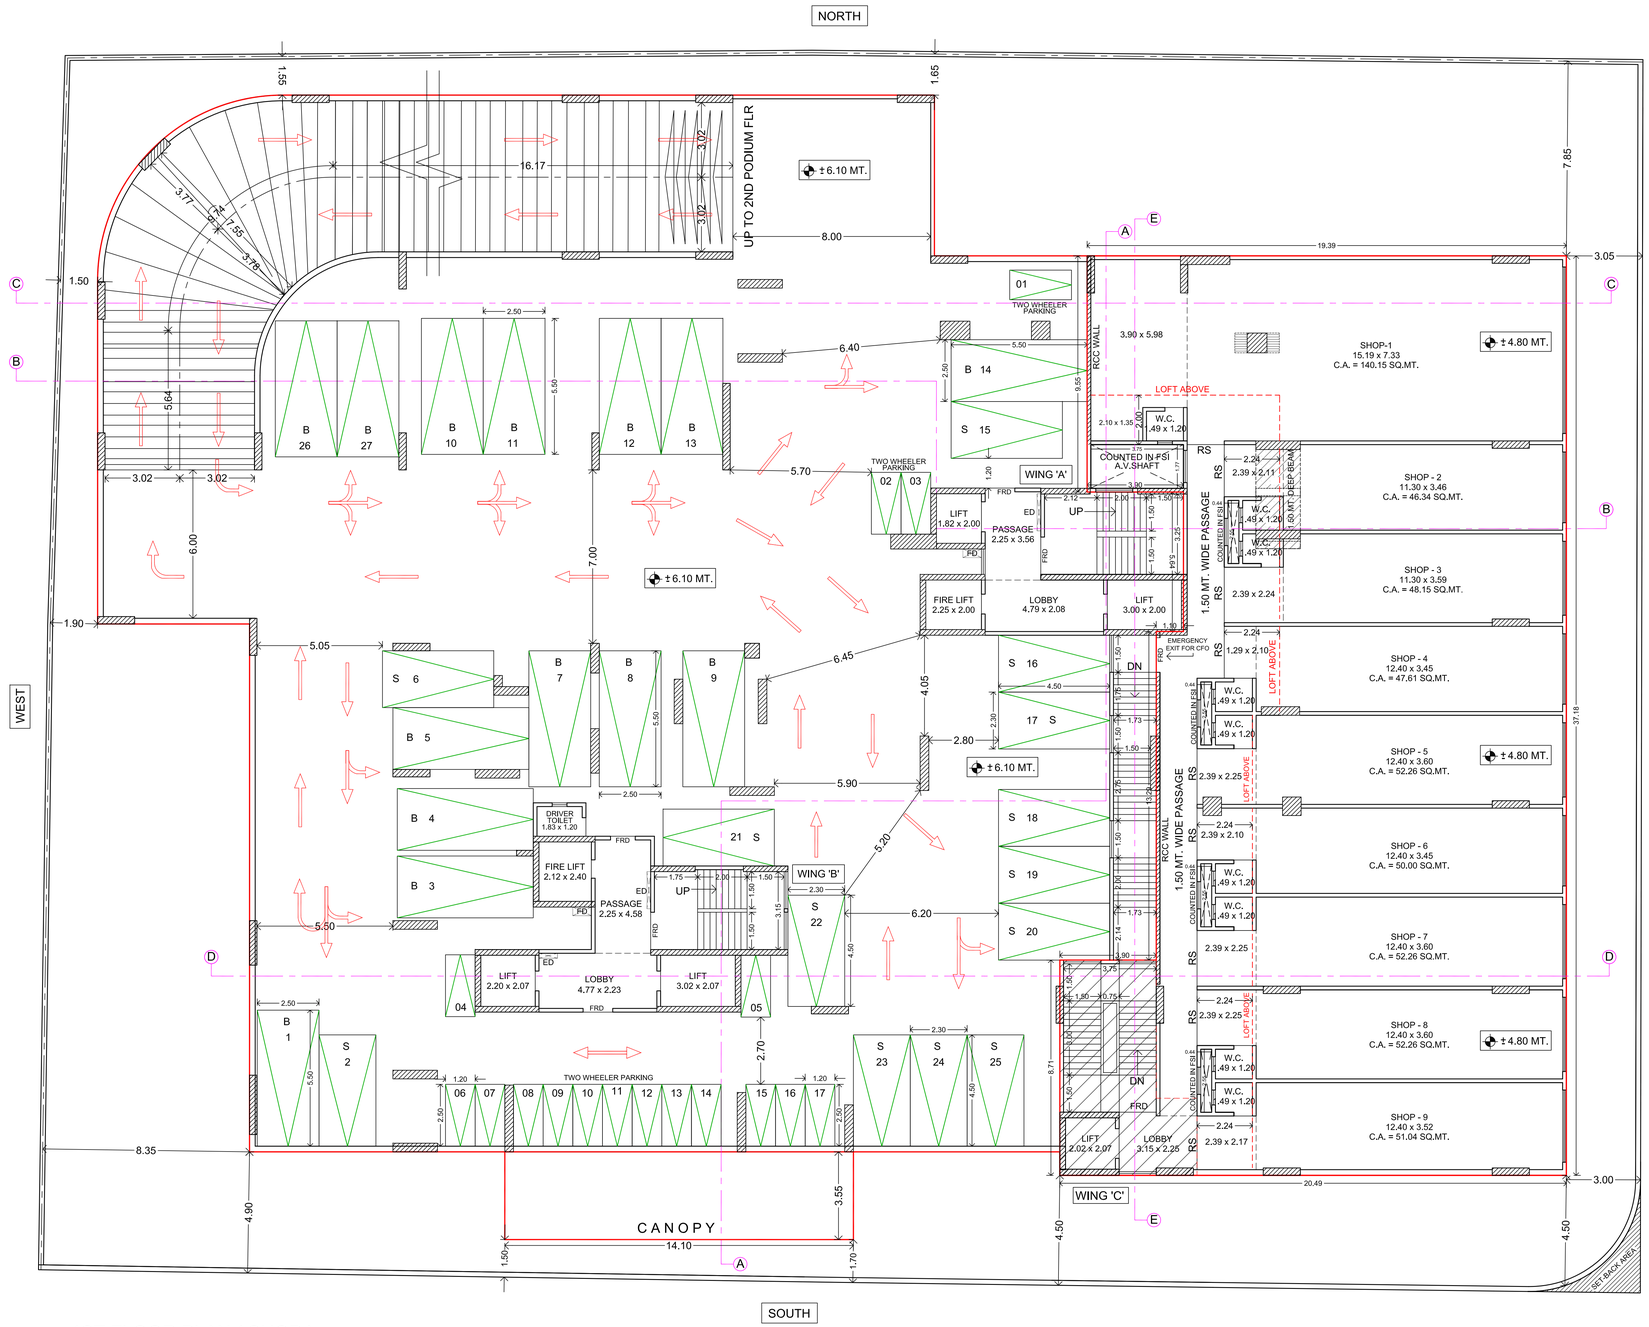


1ST FLOOR PLAN (SHOP)
2ND PODIUM FLOOR PLAN

SCALE 1:100

PROFORMA-B

CONTENTS OF SHEET: 2ND PODIUM FLOOR PLAN

DESCRIPTION OF PROPOSAL AND PROPERTY

PROPOSED REDEVELOPMENT OF BUILDING ON PLOT BEARING CTS NO. 831/14 OF VILLAGE AMBIVALI, ANDHERI (WEST) MUMBAI – 400053.

NAME, ADDRESS OF C.A. TO OWNER	DIGITAL SIGN
SHRI. ARSHAD A. LASHKARIA DIRECTOR OF LASHKARIA HOUSING & INFRASTRUCTURE PVT. LTD, LASHKARIA ANURAG, 1ST FLOOR, J P. ROAD, MODEL TOWN, FOUR BUNGALOW, NEAR VERSOVA METRO STATION, ANDHERI (WEST), MUMBAI 400053.	MOHD ARSHAD LASHKARIA Digitally signed by: MOHD ARSHAD LASHKARIA DN: CN = MOHD ARSHAD LASHKARIA C = IN O = Personal Date: 2023.04.13 18:30:15 +06'30'

B.M.C. FILE NO. CHE/WS/1745/K/W/337(NEW)

THIS PLAN IS DIGITALLY SIGNED AND PHYSICAL SIGN IS NOT REQUIRED
APPROVED SUBJECT TO CONDITIONS MENTIONED
IN THIS OFFICE LETTER UNDER NO. CHE/WS/1745/K/W/337(NEW)
DATED : 17.04.2023

APPROVED subject to conditions mentioned in this office letter under no. CHE/WS/1745/K/W/337(NEW)

SURENDRA MADHAO TOPLE S.E.B.P. (K/WN-1)	AMIT PRAKASH PATIL A.E.B.P. (K/W)	Vijay Shankarrao Tawde E.E.B.P. (WS) K/West

NORTH	SCALE
	1:100

NAME AND ADDRESS OF ARCHITECT	DIGITAL SIGN
SHRI. KEDAR A. PATHARE ENVISIONS ARCHITECTURE AND INTERIOR DESIGN STUDIO 12-13, GROUND FLOOR ABHISHEK BUILDING ANDHERI(WEST), MUMBAI 400 053	KEDAR ARVIND PATHARE Digitally signed by: KEDAR ARVIND PATHARE DN: CN = KEDAR ARVIND PATHARE E = IN O = Personal Date: 2023.04.13 18:26:07 +06'30' ARCHITECT

PRODUCED BY AN AUTODESK EDUCATIONAL PRODUCT
PRODUCED BY AN AUTODESK EDUCATIONAL PRODUCT