
PRODUCED BY AN AUTODESK EDUCATIONAL PRODUCT

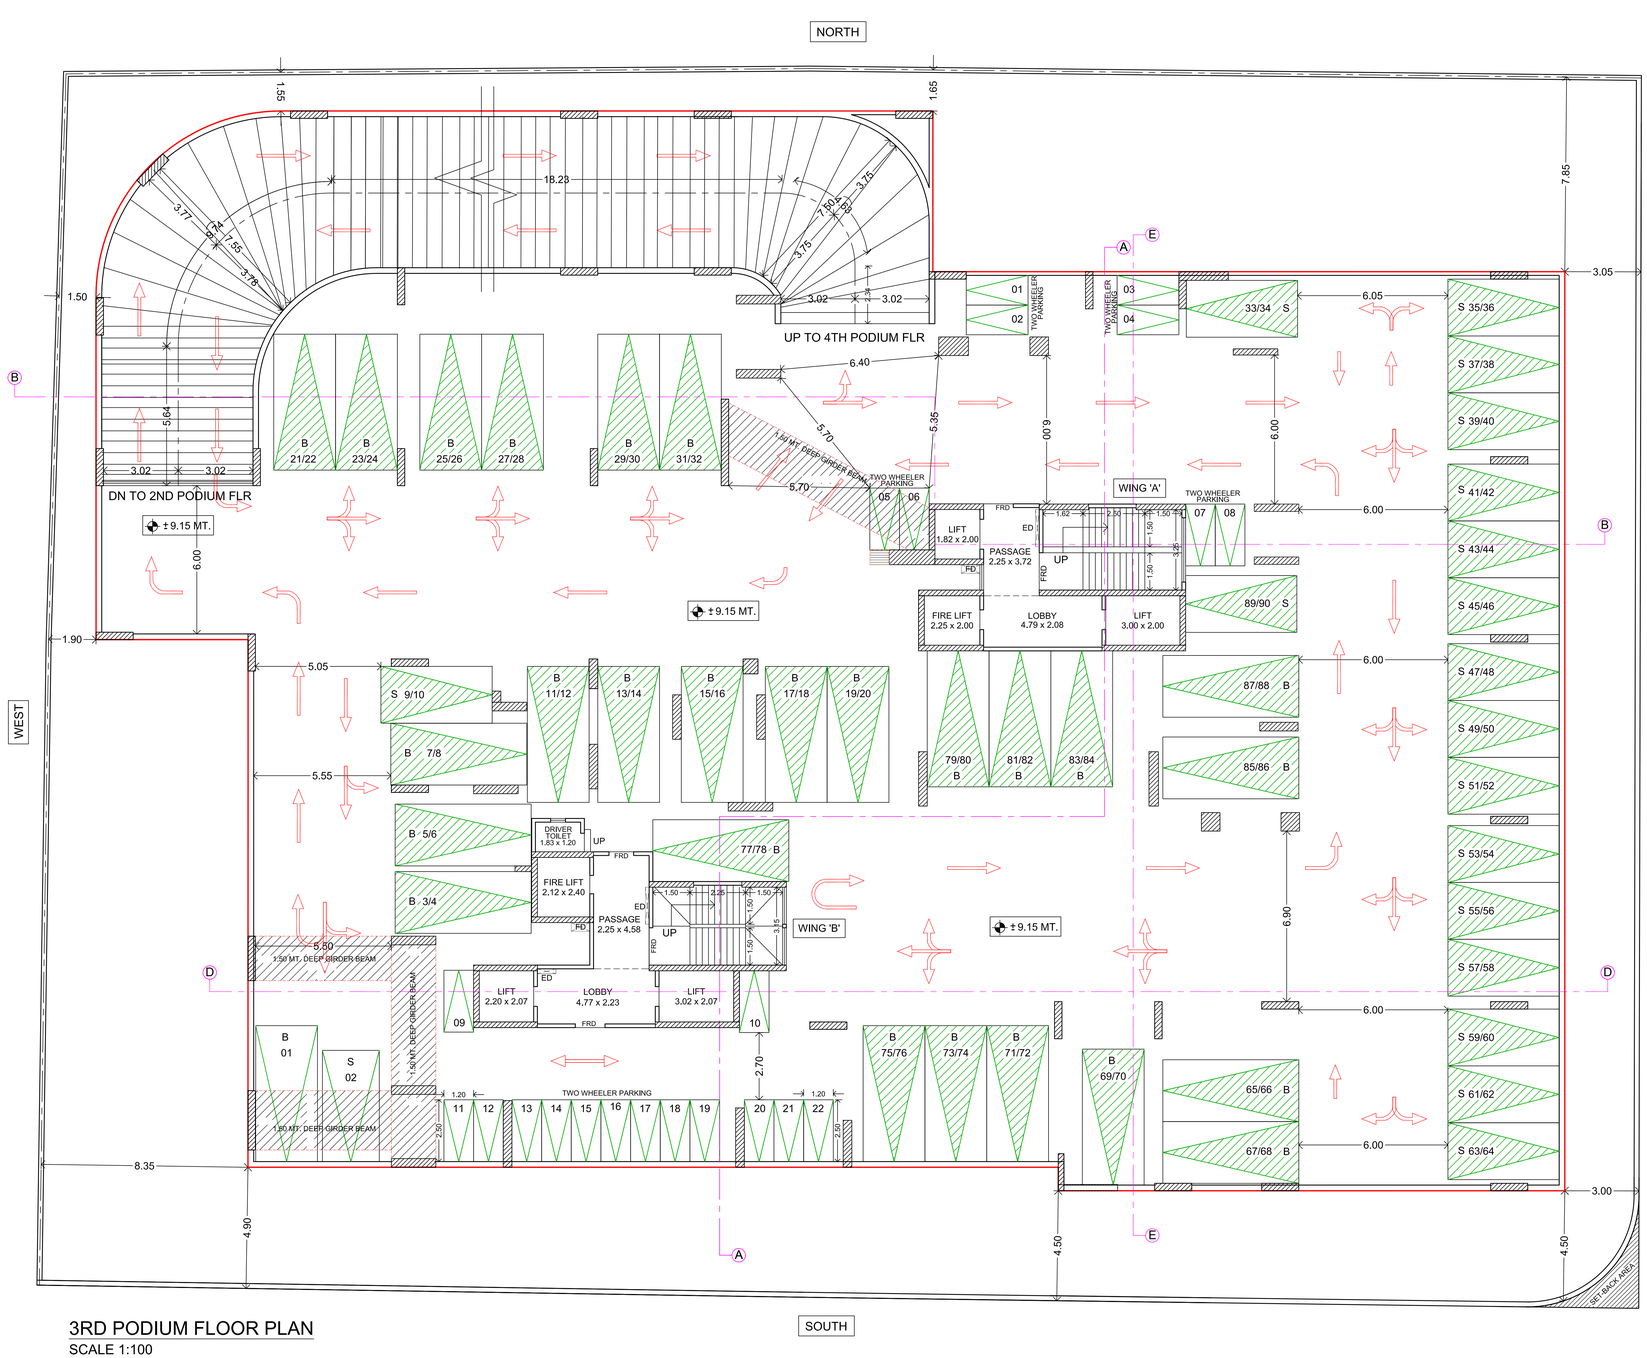


3RD PODIUM FLOOR PLAN
SCALE 1:100

# PROFORMA-B

CONTENTS OF SHEET: 3RD PODIUM FLOOR PLAN

DESCRIPTION OF PROPOSAL AND PROPERTY

PROPOSED REDEVELOPMENT OF BUILDING ON PLOT BEARING CTS NO. 831/14 OF VILLAGE AMBIVALI, ANDHERI (WEST) MUMBAI – 400053.

| NAME, ADDRESS OF C.A. TO OWNER | DIGITAL SIGN |
|---|---|
| SHRI. ARSHAD A. LASHKARIA<br>DIRECTOR OF LASHKARIA HOUSING & INFRASTRUCTURE PVT. LTD.<br><br>LASHKARIA ANURAG, 1ST FLOOR, J P. ROAD, MODEL TOWN, FOUR BUNGALOW, NEAR VERSOVA METRO STATION, ANDHERI (WEST), MUMBAI 400053. | MOHD ARSHAD LASHKARIA<br>Digitally signed by: MOHD ARSHAD LASHKARIA<br>DN: CN = MOHD ARSHAD LASHKARIA C = IN O = Personal<br>Date: 2023.04.13 18:30:32 +06'30' |

B.M.C. FILE NO. CHE/WS/1745/K/W/337(NEW)

THIS PLAN IS DIGITALLY SIGNED AND PHYSICAL SIGN IS NOT REQUIRED
APPROVED SUBJECT TO CONDITIONS MENTIONED
IN THIS OFFICE LETTER UNDER NO. CHE/WS/1745/K/W/337(NEW)
DATED : 17.04.2023

APPROVED subject to conditions mentioned in this office letter under no. CHE/WS/1745/K/W/337(NEW)

| S.E.B.P. ( K/WN-1 ) | A.E.B.P. ( K/W ) | E.E.B.P. (WS) K/West |
|---|---|---|
| SURENDRA MADHAO TOPLE<br>Digitally signed by SURENDRA MADHAO TOPLE<br>DN: c=IN, o=MUNICIPAL CORPORATION OF GREATER MUMBAI, ou=DEPUTY CHIEF ENGINEER (K/W), cn=SURENDRA MADHAO TOPLE<br>Date: 2023.04.17 12:23:46 +05'30' | AMIT PRAKASH PATIL<br>Digitally signed by AMIT PRAKASH PATIL<br>DN: c=IN, o=MUNICIPAL CORPORATION OF GREATER MUMBAI, ou=DEPUTY CHIEF ENGINEER( BUILDING PROPOSAL DEPARTMENT), cn=AMIT PRAKASH PATIL<br>Date: 2023.04.17 13:14:15 +05'30' | Vijay Shankarrao Tawde<br>Digitally signed by Vijay Shankarrao Tawde<br>DN: c=IN, o=Personal, title=119, pseudonym=B4E5CCC4F4BAC0325E0A6B6B924A7976298, 2.5.4.20=a9ef4ba957977bd53aece79e92f24163e542413da78b1d7a69d86bbc7bf4884b1, postalCode=400053, st=MAHARASHTRA, serialNumber=3f1b9d4417157d1f2f0f4b4565c43450f7f9b0431109820282ff9f3f18f3ff38f3931ca, cn=Vijay Shankarrao Tawde<br>Date: 2023.04.17 13:25:07 +05'30' |

| NORTH | SCALE |
|---|---|
| | 1:100 |

| NAME AND ADDRESS OF ARCHITECT | DIGITAL SIGN |
|---|---|
| SHRI. KEDAR A. PATHARE<br>ENVISIONS<br>ARCHITECTURE AND INTERIOR DESIGN STUDIO<br><br>12-13, GROUND FLOOR ABHISHEK BUILDING ANDHERI( WEST ), MUMBAI 400 053 | KEDAR ARVIND PATHARE<br>Digitally signed by: KEDAR ARVIND PATHARE<br>DN: CN = KEDAR ARVIND PATHARE C = IN O = Personal<br>Date: 2023.04.13 18:26:26 +06'30'<br><br>ARCHITECT |

PRODUCED BY AN AUTODESK EDUCATIONAL PRODUCT