
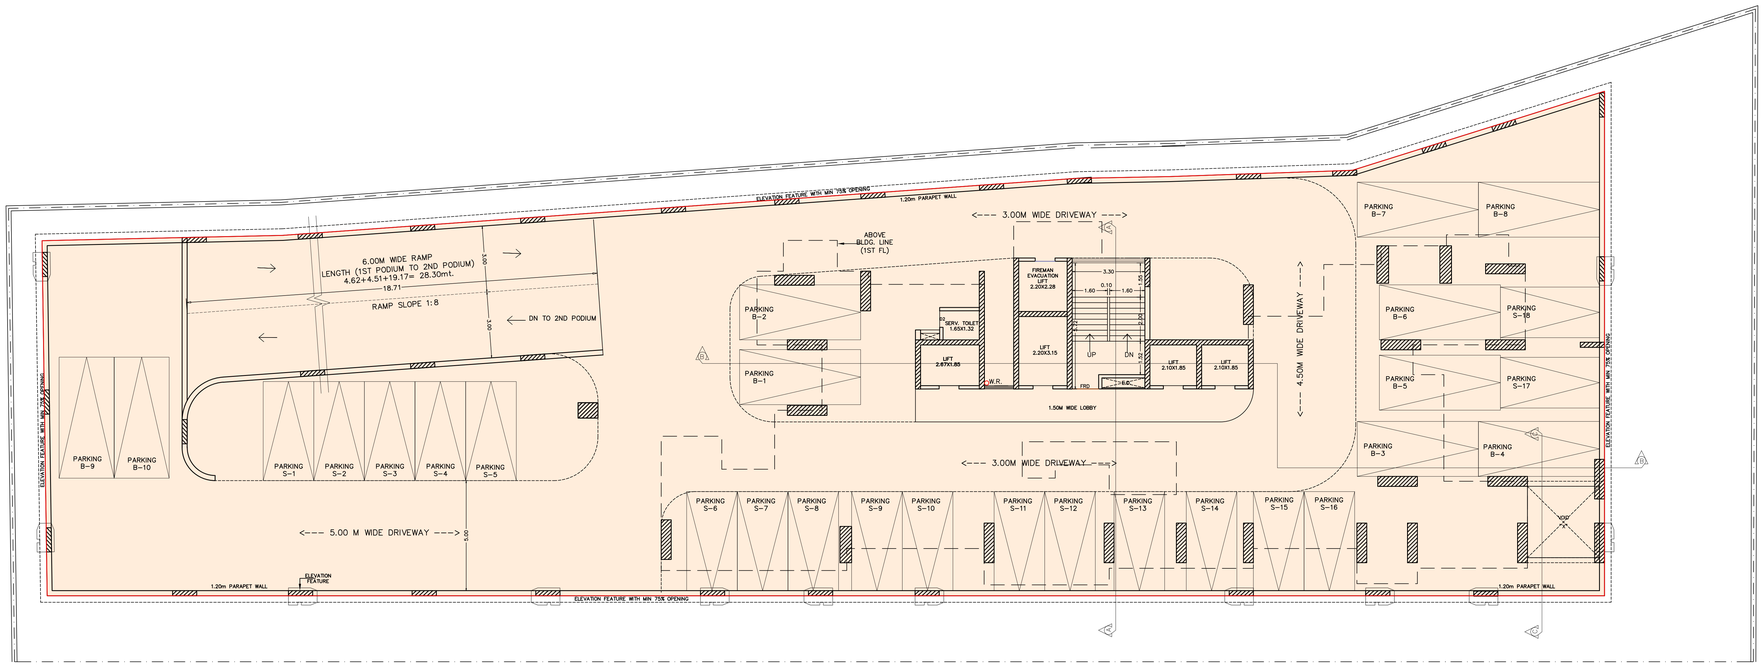



3RD PODIUM PLAN

SCALE 1:100

<--- 13.40M WIDE EXISTING ROAD --->

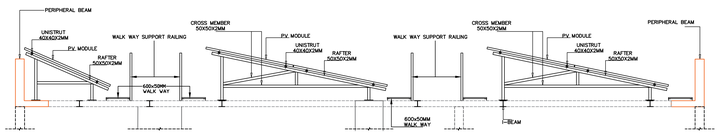

DETAIL SHOWING SOLAR PANEL
SECTION DD'

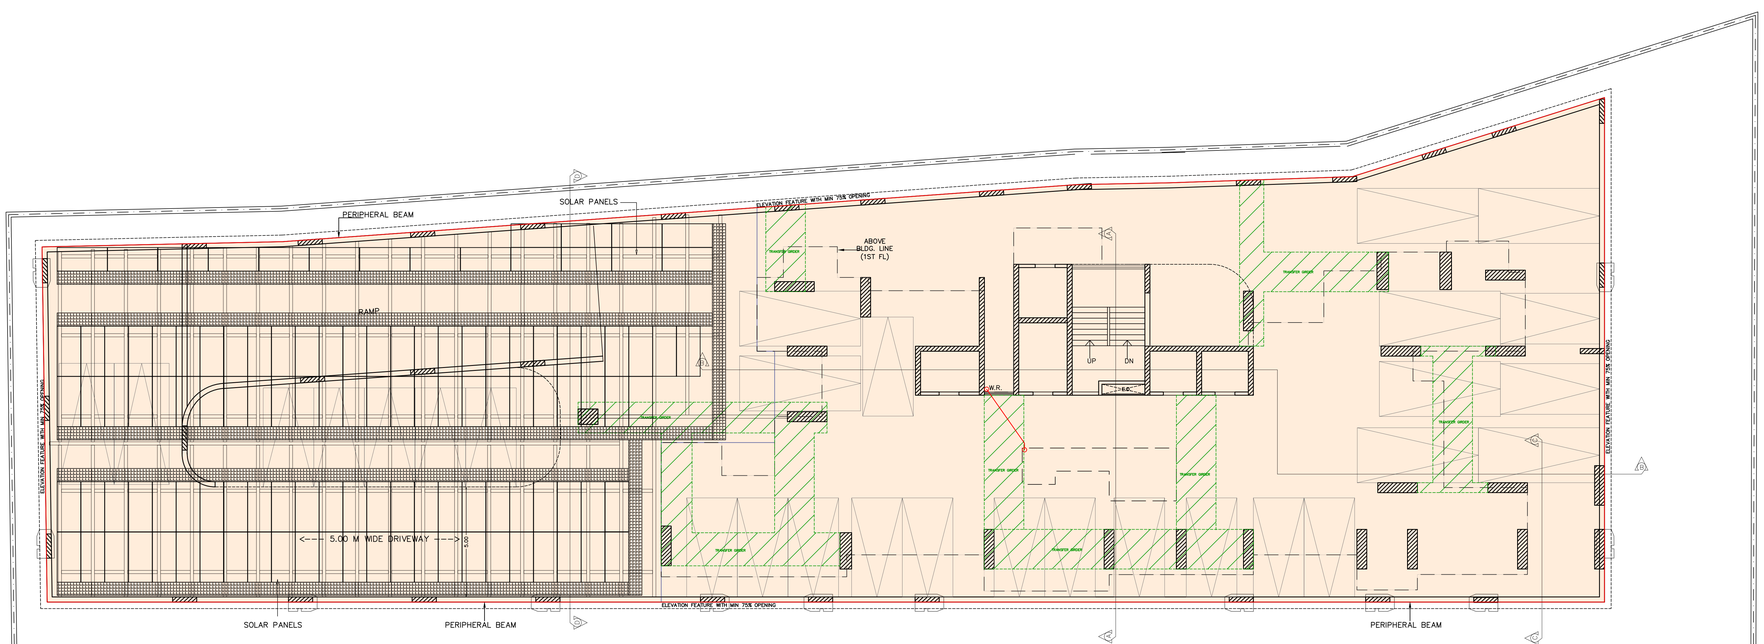

GIRDER LEVEL PLAN

SCALE 1:100

<--- 13.40M WIDE EXISTING ROAD --->

THIS CANCELS APPROVAL TO THE PREVIOUS SANCTIONED PLAN UNDER NO. P-7496/2021/(195/47)/N WARD/GHATKOPAR/337/1/NEW DATED 03.01.2023

APPROVED SUBJECT TO THE CONDITIONS MENTIONED IN THIS OFFICE LETTER NO P-7496/2021/(195/47)/N WARD/GHATKOPAR/337/1/NEW

SUYASH CHANDRAKANT RAUL	SANDEEP ATMARAM KOLHE	SUHAS VASANT NEMANE
S.E.(B.P.) N	A.E.(B.P.) L&N	E.E.(B.P.) E.S.-II

DESCRIPTION OF PROPOSAL & PROPERTY

PROPOSED REDEVELOPMENT ON THE PLOT BEARING C.T.S. NO. 195/47 OF VILLAGE GHATKOPAR, AT GARODIA NAGAR, GHATKOPAR (E), MUMBAI – 400 077.

CONTENTS OF SHEET

3RD PODIUM FLOOR PLAN, GIRDER LEVEL PLAN

NAME & SIGNATURE OF OWNER	NAME & SIGNATURE OF ARCHITECT
NITESH CHATRABHUJ MANGE (Digitally signed by NITESH CHATRABHUJ MANGE Date: 2024.01.11 13:09:19 +05'30')	(CA/13/61572) Yash Rajesh Agarwal (Digitally signed by Yash Rajesh Agarwal Date: 2024.01.11 13:01:44 +05'30')
M/S. GARODIA NAGAR MAHAVIRDHAM CHS. LTD.	

REV-R3	DESCRIPTION	
NORTH	SCALE 1:100	DATE 06.01.2024
	DRAWN BY SIDDHI	CHECKED BY Ar. YASH
	SHEET NO. 3/8	JOB NO. 58

ARCHITECT YASH AGARWAL
CONSULTING ARCHITECT & PROJECT MANAGEMENT CONSULTANT
105 Rajshree Plaza, Opp. Shreyas Cinema,
L.B.S. Marg, Ghatkopar (W), Mumbai-400 086.
Email - arc.yash@gmail.com Mob. - 9892109022