



11TH FLOOR PLAN
SCALE 1:100

CARPET AREA CALCULATION


11TH FLOOR – FLAT 1						
1	1.40	X	1.20	X	1.90	= 1.40 SQ.MT.
2	3.90	X	0.90	X	1.90	= 8.36 SQ.MT.
3	1.90	X	3.60	X	1.90	= 3.90 SQ.MT.
4	1.10	X	1.40	X	1.90	= 2.40 SQ.MT.
5	1.20	X	0.90	X	1.90	= 8.36 SQ.MT.
6	3.90	X	0.40	X	1.90	= 1.14 SQ.MT.
7	1.40	X	1.60	X	1.90	= 1.40 SQ.MT.
8	3.70	X	0.35	X	1.90	= 0.83 SQ.MT.
9	3.90	X	0.67	X	1.90	= 1.40 SQ.MT.
10	3.70	X	0.61	X	1.90	= 3.85 SQ.MT.
11	3.90	X	0.90	X	1.90	= 1.47 SQ.MT.
12	1.20	X	0.91	X	1.90	= 1.39 SQ.MT.
13	1.40	X	1.31	X	1.90	= 1.94 SQ.MT.
14	0.90	X	1.20	X	1.90	= 1.70 SQ.MT.
15	0.91	X	1.40	X	1.90	= 1.77 SQ.MT.
16	0.90	X	1.20	X	1.90	= 1.94 SQ.MT.
17	0.91	X	0.90	X	1.90	= 0.30 SQ.MT.
18	0.31	X	0.40	X	1.90	= 7.90 SQ.MT.
19	1.40	X	0.41	X	1.90	= 0.40 SQ.MT.
20	1.10	X	0.70	X	1.90	= 0.87 SQ.MT.
21	1.00	X	0.61	X	1.90	= 0.94 SQ.MT.
22	0.90	X	1.40	X	1.90	= 0.71 SQ.MT.
23	3.90	X	0.30	X	1.90	= 1.78 SQ.MT.
24	3.97	X	1.20	X	1.90	= 3.44 SQ.MT.
25	0.91	X	1.90	X	1.90	= 1.90 SQ.MT.
26	3.14	X	1.74	X	1.90	= 3.77 SQ.MT.
27	0.91	X	3.44	X	1.90	= 3.13 SQ.MT.
28	3.64	X	2.34	X	1.90	= 4.01 SQ.MT.
29	4.10	X	1.20	X	1.90	= 4.10 SQ.MT.
30	0.90	X	1.31	X	1.90	= 1.45 SQ.MT.
31	1.30	X	1.10	X	1.90	= 1.51 SQ.MT.
32	1.71	X	0.91	X	1.90	= 1.41 SQ.MT.
33	1.91	X	3.10	X	1.90	= 3.70 SQ.MT.
34	3.13	X	3.03	X	1.90	= 6.72 SQ.MT.
35	0.60	X	0.60	X	1.90	= 0.43 SQ.MT.
36	0.30	X	0.63	X	1.90	= 0.31 SQ.MT.
37	1.31	X	0.70	X	1.90	= 1.85 SQ.MT.
38	1.31	X	0.70	X	1.90	= 0.85 SQ.MT.
39	3.30	X	0.30	X	1.90	= 1.20 SQ.MT.
			TOTAL ADDITION			= 99.30 SQ.MT.

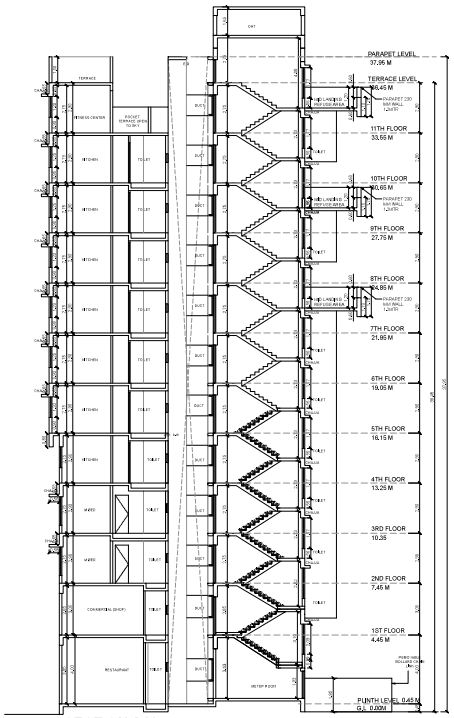


SECTION AA'
SCALE : 1:100

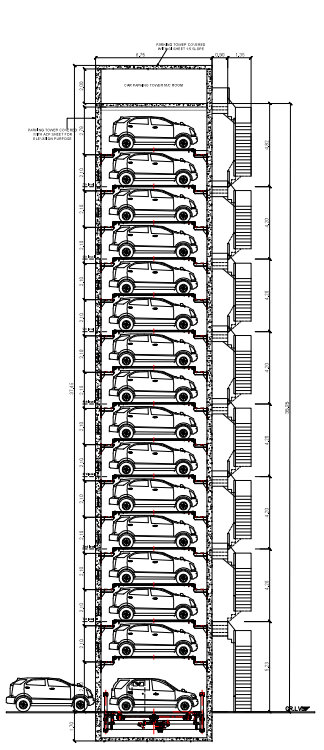

SECTIONAL ELEVATION BB'
SCALE : 1:100

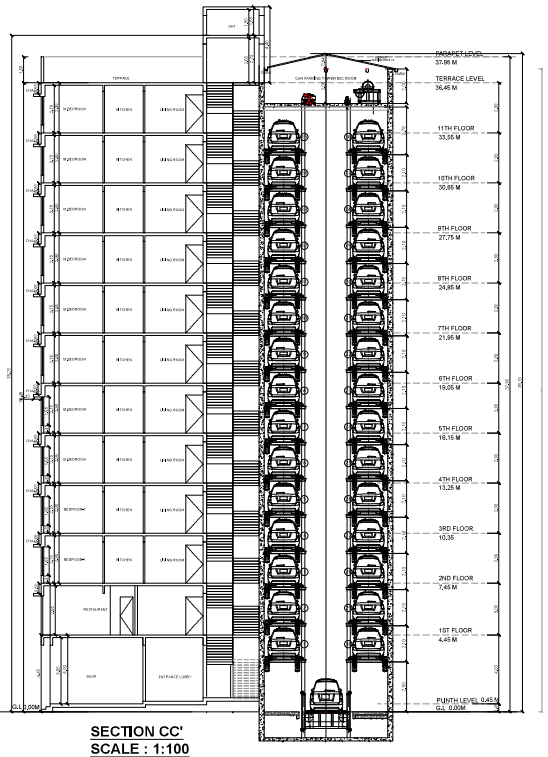

SECTION CC'
SCALE : 1:100

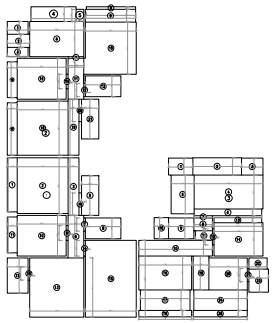

10TH FLOOR PLAN
SCALE 1:100

CARPET AREA CALCULATION


8TH & 9TH FLOOR – FLAT 1						
1	0.88	X	3.13	X	1.90	= 1.82 SQ.MT.
2	2.85	X	3.33	X	1.90	= 9.53 SQ.MT.
3	0.83	X	3.33	X	1.90	= 2.10 SQ.MT.
4	0.15	X	1.29	X	1.90	= 0.19 SQ.MT.
5	1.20	X	2.30	X	1.90	= 2.30 SQ.MT.
6	0.91	X	2.47	X	1.90	= 2.20 SQ.MT.
7	0.10	X	0.76	X	1.90	= 0.88 SQ.MT.
8	2.06	X	1.21	X	1.90	= 2.49 SQ.MT.
9	0.10	X	0.89	X	1.90	= 0.89 SQ.MT.
10	2.85	X	2.37	X	1.90	= 6.75 SQ.MT.
11	0.28	X	2.07	X	1.90	= 1.20 SQ.MT.
12	1.21	X	2.05	X	1.90	= 2.48 SQ.MT.
13	3.13	X	3.43	X	1.90	= 10.74 SQ.MT.
14	0.10	X	0.91	X	1.90	= 0.89 SQ.MT.
15	2.85	X	4.44	X	1.90	= 13.10 SQ.MT.
16	0.10	X	0.76	X	1.90	= 0.88 SQ.MT.
			TOTAL ADDITION			= 55.20 SQ.MT.

BUILT UP AREA CALCULATION

8TH TO 11TH FLOOR FLAT –2						
1	1.21	X	0.76	X	1.90	= 1.75 SQ.MT.
2	1.21	X	0.76	X	1.90	= 1.00 SQ.MT.
3	1.21	X	0.53	X	1.90	= 0.84 SQ.MT.
4	0.65	X	0.85	X	1.90	= 2.21 SQ.MT.
5	0.45	X	0.70	X	1.90	= 0.32 SQ.MT.
6	3.13	X	1.20	X	1.90	= 0.42 SQ.MT.
7	0.91	X	0.70	X	1.90	= 0.29 SQ.MT.
8	0.69	X	0.13	X	1.90	= 0.43 SQ.MT.
9	3.80	X	0.73	X	1.90	= 3.10 SQ.MT.
10	1.65	X	3.31	X	1.90	= 0.69 SQ.MT.
11	0.91	X	3.27	X	1.90	= 3.16 SQ.MT.
12	0.10	X	0.76	X	1.90	= 0.88 SQ.MT.
13	3.08	X	1.21	X	1.90	= 2.48 SQ.MT.
14	0.10	X	0.85	X	1.90	= 0.88 SQ.MT.
15	3.65	X	3.27	X	1.90	= 4.75 SQ.MT.
16	0.58	X	3.27	X	1.90	= 1.20 SQ.MT.
17	0.10	X	3.04	X	1.90	= 1.76 SQ.MT.
18	3.65	X	3.14	X	1.90	= 9.20 SQ.MT.
19	0.43	X	3.24	X	1.90	= 2.64 SQ.MT.
20	0.10	X	1.29	X	1.90	= 0.19 SQ.MT.
21	1.05	X	3.20	X	1.90	= 3.33 SQ.MT.
			TOTAL ADDITION			= 51.41 SQ.MT.


CARPET AREA CALCULATION

8TH TO 11TH FLOOR – FLAT 3						
1	1.40	X	0.91	X	1.90	= 1.35 SQ.MT.
2	3.90	X	1.40	X	1.90	= 3.90 SQ.MT.
3	1.20	X	0.67	X	1.90	= 1.21 SQ.MT.
4	3.90	X	1.60	X	1.90	= 1.20 SQ.MT.
5	1.20	X	3.30	X	1.90	= 3.21 SQ.MT.
6	3.90	X	0.40	X	1.90	= 1.35 SQ.MT.
7	1.05	X	0.13	X	1.90	= 0.13 SQ.MT.
8	1.20	X	0.74	X	1.90	= 0.80 SQ.MT.
9	1.40	X	1.21	X	1.90	= 1.77 SQ.MT.
10	0.90	X	1.33	X	1.90	= 1.25 SQ.MT.
11	0.67	X	0.67	X	1.90	= 0.85 SQ.MT.
12	0.10	X	0.91	X	1.90	= 0.89 SQ.MT.
13	3.70	X	0.30	X	1.90	= 0.83 SQ.MT.
14	3.90	X	1.04	X	1.90	= 1.40 SQ.MT.
15	4.20	X	0.91	X	1.90	= 3.97 SQ.MT.
16	3.90	X	1.90	X	1.90	= 0.90 SQ.MT.
17	3.97	X	1.20	X	1.90	= 3.44 SQ.MT.
18	3.90	X	0.30	X	1.90	= 1.14 SQ.MT.
19	0.91	X	1.90	X	1.90	= 1.77 SQ.MT.
20	3.97	X	1.20	X	1.90	= 3.44 SQ.MT.
21	0.10	X	0.76	X	1.90	= 0.88 SQ.MT.
22	1.05	X	0.85	X	1.90	= 0.85 SQ.MT.
23	1.10	X	1.20	X	1.90	= 1.20 SQ.MT.
24	3.90	X	1.20	X	1.90	= 3.71 SQ.MT.
25	3.10	X	0.30	X	1.90	= 1.21 SQ.MT.
			TOTAL ADDITION			= 49.95 SQ.MT.

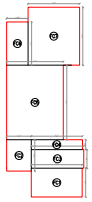



BUILT UP AREA CALCULATION

11TH FLOOR FITNESS CENTRE						
FC1	3.90	X	1.60	X	1.90	= 1.87 SQ.MT.
FC2	1.40	X	1.60	X	1.90	= 3.90 SQ.MT.
FC3	4.60	X	1.07	X	1.90	= 3.24 SQ.MT.
FC4	3.90	X	0.67	X	1.90	= 1.40 SQ.MT.
FC5	4.27	X	4.20	X	1.90	= 14.15 SQ.MT.
FC6	1.21	X	3.90	X	1.90	= 3.10 SQ.MT.
FC7	3.97	X	3.20	X	1.90	= 9.40 SQ.MT.
TOTAL FITNESS CENTER AREA FOR FL 11TH FLOOR						= 39.09 SQ.MT.

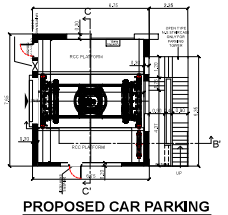

PROPOSED CAR PARKING TOWER PLAN
SCALE : 1:100

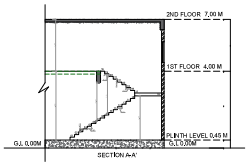

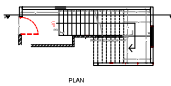

NOTE:-
1) ALL DIMENSION ARE IN METRES
2) ALLTREADS ARE IN 0.28M
3) ALL RISERS ARE IN 0.16M

INTERNAL STAIRCASE PLAN FOR COMMERCIAL



KEY PLAN
SCALE 1:500

PROFORMA -B

CONTENTS OF SHEET

SECTION AA', SECTION BB' SECTION CC', PARKING TOWER PLAN, SECTION THROUGH INTERNAL STAIRCASE, SECTION THROUGH ENTRANCE LOBBY

PLAN FOR APPROVAL

SHAIKH ASIF MUSA

Srikant Chintaman Godade | JAYESH CHINCHAN PUSANE

S.E. (B.P) K/E N | A.E. (B.P) K/E | E.E. (B.P) K

STAMP OF DATE RECEIPT OF PLAN

Approved subject to conditions mentioned in this office Letter No.Ps-2727 / 2019 / (317) / K/E WARD / KONDIVATE / 337 / 2 / AMEND dated 04-03-2025

DESCRIPTION	DATE	SIGN

DESCRIPTION OF PROPOSAL & PROPERTY

Proposed development of residential cum shopping & Housing SCHEME No.317, 18.51 to 5.41 of Bhoi Kondivita at village Kawarli Road, Andheri (E) Mumbai for M/s Infinity Constructions.

CERTIFICATE OF AREA

CERTIFIED THAT THE PLOT UNDER REFERENCE AND SURVEYED BY ME/ON OUR/AND THE DIMENSIONS OF THE SIDES ETC. OF THE PLOT STATED ON THE PLAN ARE CORRECT ACCORDING TO MEASUREMENTS MADE BY ME/US AND THAT THE AREA MENTIONED IN THE DOCUMENTS OF OWNERSHIP/LEGAL SURVEY INCLUDES AND EXCLUDES DEPICTED.

Signature

NAME & SIGN OF OWNER

M/s. INFINITY NARAYANI ASSOCIATES

Signature

Office Add :- 43, Sunvilla, Yashodham, Goe, N.K. Vadvani Marg, Goregaon (E), Mumbai - 400 063.

NAME & SIGN OF LICENSE SURVEYOR

GM ARCH PVT. LTD.
ARCHITECTURAL CONSULTANTS

GM ARCH PVT. LTD.

Signature

Corp.Office Add :- 3, Mercury CHS, Opp.Hallmark Business Plaza, Bandra East, Mumbai - 51.
email I.D.. gmarchpvtltd@gmail.com website :- www.gmarchpvt.com Tel. 9820203620

SCALE	DRAWN BY	CHECKED BY	APPROVED BY
AS MENTIONED	KOMAL J.	PRAVEEN NAIR	PVA REDDY