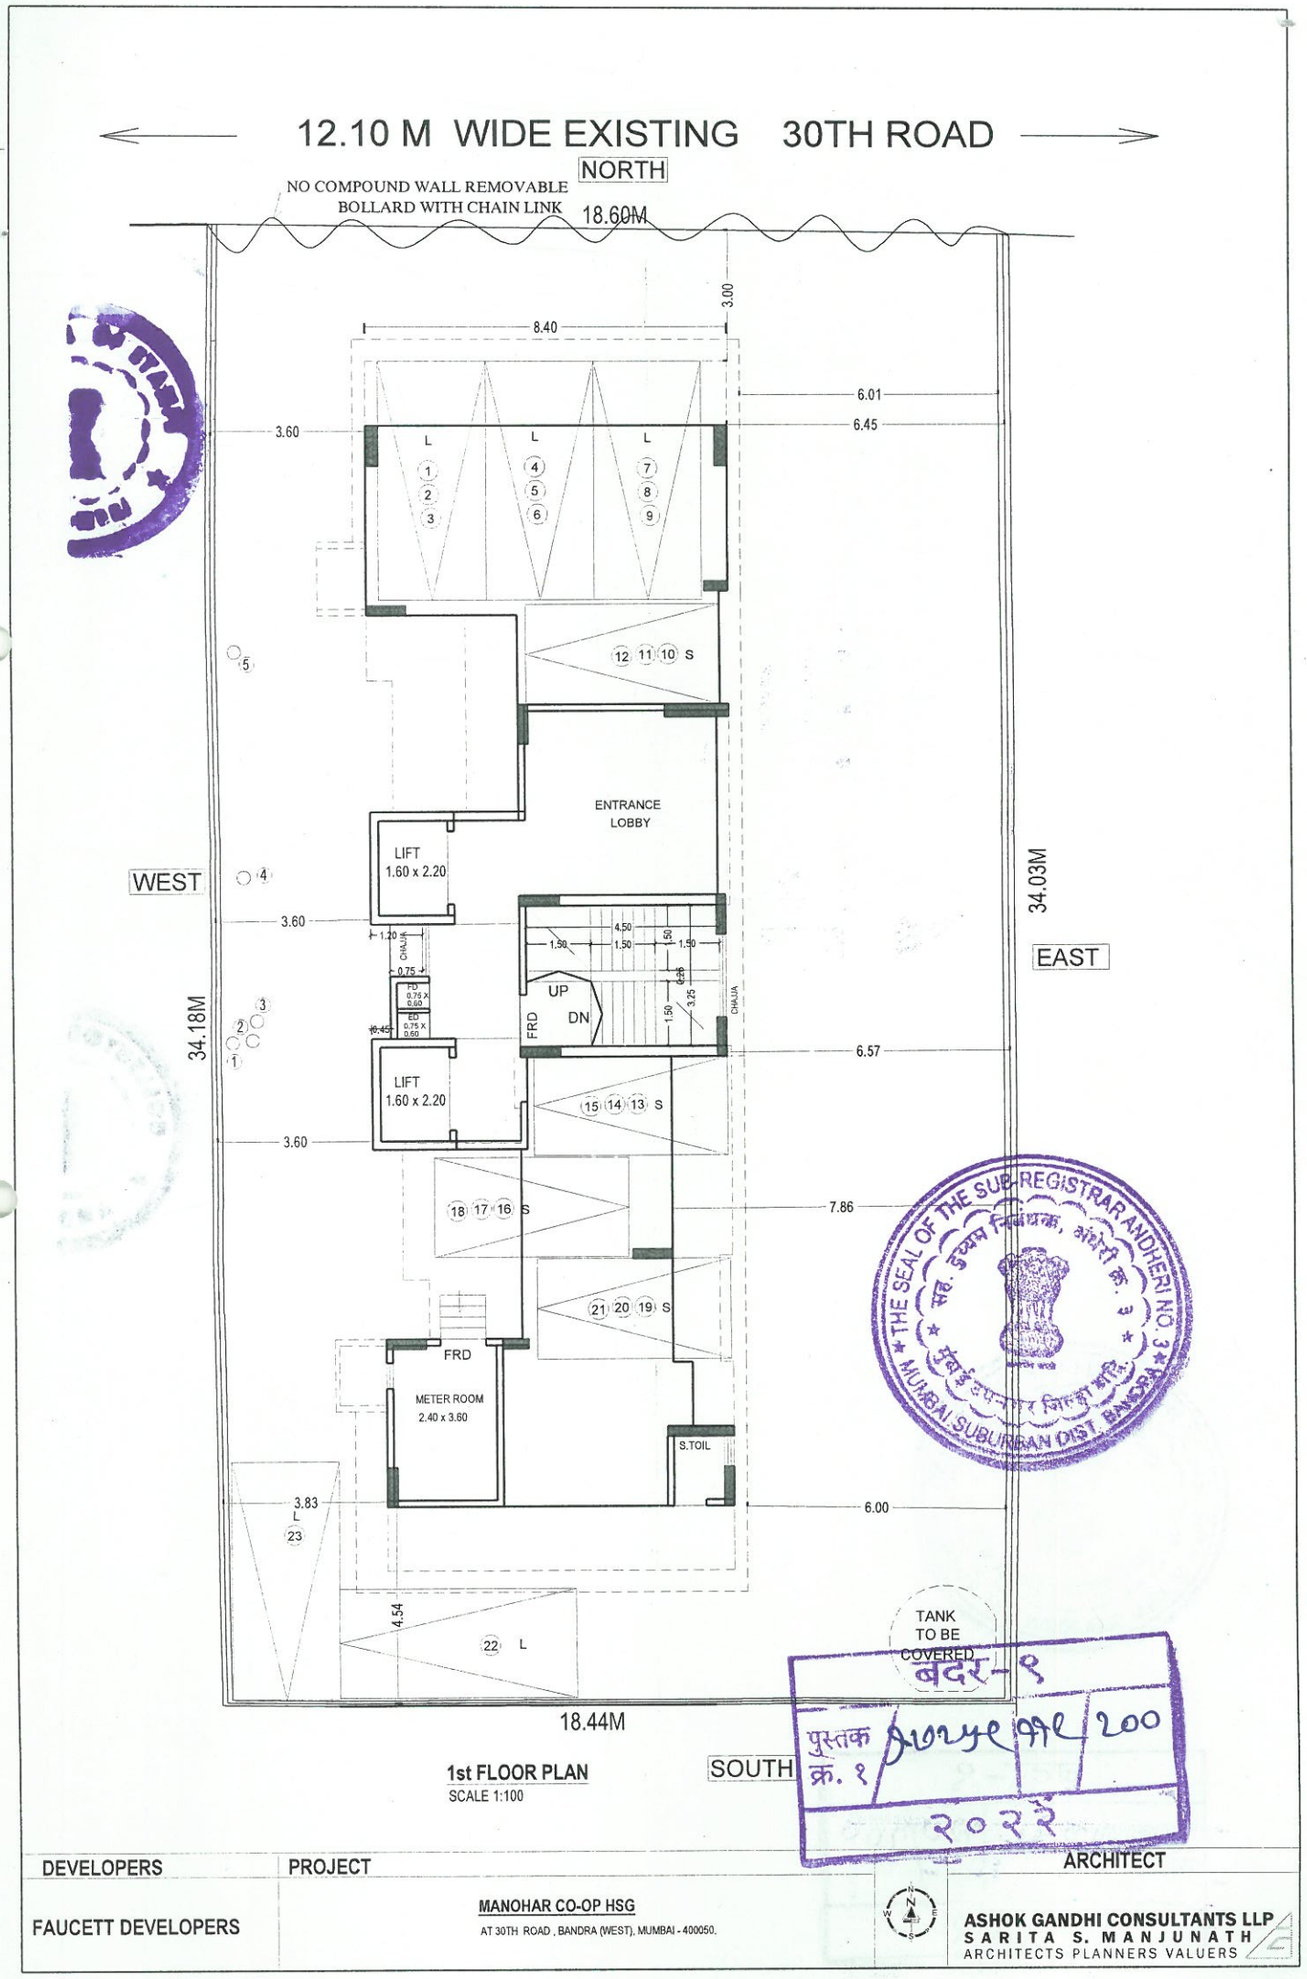
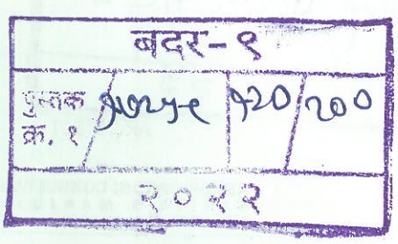



THE SEAL OF THE SUB-REGISTRAR ANDHERI NO. 3 MUMBAI SUBURBAN DIST. BANDRA

बंदर-९
पुस्तक क्र. १ 2022 200
२०२२

DEVELOPERS	PROJECT	ARCHITECT
FAUCETT DEVELOPERS	MANOHAR CO-OP HSG AT 30TH ROAD , BANDRA (WEST), MUMBAI - 400050.	ASHOK GANDHI CONSULTANTS LLP SARITA S. MANJUNATH ARCHITECTS PLANNERS VALUERS


THE SEAL OF THE SUB REGISTRAR ANDHERI NO. 3
MUMBAI SUBURBAN DIST. BANDRA


बदर-९
पुस्तक क्र. १
२०२२

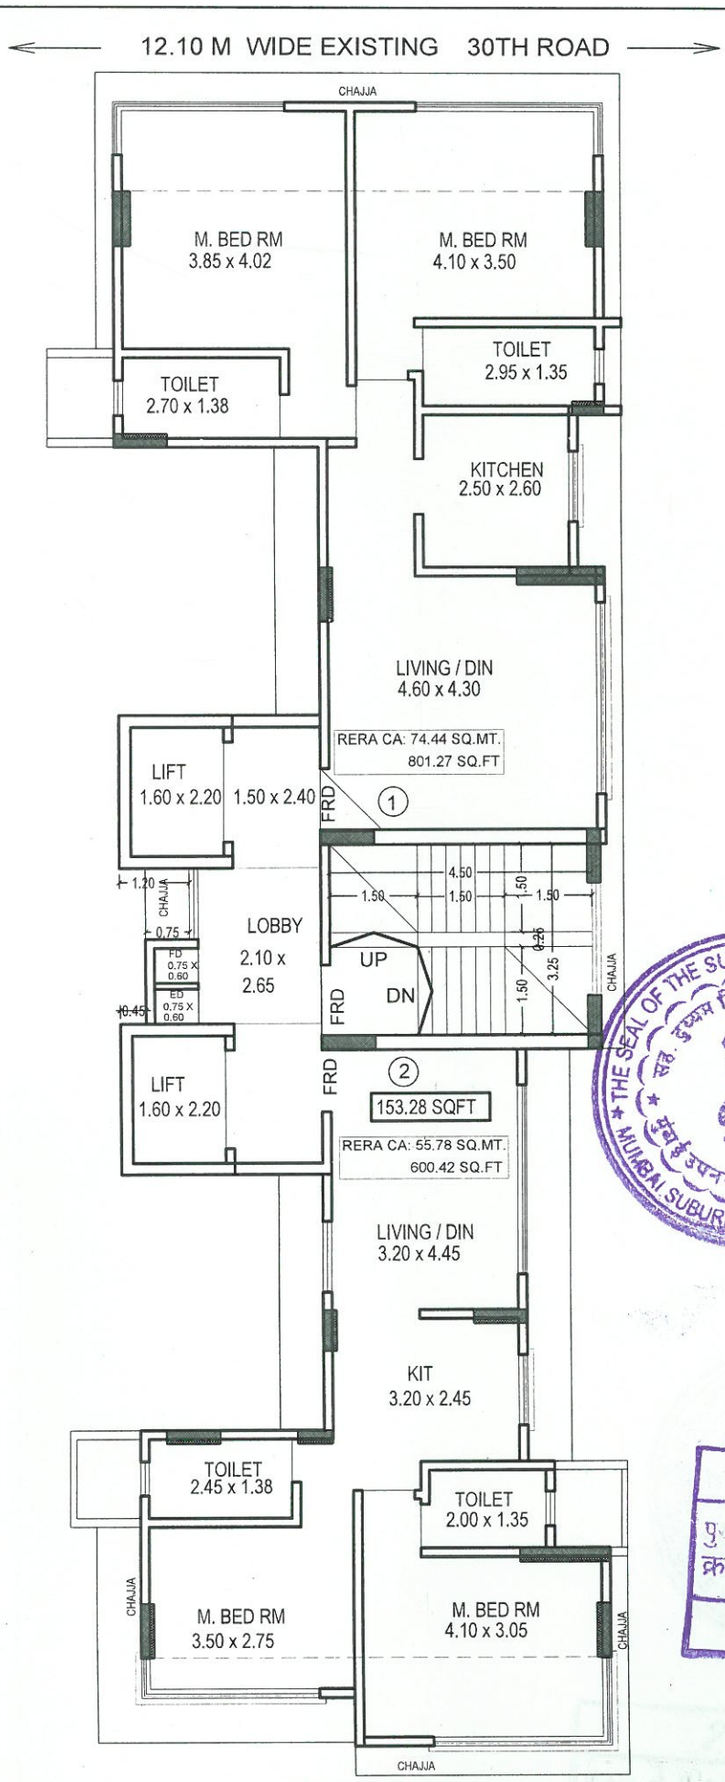

1st FLOOR PLAN

SCALE 1:100

THE SEAL OF THE SUB-REGISTRAR ANDHERI NO. 3 MUMBAI SUBURBAN DIST. BANDRA

बदर-९
पुस्तक क्र. १ ९७५१/२००
२०२२


DEVELOPERS	PROJECT		ARCHITECT
FAUCETT DEVELOPERS	MANOHAR CO-OP HSG AT 30TH ROAD , BANDRA (WEST), MUMBAI - 400050.		ASHOK GANDHI CONSULTANTS LLP SARITA S. MANJUNATH ARCHITECTS PLANNERS VALUERS

THE SEAL OF THE SUB-REGISTRAR ANDHERI NO. 3
MUMBAI SUBURBAN DIST. BANDRA

बदर-९

पुस्तक क्रं. १ | ७७२५९ | ४२२ | २००

२०२२

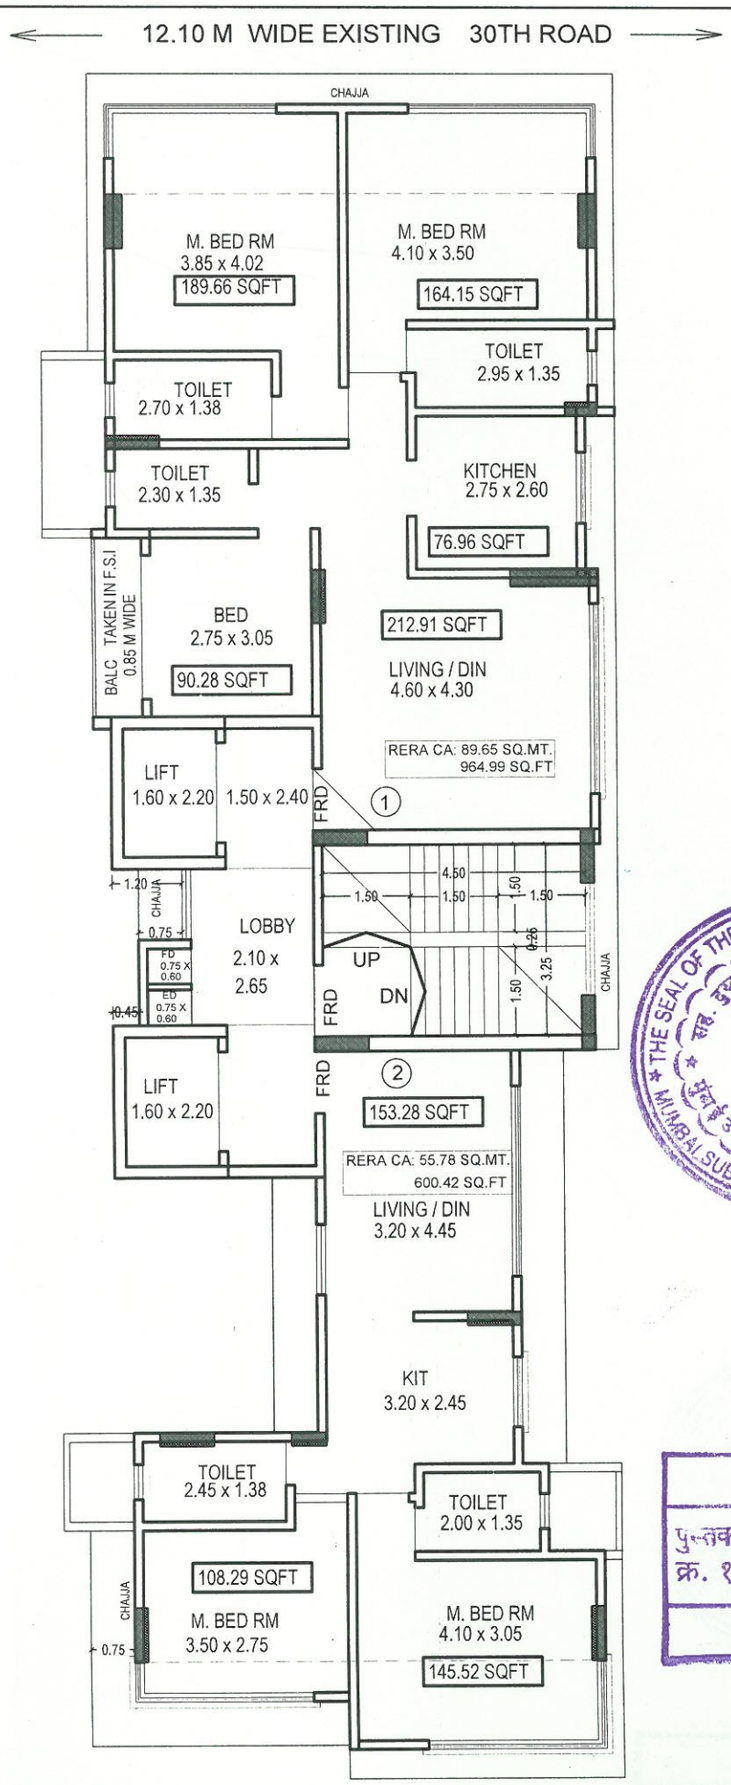

THE SEAL OF THE SUB-REGISTRAR ANDHERI NO. 3 MUMBAI SUBURBAN DIST. BANDRA

बदर-९
पुस्तक क्र. १ ९७५९/२३/२००
२०२२


2nd FLOOR PLAN


SCALE 1:100

DEVELOPERS	PROJECT		ARCHITECT
FAUCETT DEVELOPERS	MANOHAR CO-OP HSG AT 30TH ROAD , BANDRA (WEST), MUMBAI - 400050.		ASHOK GANDHI CONSULTANTS LLP SARITA S. MANJUNATH ARCHITECTS PLANNERS VALUERS




THE SEAL OF THE SUB-REGISTRAR ANDHERI NO. 3
MUMBAI SUBURBAN DIST. BANDRA

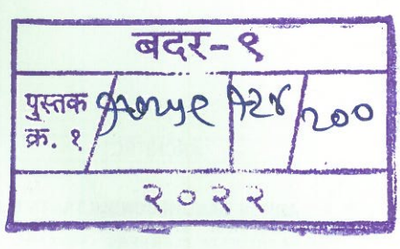
बदर-९
पुस्तक क्र. १
२०२२

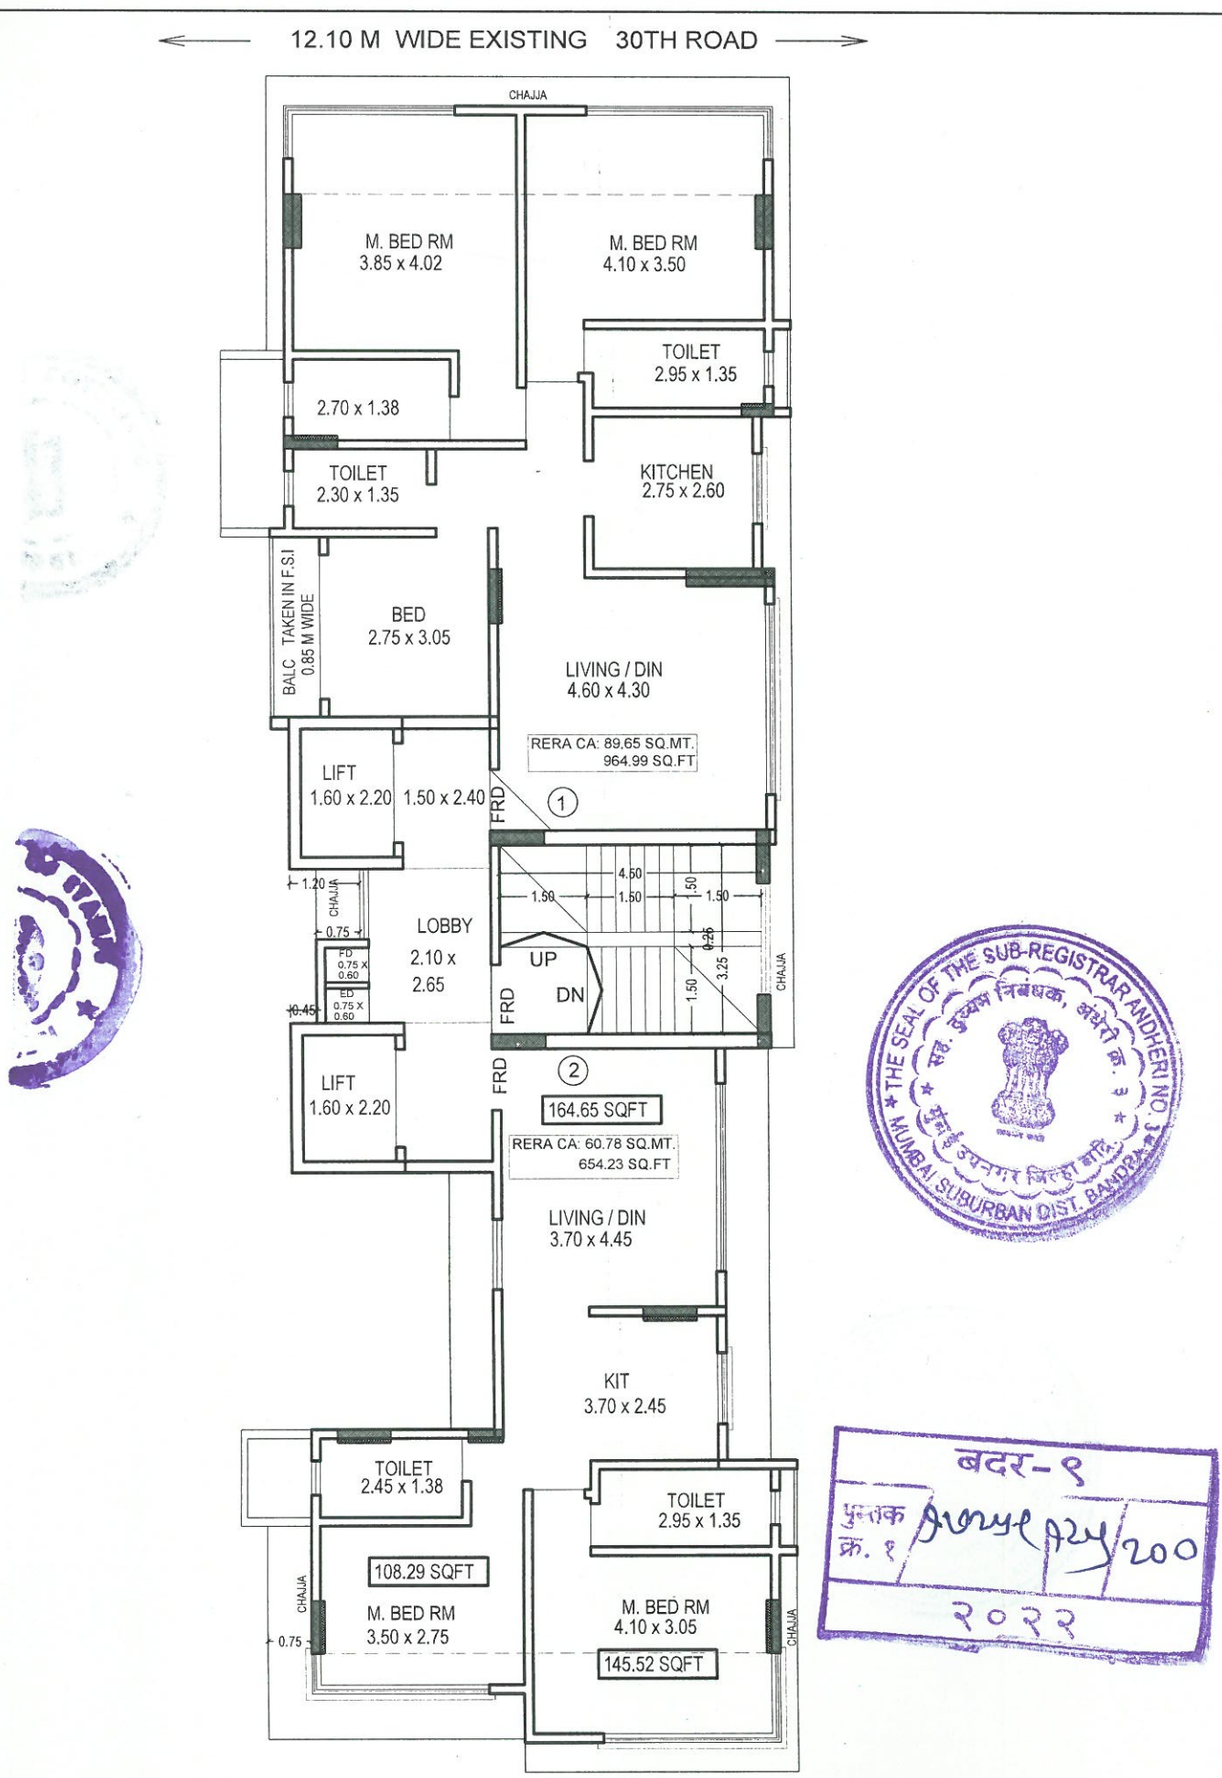

THE SEAL OF THE SUB-REGISTRAR ANDHERI NO. 3
सह. दुय्यम निबंधक, अंधेरी क्र. ३
MUMBAI SUBURBAN DIST. BANDRA
मुंबई उपनगर जिल्हा बांद्रा

बदर-९
पुस्तक क्र. १ ९७५१/२०२४
२०२२


3rd & 4th FLOOR PLAN

SCALE 1:100


DEVELOPERS	PROJECT		ARCHITECT
FAUCETT DEVELOPERS	MANOHAR CO-OP HSG AT 30TH ROAD , BANDRA (WEST), MUMBAI - 400050.		ASHOK GANDHI CONSULTANTS LLP SARITA S. MANJUNATH ARCHITECTS PLANNERS VALUERS




THE SEAL OF THE SUB-REGISTRAR ANDHERI NO. 3
MUMBAI SUBURBAN DIST. BANDRA

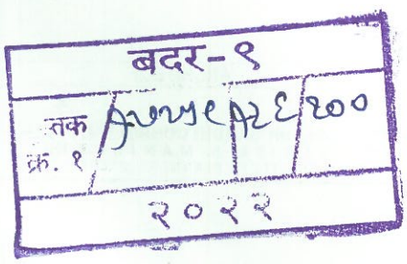
बदर-९
२०२२

12.10 M WIDE EXISTING 30TH ROAD

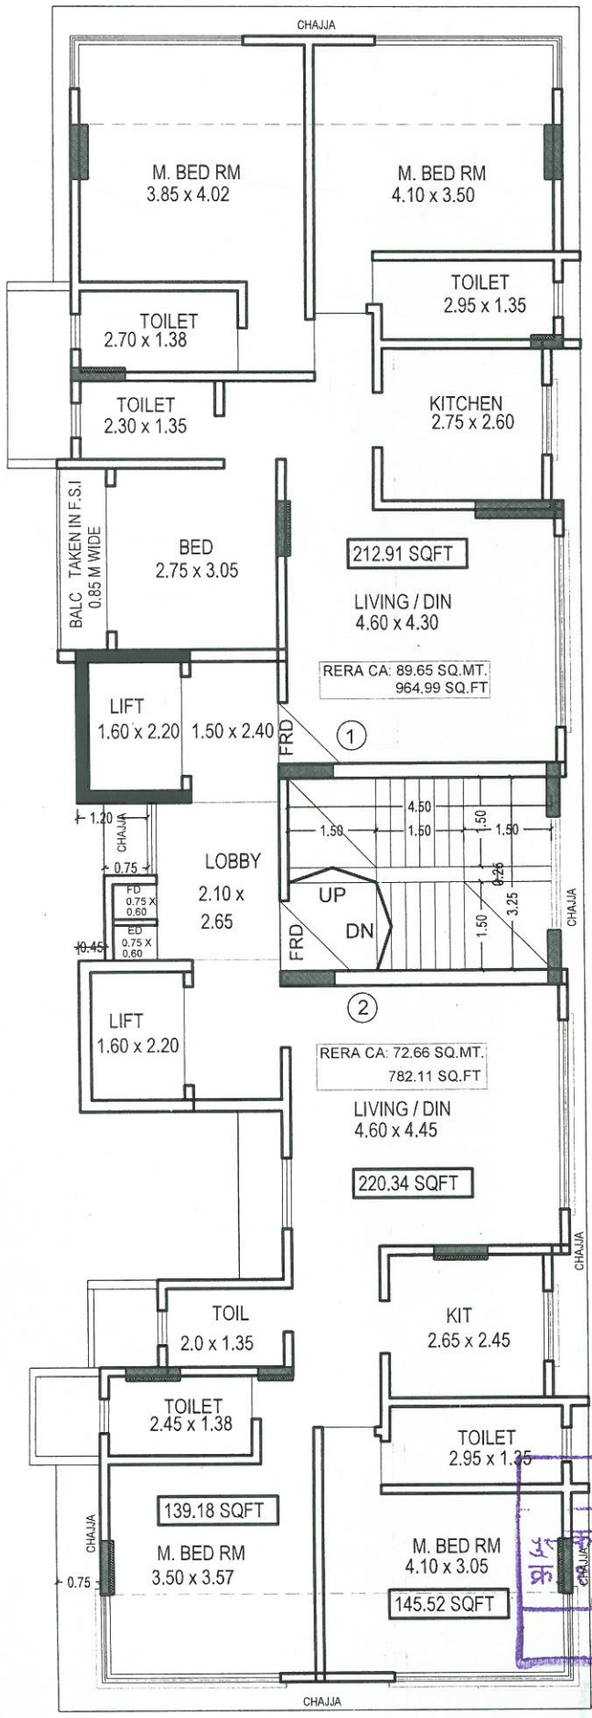

THE SEAL OF THE SUB-REGISTRAR ANDHERI NO. 3 MUMBAI SUBURBAN DIST BANDRA

बदर-९
क्रमांक ९७५१/२०२२

5th FLOOR PLAN

SCALE 1:100

DEVELOPERS	PROJECT		ARCHITECT
FAUCETT DEVELOPERS	MANOHAR CO-OP HSG AT 30TH ROAD , BANDRA (WEST), MUMBAI - 400050.		ASHOK GANDHI CONSULTANTS LLP SARITA S. MANJUNATH ARCHITECTS PLANNERS VALUERS

THE SEAL OF THE SUB-REGISTRAR ANDHERI NO. 3
MUMBAI SUBURBAN DIST. BANDRA

बदर-१
क्रमांक क्र. १ Anye 12L/200
२०२२