
AMENDED

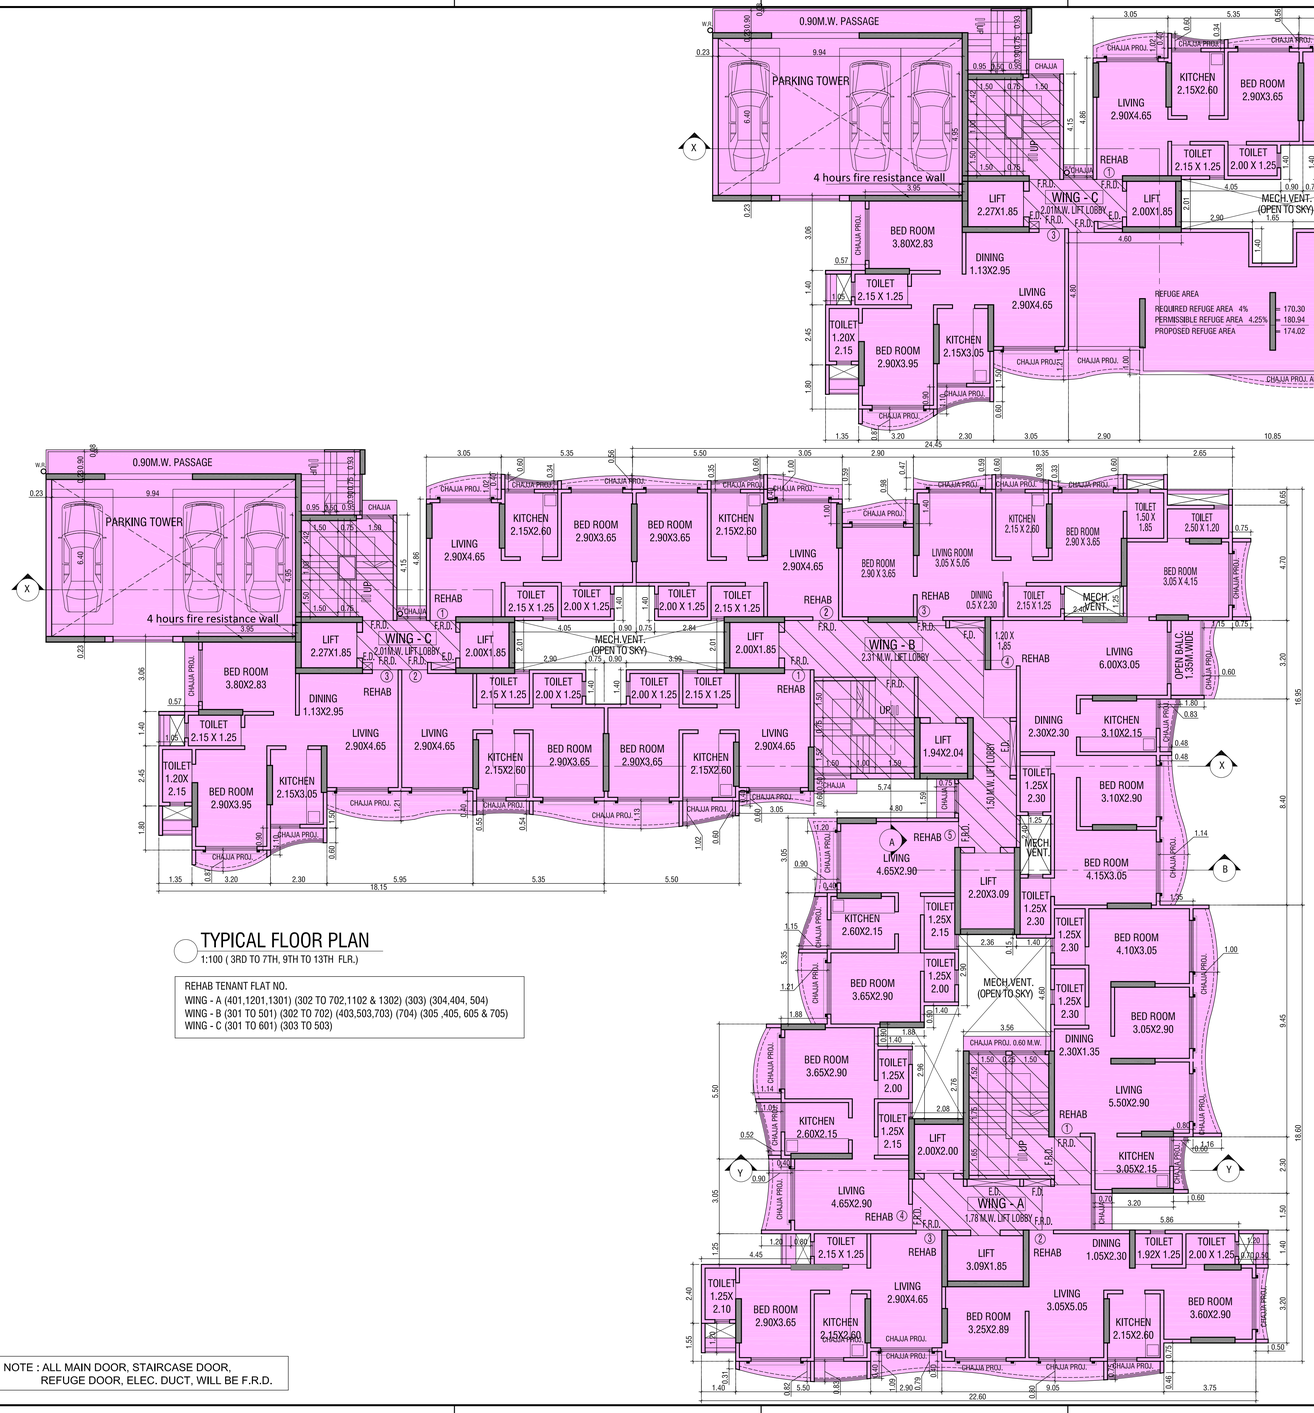

TYPICAL FLOOR PLAN

1:100 (3RD TO 7TH, 9TH TO 13TH FLR.)

REHAB TENANT FLAT NO.
WING - A (401,1201,1301) (302 TO 702,1102 & 1302) (303) (304,404, 504)
WING - B (301 TO 501) (302 TO 702) (403,503,703) (704) (305 ,405, 605 & 705)
WING - C (301 TO 601) (303 TO 503)

NOTE : ALL MAIN DOOR, STAIRCASE DOOR, REFUGE DOOR, ELEC. DUCT, WILL BE F.R.D.

8TH FLOOR PLAN

1:100

REHAB TENANT FLAT NO.
WING - C (801)

F O R M - II

STAMP OF DATE OF RECEIPT OF PLANS :
This Canceis Approval To The Previous Plans
Sanction Under No. MHADA -76/1287/2023
Dated :- 26/05/2023

STAMP OF APPROVAL OF PLANS:
Issued By B.P. Cell / Greater Mumbai / MHADA
Read Along With This Office Letter
No. MHADA - 76/1287/
Date :-

S.E.B.P.	D.E.B.P.	E.E.B.P.
Arunkumar Sambhaji Hingole	Sachin Arun Kadam	Rupesh Muralidhar Totewar

NAME AND SIGN. OF OWNER :
Nikhil Prakash Surve
For M/s. Bhairav Smile Infraprojects C.A. to Charkop Bhairav Co-op. Hsg. Soc. Ltd.

CONTENTS OF SHEET:
TYPICAL FLOOR PLAN (3RD TO 7TH,9TH TO 13TH FLR.),,
8TH REFUGE FLOOR PLAN.,

JOB NO:
AR / NS / CB / 2020 / 305

DRWG NO:
MCA / CB / 03 - 10

SPACE MOULDERS
An Architectural Studio
Chandan Prabhakar Kelekar
Chandan Kelekar
Pratima Kelekar
Architect, Interior Designer,
281/2229, Motilal Nagar No: 1,
Goregaon (W), Mumbai-400 104.
+91 22 2872 2184 / 7116
contact@spacemoulders.in
www.spacemoulders.com


JOB TITLE:
Proposed Development on Cluster No. 810, RSC-5, S.No. 41, Sector 8, MHADA Layout, at Charkop, Kandivali (West) Mumbai .

DRAWING TITLE:
DWG. FOR MUN. APPROVAL

NORTH:

REV. SUFFIX - R0	
SCALE	DATE
AS STATED	2024 12 02
DRAWN BY	CHECKED BY
SUSHANT N.	

AMENDED

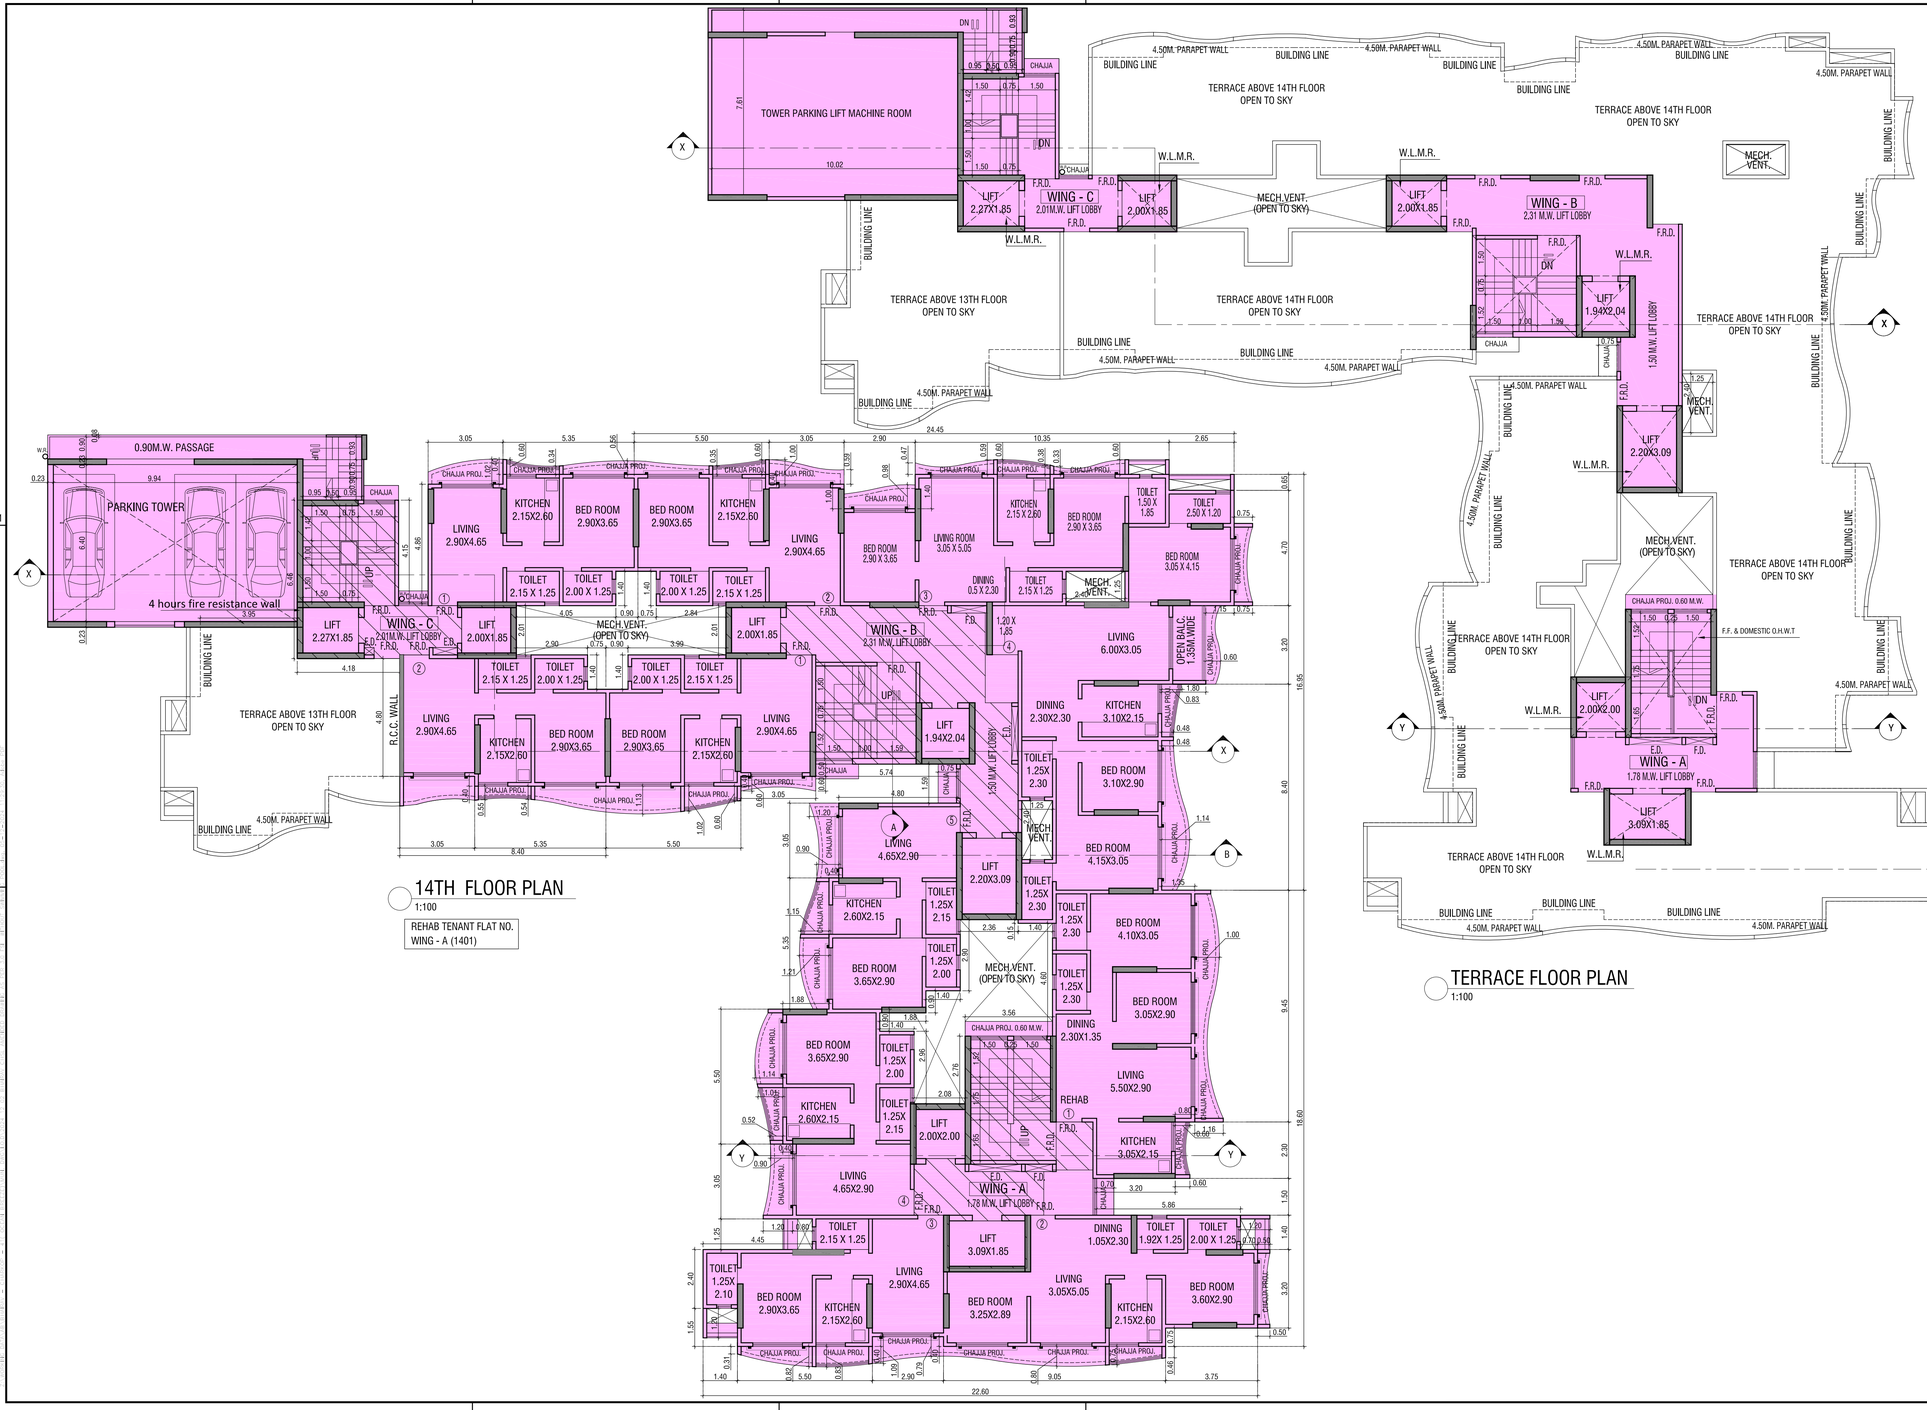

14TH FLOOR PLAN

1:100

REHAB TENANT FLAT NO.
WING - A (1401)

TERRACE FLOOR PLAN

1:100

F O R M - II

STAMP OF DATE OF RECEIPT OF PLANS :
This Cancels Approval To The Previous Plans
Sanction Under No. MHADA -76/1287/2023
Dated :- 26/05/2023

STAMP OF APPROVAL OF PLANS:
Issued By B.P. Cell / Greater Mumbai / MHADA
Read Along With This Office Letter
No. MHADA - 76/1287/
Date :-

Arunkumar Sambhaji Hingole — Digitally signed by Arunkumar Sambhaji Hingole — Date: 2024.01.07 17:38:59 +05'30'
Sachin Arun Kadam — Digitally signed by Sachin Arun Kadam — Date: 2024.01.17 11:44:05 +05'30'
Rupesh Muralidhar Totewar — Digitally signed by Rupesh Muralidhar Totewar — Date: 2024.01.20 13:04:45 +05'30'

S.E.B.P. **D.E.B.P.** **E.E.B.P.**

NAME AND SIGN. OF OWNER :
Nikhil Prakash Surve — Digitally signed by Nikhil Prakash Surve — Date: 2024.12.06 16:55:45 +05'30'
For M/s. Bhairav Smile Infraprojects C.A. to Charkop Bhairav Co-op. Hsg. Soc. Ltd.

CONTENTS OF SHEET:
14TH FLOOR PLAN,,
TERRACE FLOOR PLAN.

JOB NO:
AR / NS / CB / 2020 / 305

DRWG NO:
MCA / CB / 04 - 10

SPACE MOULDERS
An Architectural Studio
Chandan Prabhakar Kelekar — Digitally signed by Chandan Prabhakar Kelekar — Date: 2024.12.11 18:38:00 +05'30'
Chandan Kelekar
Pratima Kelekar
Architect, Interior Designer.
281/2229, Motilal Nagar No: 1,
Goregaon (W), Mumbai-400 104.
+91 22 2872 2184 / 7116
contact@spacemoulders.in
www.spacemoulders.com

JOB TITLE:
Proposed Development on Cluster No. 810, RSC-5, S.No. 41, Sector 8, MHADA Layout, at Charkop, Kandivali (West) Mumbai .

DRAWING TITLE:
DWG. FOR MUN. APPROVAL

NORTH:

REV. SUFFIX : RD
SCALE: AS STATED
DATE: 2024 12 02
DRAWN BY: SUSHANT N.
CHECKED BY: