
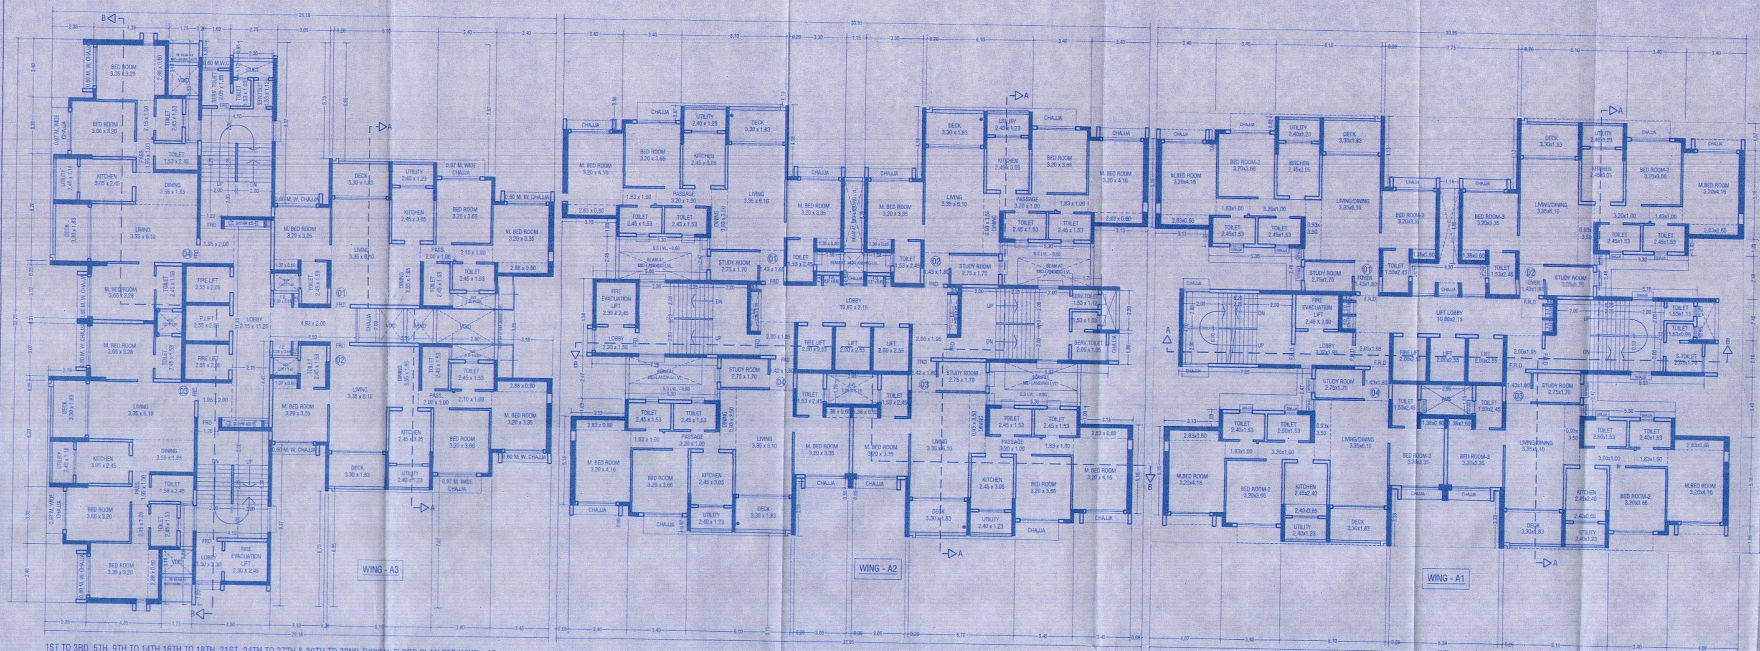


1ST TO 3RD, 5TH, 9TH TO 14TH,16TH TO 18TH, 21ST, 24TH TO 27TH & 30TH TO 32ND TYPICAL FLOOR PLAN FOR WING - A3
SCALE - 1:100

1ST TO 3RD, 5TH, 9TH TO 14TH,16TH TO 18TH, 21ST, 24TH TO 27TH & 30TH TO 32ND TYPICAL FLOOR PLAN FOR WING - A2
SCALE - 1:100

1ST TO 3RD, 5TH, 9TH TO 14TH,16TH TO 18TH, 21ST, 24TH TO 27TH & 30TH TO 32ND TYPICAL FLOOR PLAN FOR WING - A1
SCALE - 1:100

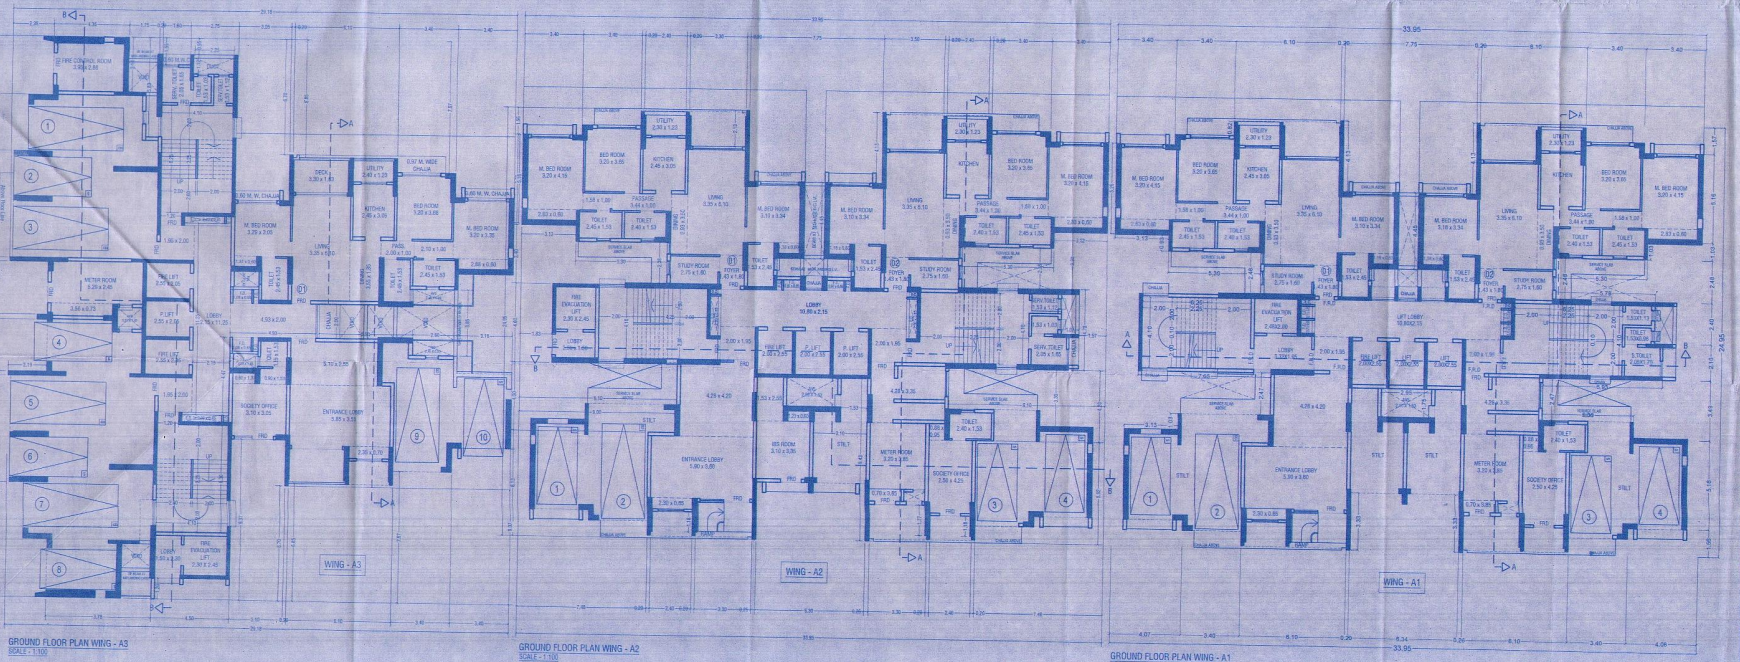

GROUND FLOOR PLAN WING - A3
SCALE - 1:100

GROUND FLOOR PLAN WING - A2
SCALE - 1:100


GROUND FLOOR PLAN WING - A1
SCALE - 1:100

CONTENTS OF THE SHEET | BLDG. NO. 4 WING - A1, A2 & A3 SHEET NO. 02/16

- GROUND FLOOR PLAN (WING - A1, A2 & A3)
- 1ST TO 3RD, 5TH, 9TH TO 14TH,16TH TO 18TH, 21ST TO 27TH & 30TH TO 32ND TYPICAL FLOOR PLAN (WING - A1, A2 & A3)
- RERA CARPET AREA DIAGRAM & CALCULATION FOR 1 TO 2 TYPICAL FLAT (WING - A2)

This cancels Approval to the previous Plans Sanctioned under no. MB/MS/0106/0902071618-3 dated 16.11.2022


Approved Subject to the condition Mentioned in this office permission Letter No.MHADT/0106/0902071618-3 Dt.....
Executive Engineer-M-Ward
Slum Rehabilitation Authority
Brihanmumbai

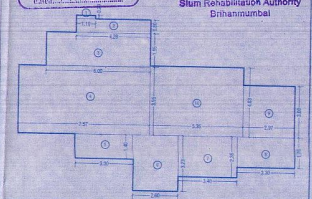

FLAT RERA AREA LINE DIAGRAM & CALCULATION FOR FLAT NO. 3 & 4
1ST TO 7TH, 9TH TO 14TH,16TH TO 21ST, 23RD TO 28TH, 30TH TO 35TH
WING - A2 SCALE - 1:100

RERA CARPET AREA CALCULATION FOR (FLAT NO 03 & 04)
(1ST TO 7TH,9TH TO 14TH,16TH TO 21ST,23RD TO 28TH & 30TH TO 35TH TYPICAL FLOOR) WING - A2

1	1.10	X	0.20	X	2 NO	=	0.22 SQ.MT.
2	4.25	X	0.89	X	1 NO	=	3.42 SQ.MT.
3	9.00	X	1.35	X	1 NO	=	11.70 SQ.MT.
4	7.51	X	1.06	X	1 NO	=	09.90 SQ.MT.
5	3.30	X	1.40	X	1 NO	=	4.62 SQ.MT.
6	2.80	X	0.23	X	1 NO	=	5.40 SQ.MT.
7	3.40	X	0.90	X	1 NO	=	6.82 SQ.MT.
8	3.50	X	1.76	X	1 NO	=	5.81 SQ.MT.
9	2.97	X	3.00	X	1 NO	=	9.91 SQ.MT.
10	5.35	X	4.03	X	1 NO	=	21.56 SQ.MT.
			TOTAL ADDITION			=	102.96 SQ.MT.
			TOTAL NUMBER OF FLAT = 2 X 31 FLOORS			=	52.00 Nos.

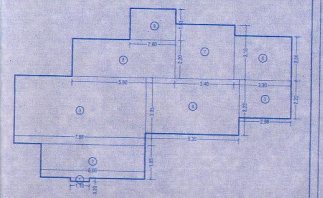

FLAT RERA AREA LINE DIAGRAM & CALCULATION FOR FLAT NO. 1 & 2
1ST TO 37TH FLOOR WING - A2
SCALE - 1:100

RERA CARPET AREA CALCULATION FOR (FLAT NO 01 & 02)
(GR TO 37TH TYPICAL FLOOR) WING - A2

1	1.10	X	0.20	X	1 NO	=	0.22 SQ.MT.
2	5.00	X	1.95	X	1 NO	=	11.70 SQ.MT.
3	7.56	X	0.90	X	1 NO	=	29.34 SQ.MT.
4	5.55	X	3.23	X	1 NO	=	17.28 SQ.MT.
5	2.96	X	2.23	X	1 NO	=	6.16 SQ.MT.
6	3.30	X	2.50	X	1 NO	=	8.40 SQ.MT.
7	3.40	X	3.15	X	1 NO.	=	10.74 SQ.MT.
8	3.40	X	2.25	X	1 NO.	=	10.46 SQ.MT.
9	2.50	X	1.83	X	1 NO	=	4.75 SQ.MT.
			TOTAL ADDITION			=	109.45 SQ.MT.
			TOTAL NUMBER OF FLAT = 2 X 37 FLOORS			=	74.00 Nos.

DESCRIPTION OF PROPOSAL & PROPERTY

PROPOSED DEVELOPMENT ON PLOT BEARING C.T.S. NO. 87(PT.), 87A, 87/1 TO 5, & 87/2 TO 10, 87/19(pt), 87/20(pt), 87/21(pt), 88/2(E TO 2G, 87/2D, 87/2F, 87/2H, 87/2J TO 2M & 87/4(pt), 87/4A 87/5(pt), 87/6(pt), 87/10(pt) & 87/47, OF VILLAGE - VIKHROLI, L. B. S. ROAD, VIKHROLI (W), MUMBAI.

NAME & ADDRESS OF DEVELOPER | **SIGNATURE**

Lodha Developers Limited
(Formerly known as Macrotech Developers Limited)
One Lodha Place, Senapati Bapat Marg, Lower Parel,
Mumbai - 400013.

NAME & ADDRESS OF LICENSED SURVEYOR | **SIGNATURE**

S-106, Nahta Building,
Mukund Goregaon Link Road
Mulund (w), Mumbai - 4000 080