
CONTENTS OF THE SHEET | BLDG. NO. 4 WING - A1, A2 & A3 SHEET NO. 05/16

- 23RD FLOOR PLAN (A1, A2 & A3)
- 22ND REFUGE FLOOR PLAN (A1, A2 & A3)

This cancels Approval to the previous Plans Sanctioned under no. MH/PVT/0156/3422/2016/S-3 dated 10/11/2023

Approved Subject to the condition Mentioned in this office permission Letter No. MH/PVT/0156/3422/2016/S-3 Dt. 10/11/2023


Executive Engineer - N. w. d.
Slum Rehabilitation Authority
Brihanmumbai

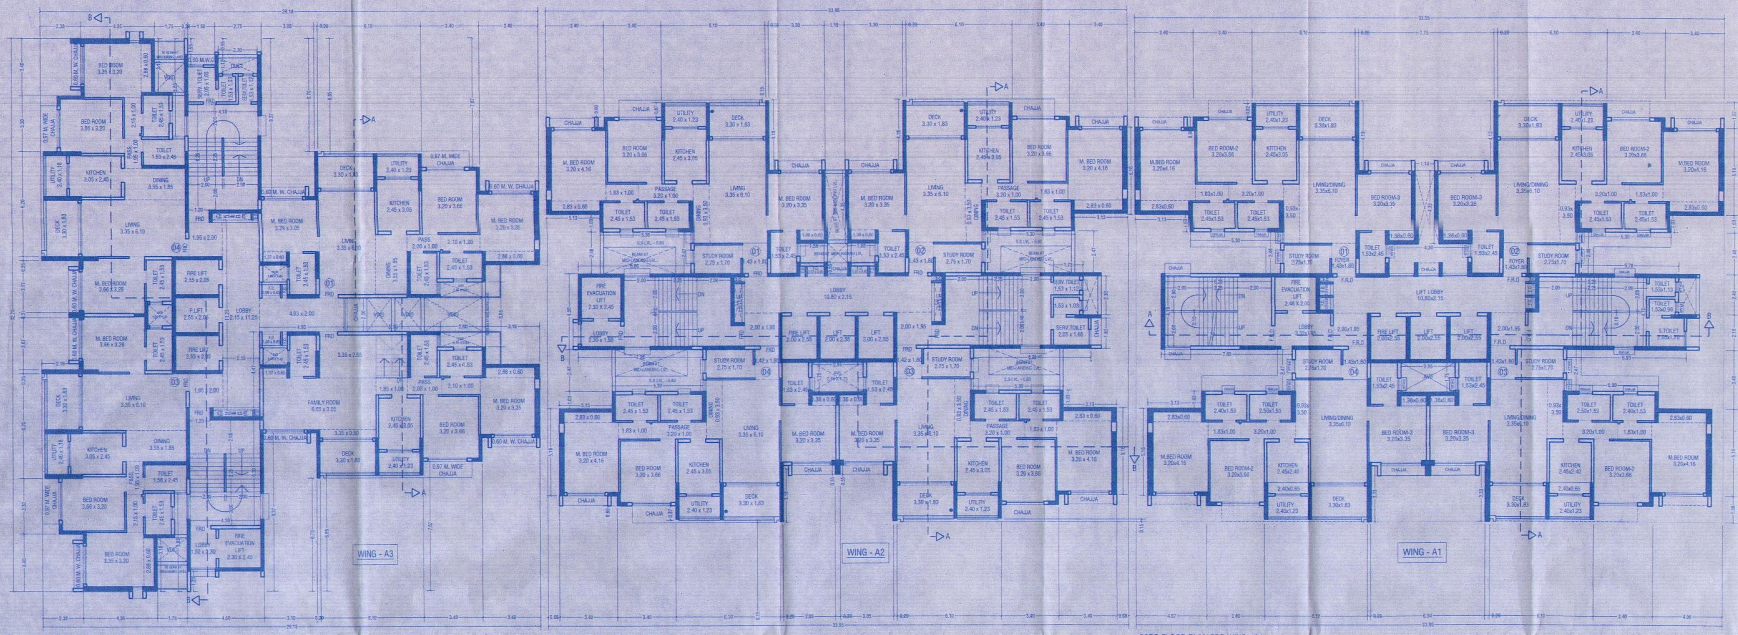

23RD FLOOR PLAN FOR WING - A3
SCALE - 1:100

23RD FLOOR PLAN FOR WING - A2
SCALE - 1:100

23RD FLOOR PLAN FOR WING - A1
SCALE - 1:100

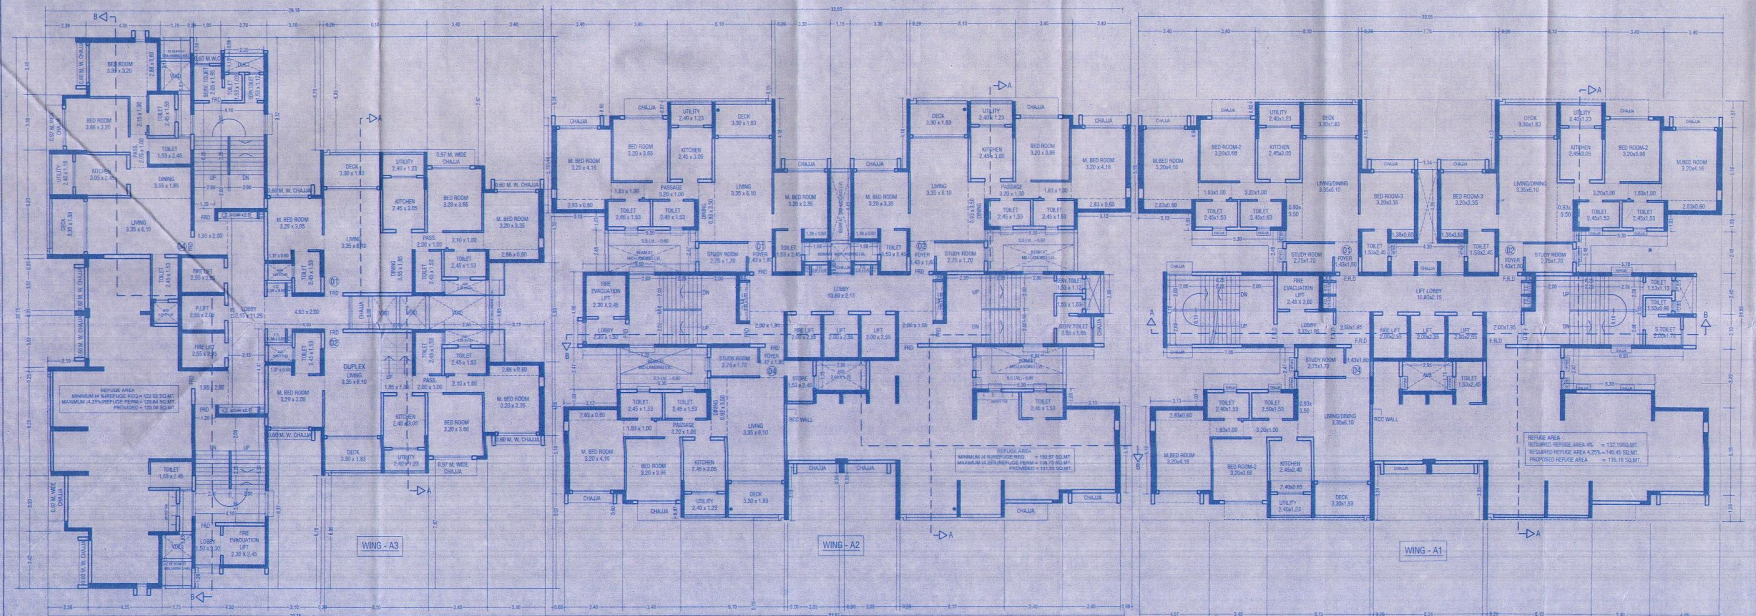

22ND REFUGE FLOOR PLAN FOR WING - A3
SCALE - 1:100

22ND REFUGE FLOOR PLAN FOR WING - A2
SCALE - 1:100

22ND REFUGE FLOOR PLAN FOR WING - A1
SCALE - 1:100

DESCRIPTION OF PROPOSAL & PROPERTY

PROPOSED DEVELOPMENT ON PLOT BEARING, C.T.S. NO. 87(PT.), 87A, 87/1 TO 9, & 87/A TO 16, 87/10(pt), 87/20(pt), 87/22 TO 25, 87/26, 87/27, 87/28, 87/29 TO 34, 87/36(pt), 87/41 87/42(pt), 87/43(pt), 87/44(pt) & 87/47) OF VILLAGE - VIKHROLI, L. B. S. ROAD, VIKHROLI (W), MUMBAI.

NAME & ADDRESS OF DEVELOPER | **SIGNATURE**

Lodha Developers Limited
(Formerly known as Macrotech Developers Limited)
One Lodha Place, Senapati Bapat Marg, Lower Parel,
Mumbai - 400013.

NAME & ADDRESS OF LICENSED SURVEYOR | **SIGNATURE**

B-106, Natraj Building,
Mulund Goregaon Link Road
Mulund (w), Mumbai - 4000 080