
CONTENTS OF THE SHEET | BLDG. NO. 4 WING - A1, A2 & A3 SHEET NO. 08/16

(36TH TO 37TH FLOOR PLAN (WING - A1, A2 & A3)

This cancels Approval to the previous Plans Sanctioned under no. MHADA/4166/20220716/15-3 dated 10/11/2022

Approved Subject to the condition Mentioned in this office permission Letter No.MHADA/4166/20220716/15-3 Dt. 10/11/2022


Executive Engineer - N-ward
Slum Rehabilitation Authority
Brihanmumbai

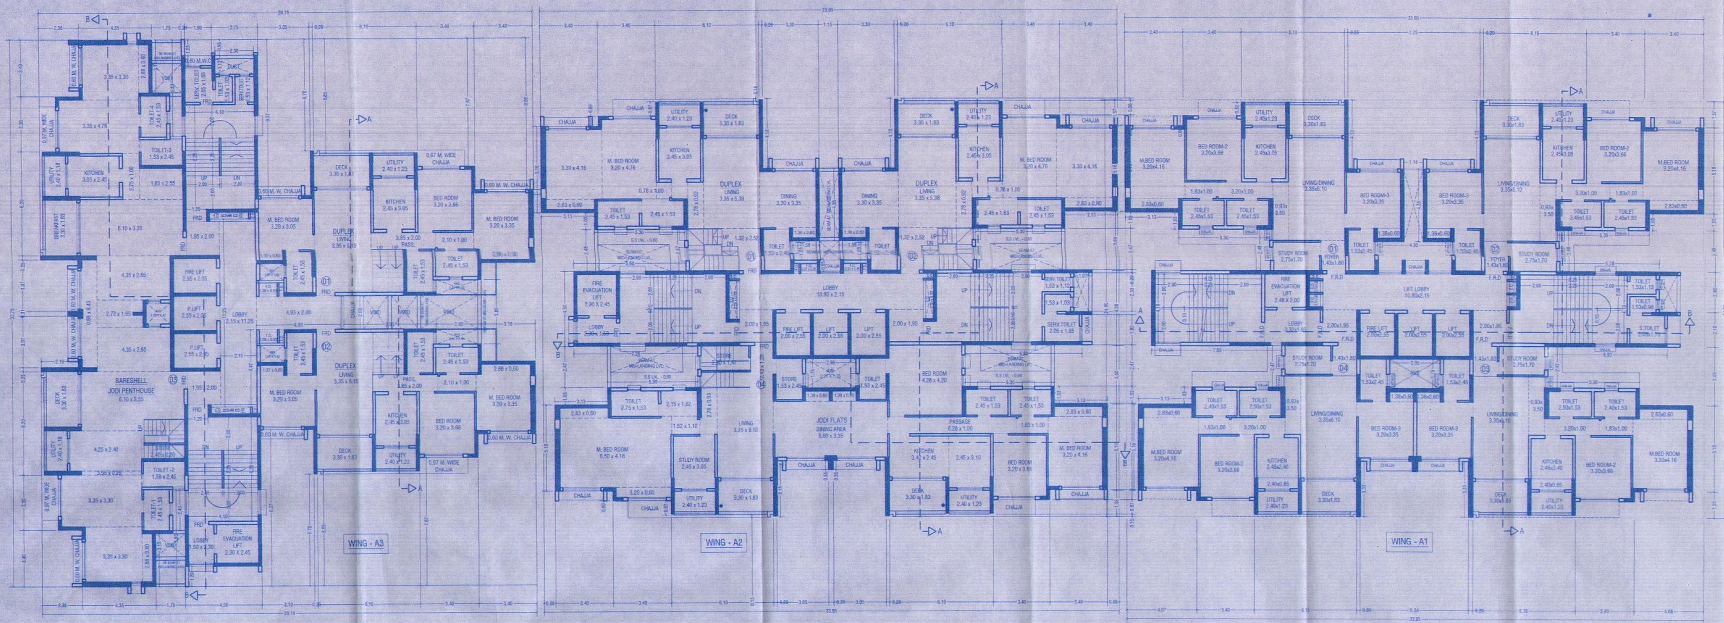

37TH TYPICAL FLOOR PLAN
SCALE - 1:100

37TH TYPICAL FLOOR PLAN
SCALE - 1:100

37TH FLOOR PLAN FOR WING - A1
SCALE - 1:100

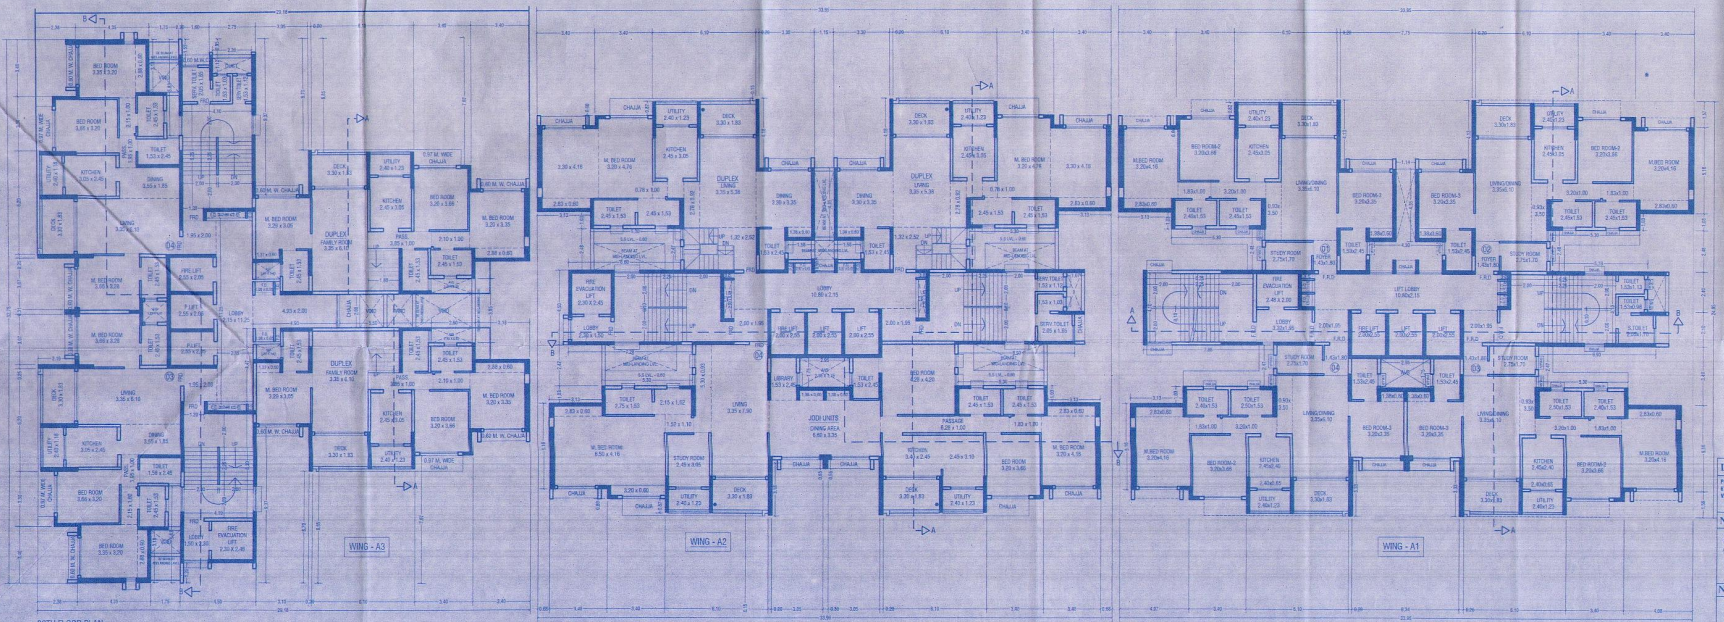

36TH FLOOR PLAN
SCALE - 1:100

36TH FLOOR PLAN WING
SCALE - 1:100

36TH FLOOR PLAN
SCALE - 1:100

DESCRIPTION OF PROPOSAL & PROPERTY

PROPOSED DEVELOPMENT ON PLOT BEARING C.T.S. NO. 619(PT.), 619A, 621, 1D-5, & 621B-1B, 621(Pt.), 622(pt.), 623(pt.), 624(pt.), 625, 626, 627(PT.), 627/2B, 627/2C, 627/2D, 627/2E TO 2H & 627/4(pt.), 627/4F, 627/4G(pt.), 627/4H(pt.) & 627/4I(pt.) OF VILLAGE - VIKHROLI, L. B. S. ROAD, VIKHROLI (W), MUMBAI.

NAME & ADDRESS OF DEVELOPER	SIGNATURE
Lodha Developers Limited (Formerly known as Macrotech Developers Limited) One Lodha Place, Senapati Bapat Marg, Lower Parel, Mumbai. - 400013.	

NAME & ADDRESS OF LICENSED SURVEYOR	SIGNATURE
B-106, Natraj Building, Mulund Goregaon Link Road Mulund (w), Mumbai - 40000 080	