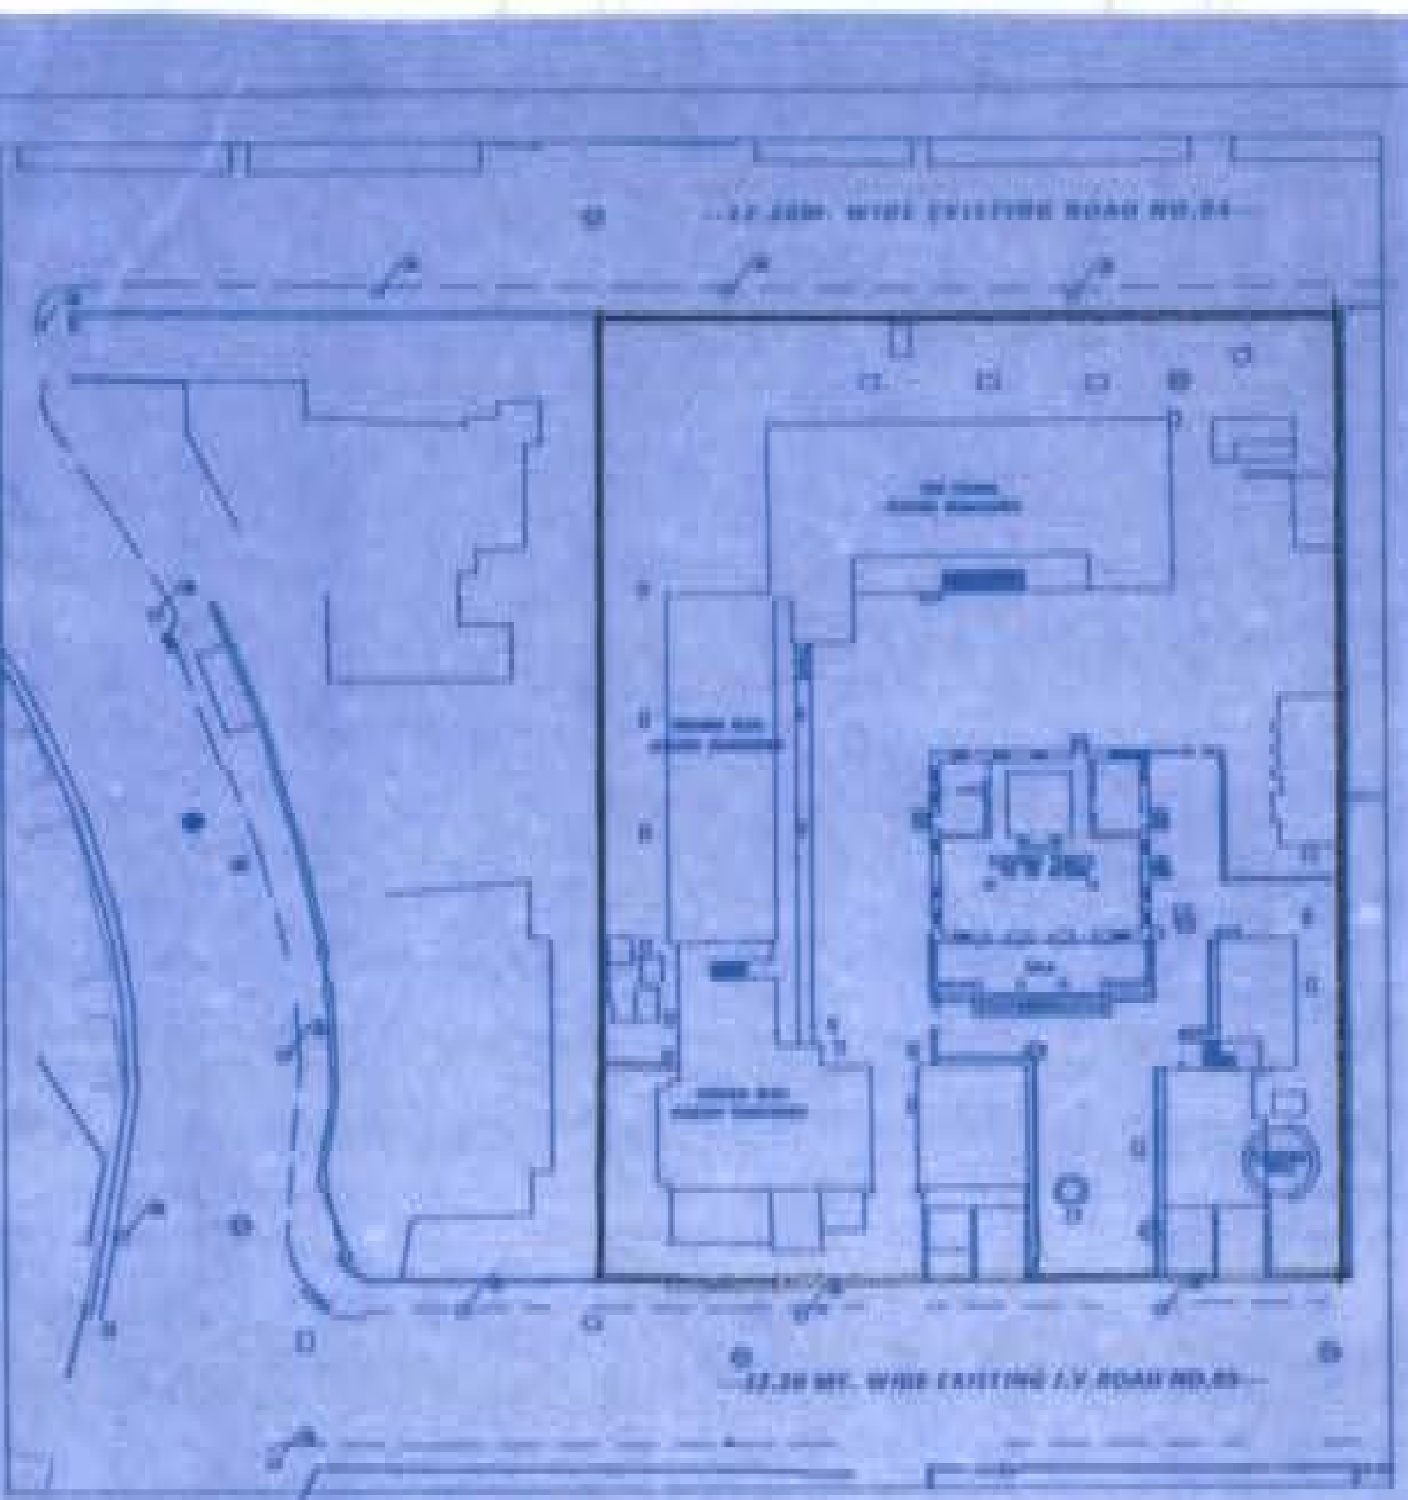
12.20M. WIDE EXISTING ROAD NO.04
12.20 MT. WIDE EXISTING J.V. ROAD NO.05

EXISTING BLOCK PLAN
SCALE 1:500

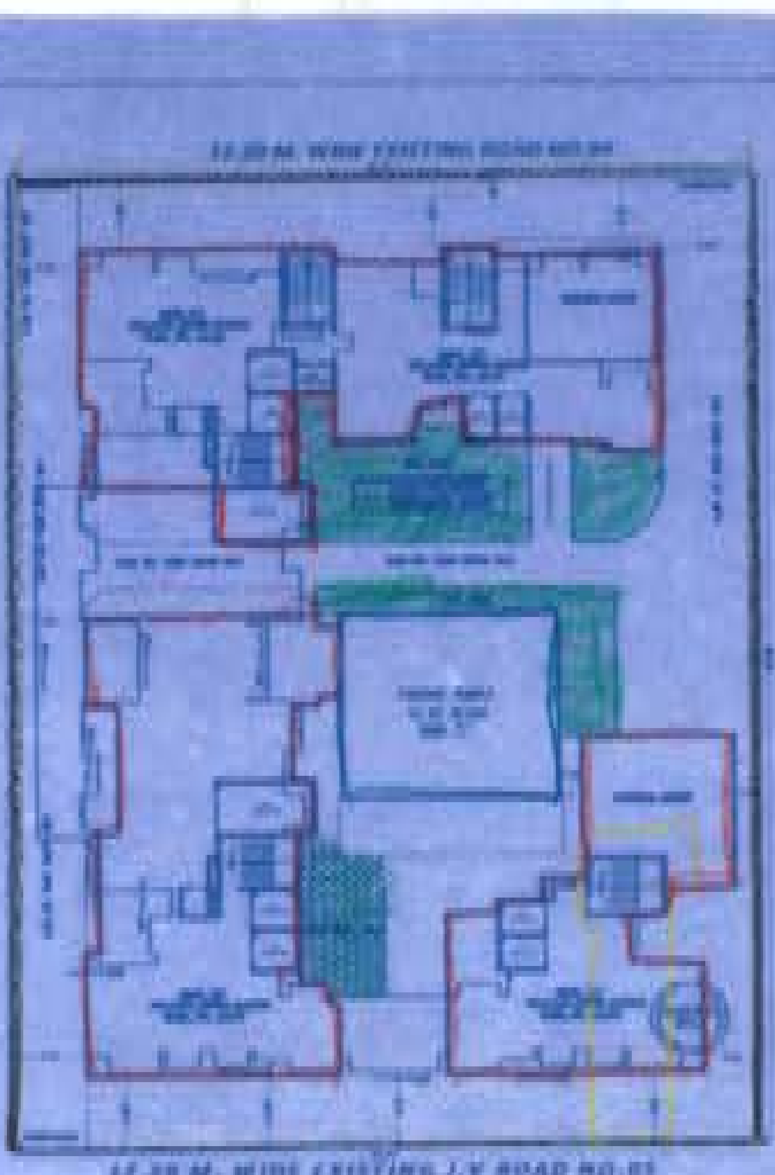
12.20 M. WIDE EXISTING ROAD NO.04
12.20 M. WIDE EXISTING J.V ROAD NO.05

PROPOSED BLOCK PLAN
SCALE 1:500

LOCATION PLAN
SCALE - NTS

PROFORMA - "B"	
CONTENTS OF THE SHEET	DESCRIPTION OF PROPOSAL & PROPERTY
GROUND FLOOR PLAN BLOCK & LOCATION PLAN	[illegible]
STAMP OF APPROVAL OF PLAN	NAME OF OWNER
Approved Subject to the condition Mentioned in this office permission Letter no. [illegible] 23 MAY 2023 Executive Engineer Slum Rehabilitation Authority	M/s. NEELYOG BUILDERS PVT. LTD. Neelyog Builders Pvt. Ltd. Director
STAMP OF DATE OF RECEIPT OF PLAN	NORTH For SAMOON & ASSOCIATES (SAMOON A. RASSIWALA) NAME AND ADDRESS OF ARCHITECT
	SAMOON F. RASSIWALA SAMOON & ASSOCIATES Architects Engineers Valuers

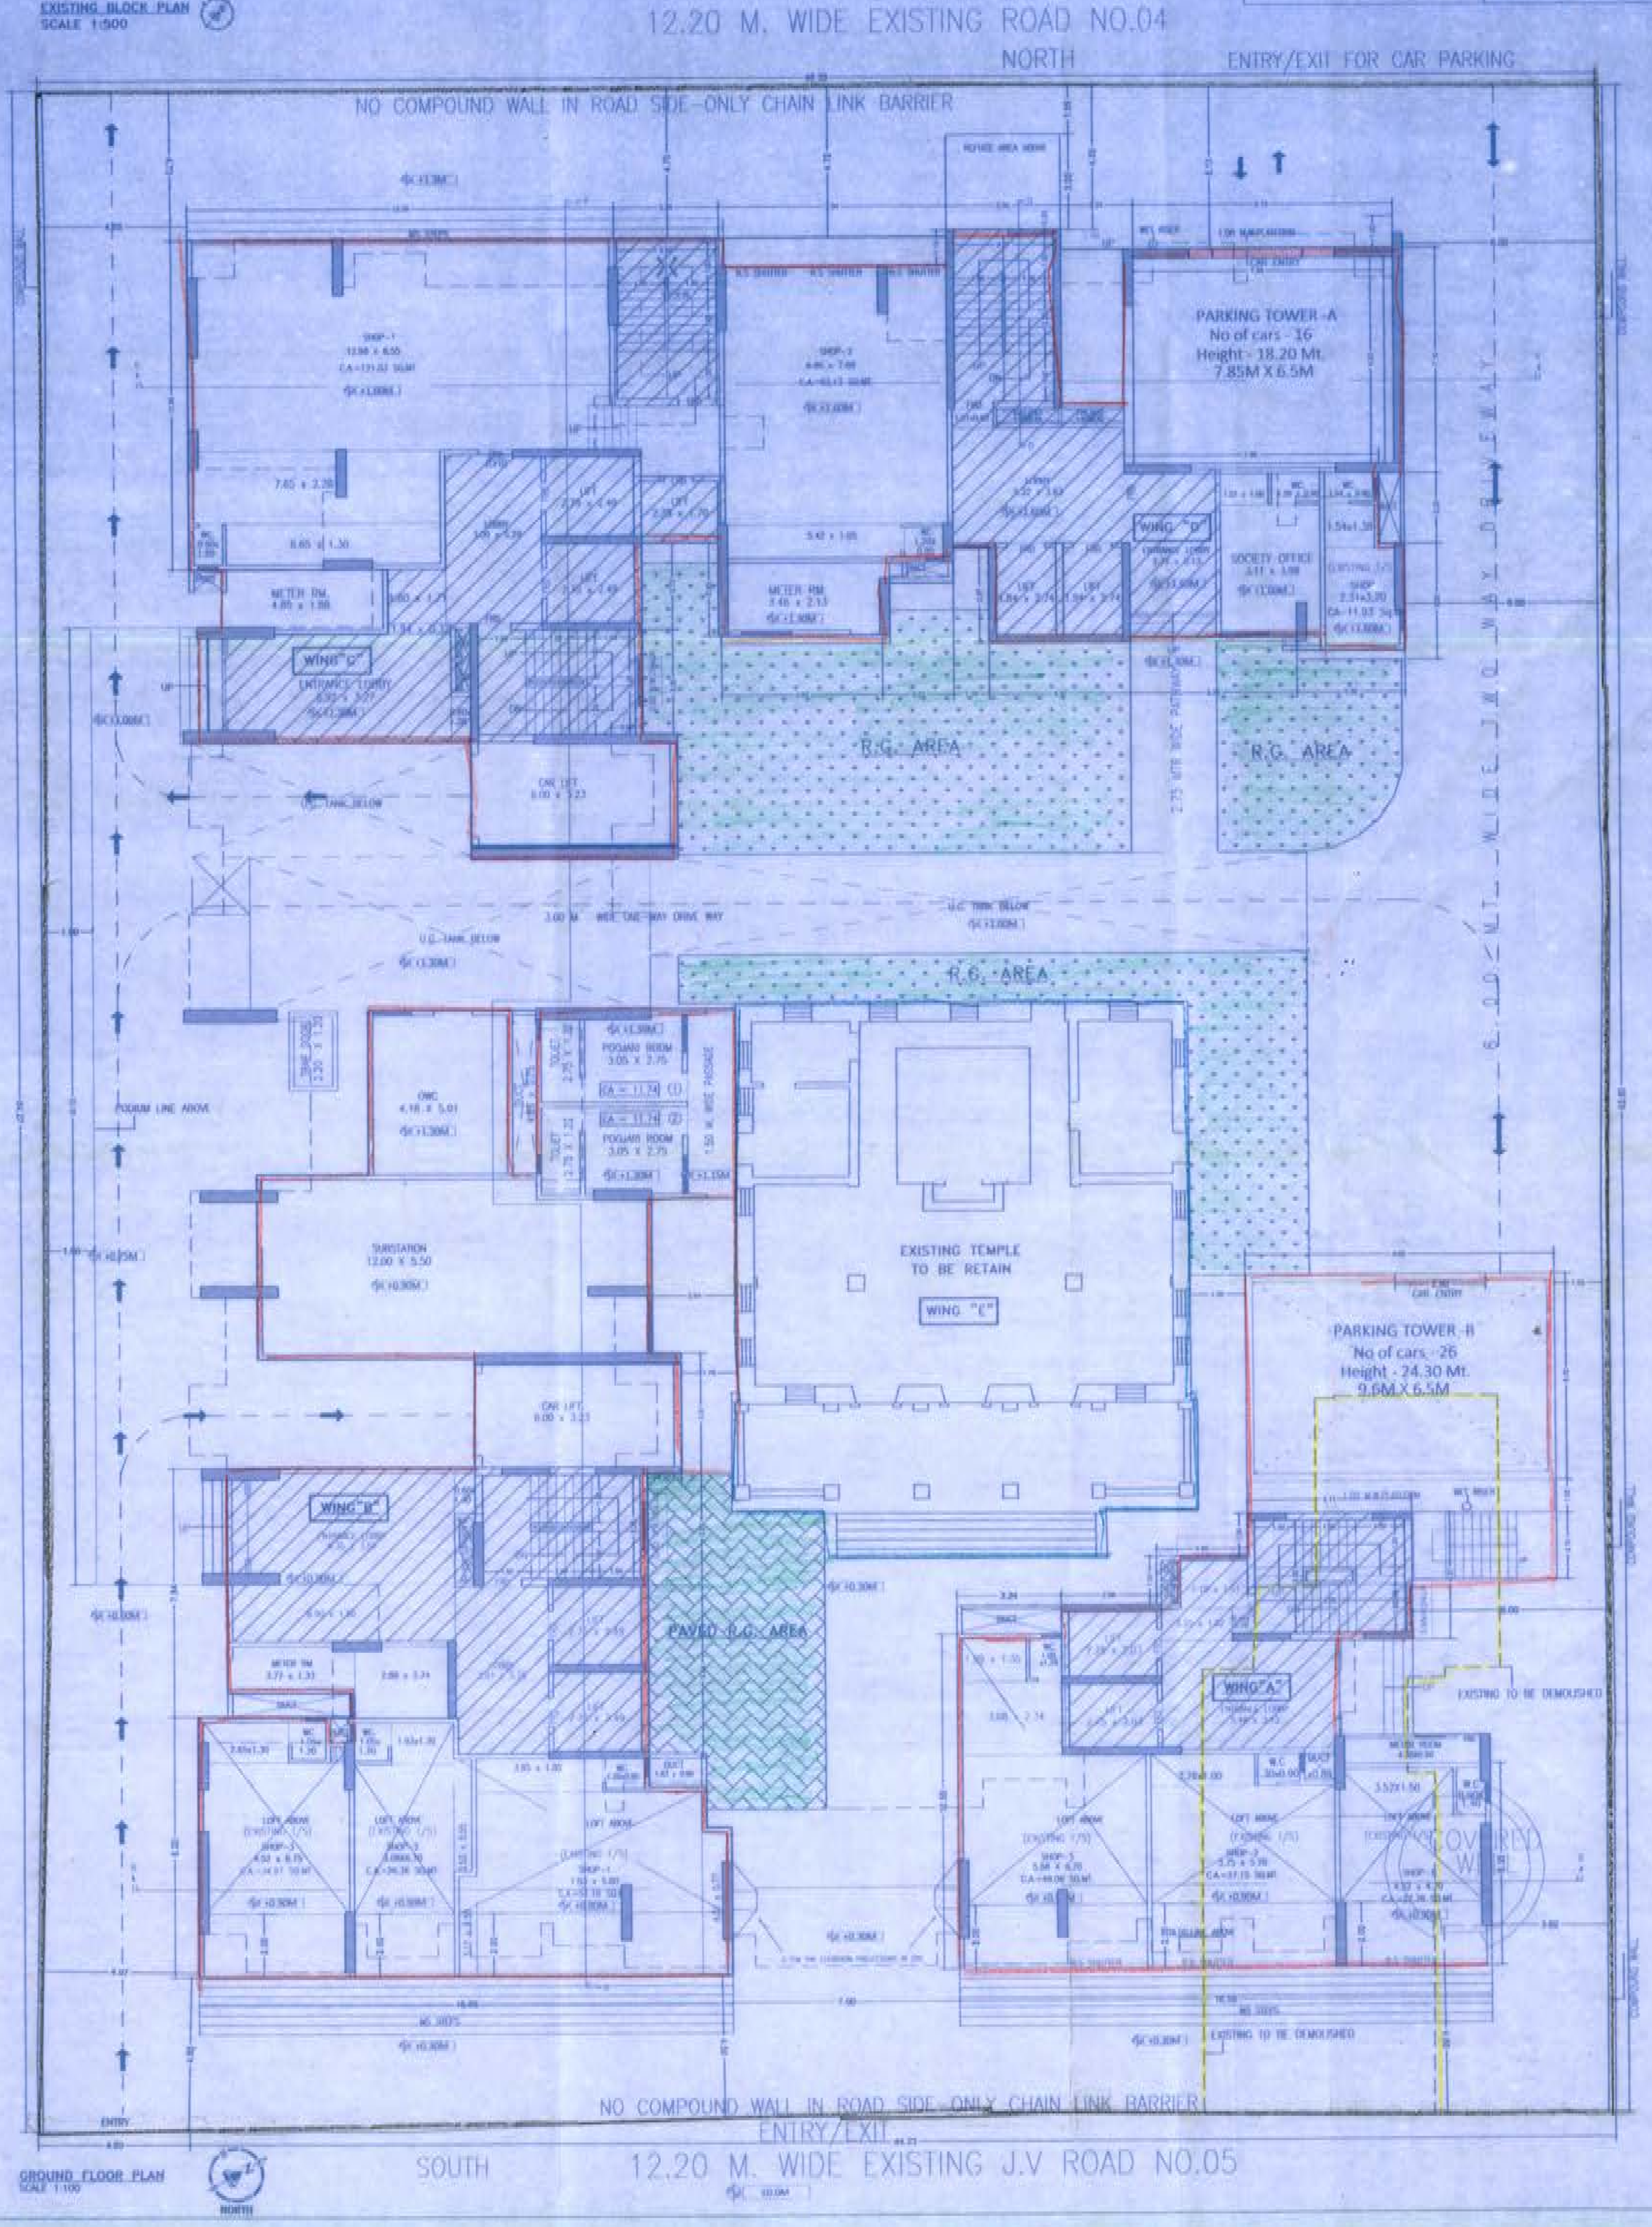

GROUND FLOOR PLAN
SCALE 1:100