


As per AAI NOC, Max HT = 57.13-9.65 = 47.45 M.

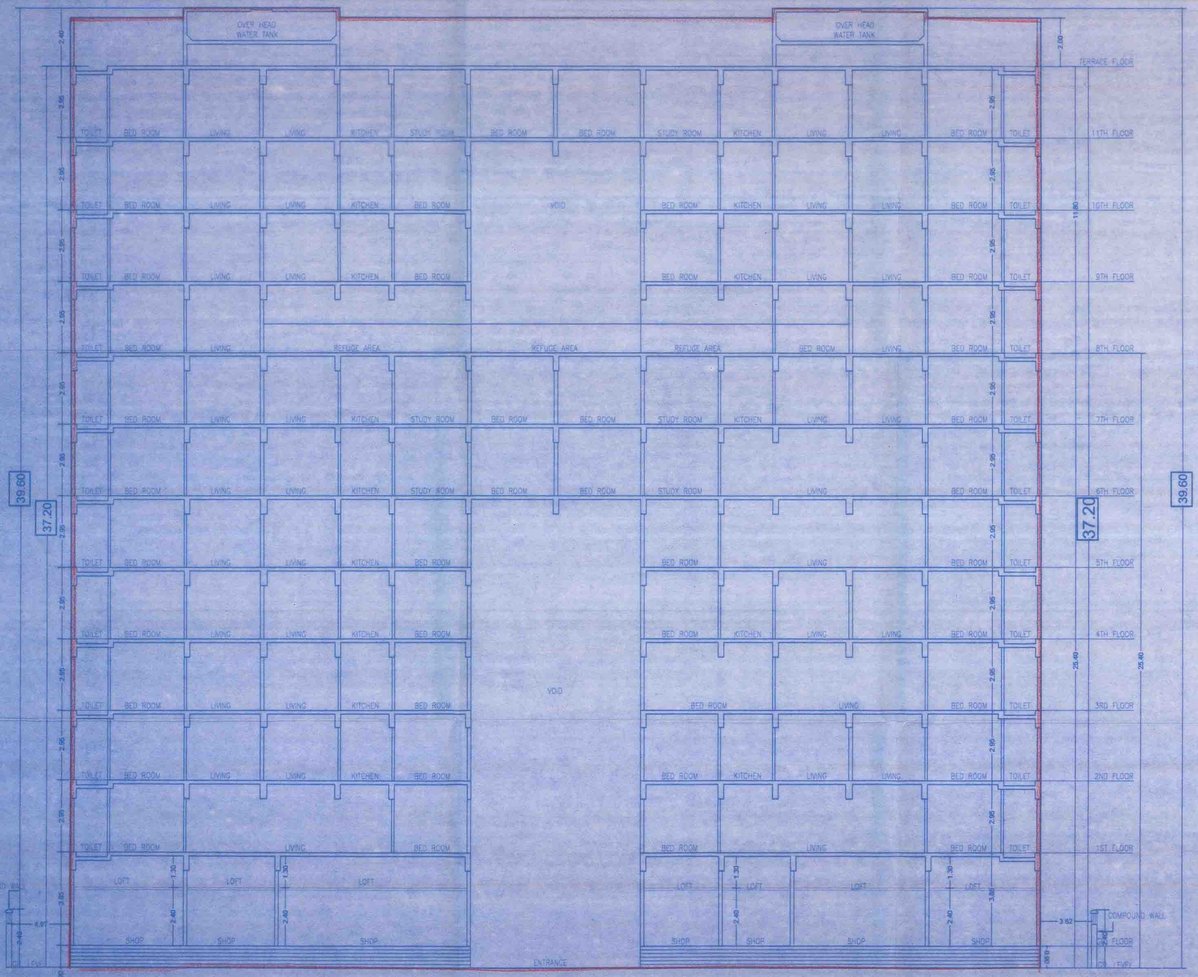


SECTION AT B-B
SCALE 1:100

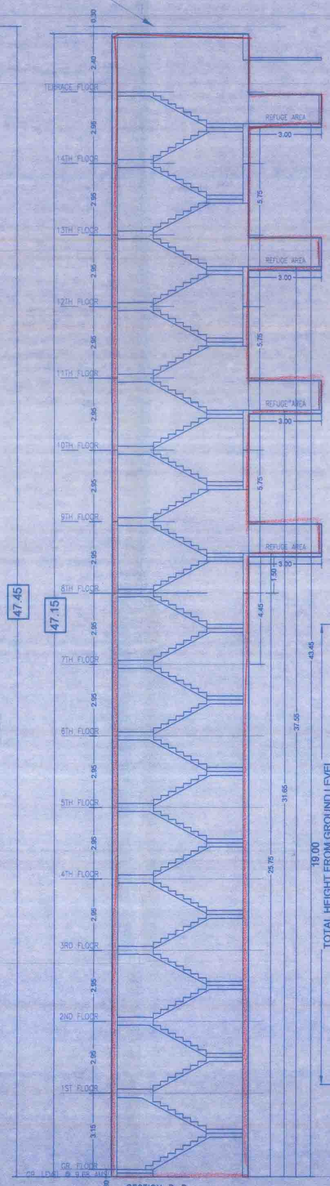


SECTION D-D
SCALE 1:100

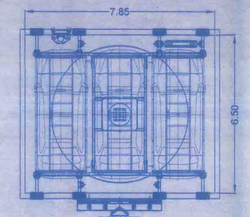

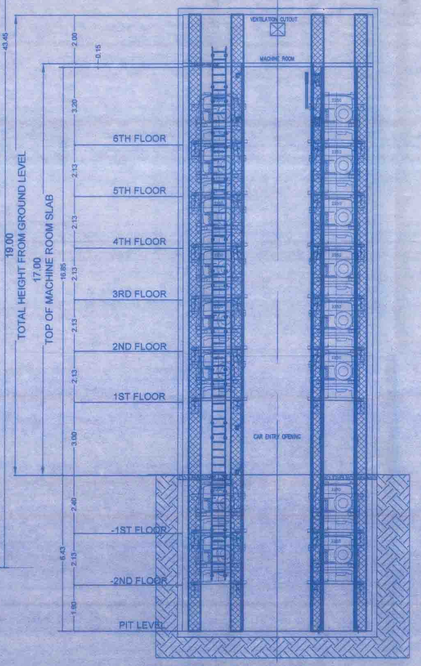

SECTION THROUGH PARKING TOWER -1
SCALE 1:100

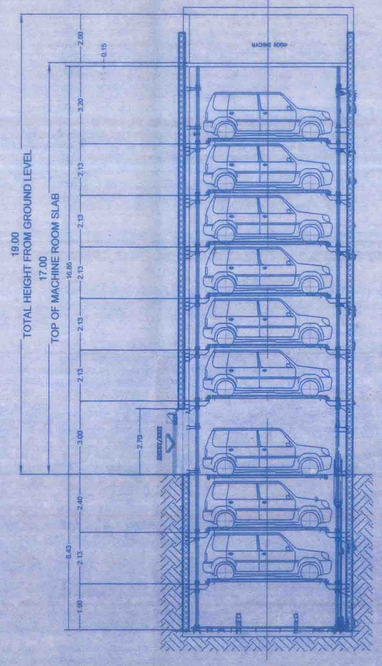

Approved Subject to the condition Mentioned in this office permission Letter no. SRA/ENG/[illegible]/S III/[illegible]
23 MAY 2023
Executive Engineer - III
Slum Rehabilitation Authority

PROFORMA - "B"

CONTENTS OF THE SHEET

11TH TO 13TH FLOOR PLAN

STAMP OF APPROVAL OF PLAN

STAMP OF DATE OF RECEIPT OF PLAN

DESCRIPTION	DATE	SIGN

DESCRIPTION OF PROPOSAL & PROPERTY

PROPOSED REDEVELOPMENT ON PLOT BEARING F.P.NO. 20 OF T.P.S. GHATKOPER NO.3, T.P. SCHEME & CORRESPONDING C.T.S. NOS. 86/B TO 86/D OF VILLAGE GHATKOPAR KIROL AT LAXMI NARAYAN LANE & T.P.S. LANE NO. 4 AT GHATKOPAR (WEST) IN N/WARD, MUMBAI UNDER REG. 33 (11) OF DCPR 2034.

NAME OF OWNER

M/s. NEELYOG BUILDERS PVT. LTD.

JOB NO	DWG NO	SCALE	DATE	DSN	DRN	CHD
1999						

Neelyog Builders Pvt. Ltd.
Director
FOR SAMOON & ASSOCIATES
NORTH

NAME AND ADDRESS OF ARCHITECT

SAMOON F. RASSIWALA
REG.LICENCE NUMBER CA/90/10742

SAMOON & ASSOCIATES
Architects Engineers Valuers
NEW MITHAN BLDG.,6A,3RD FLOOR, 214-18, PRINCESS STREET, OPP.MASJID, FORT, MUMBAI 400 002. - TEL.NO.: +91-22-43438250